



NOTES
ALL DIMENSIONS TO BE CHECKED ON SITE PRIOR TO ANY MANUFACTURING OR FABRICATION AND ANY ANOMALIES TO BE BROUGHT TO THE ATTENTION OF THE ARCHITECT.

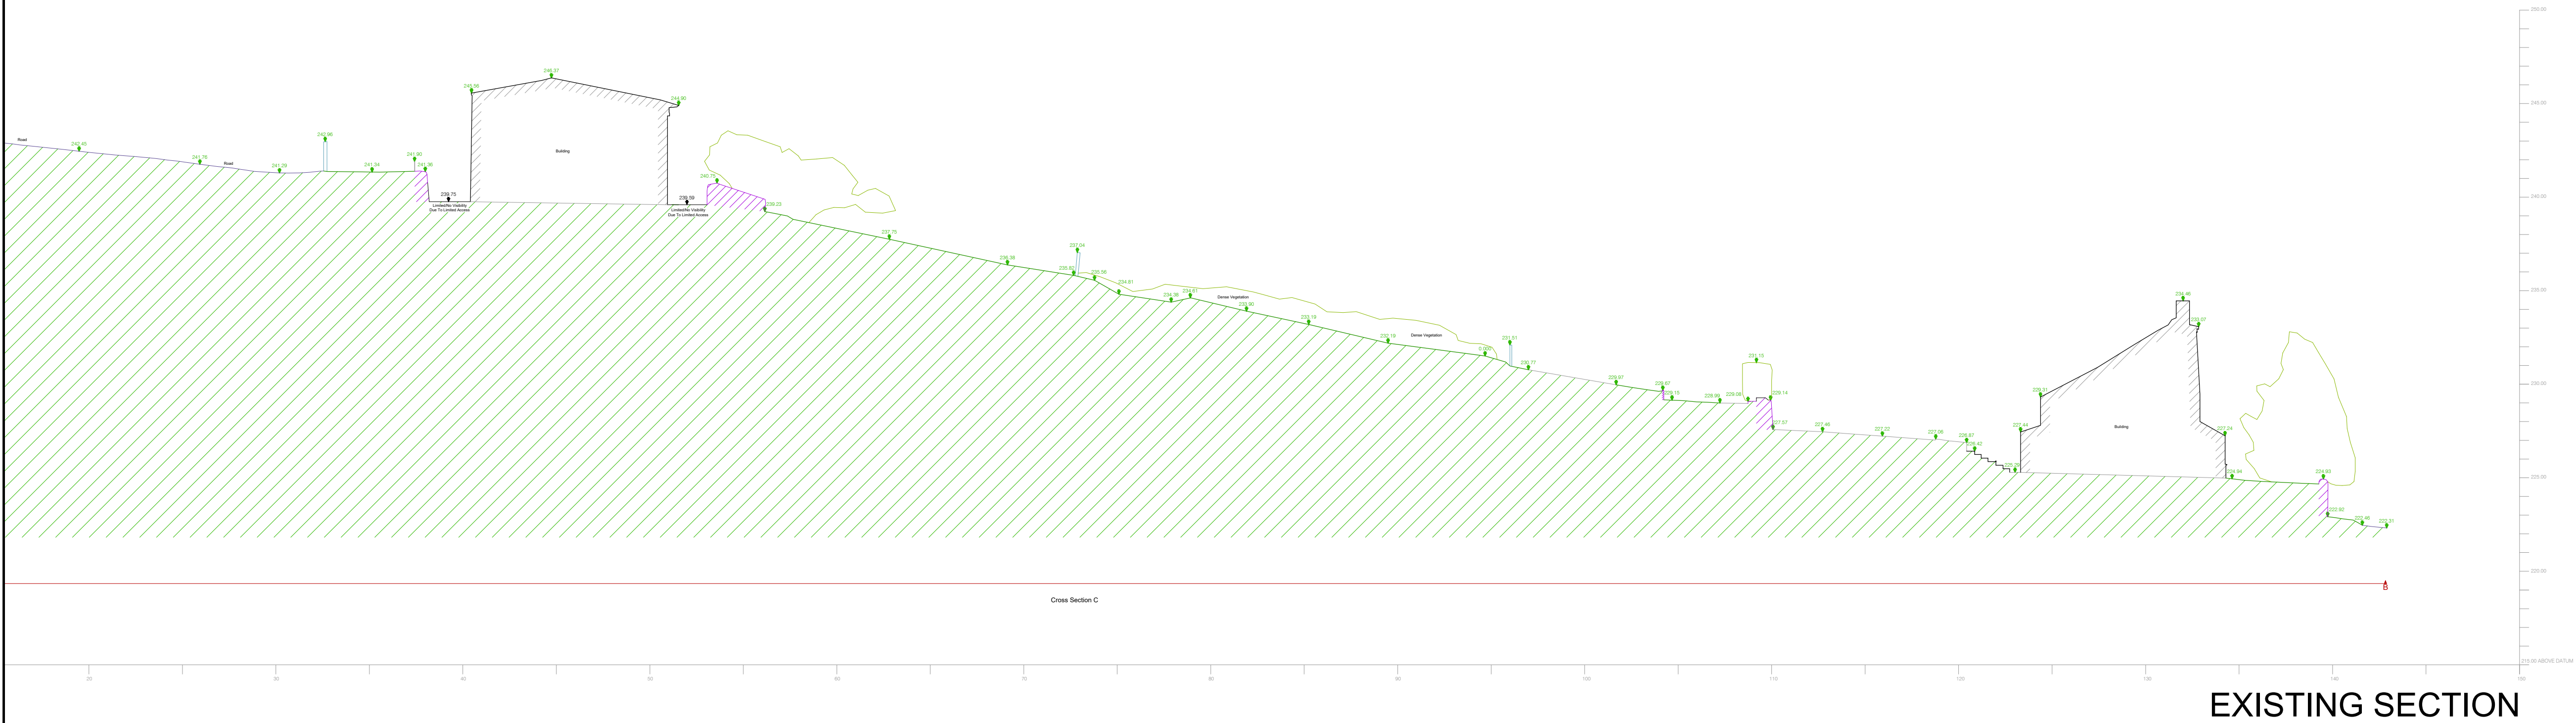

EXISTING SECTION

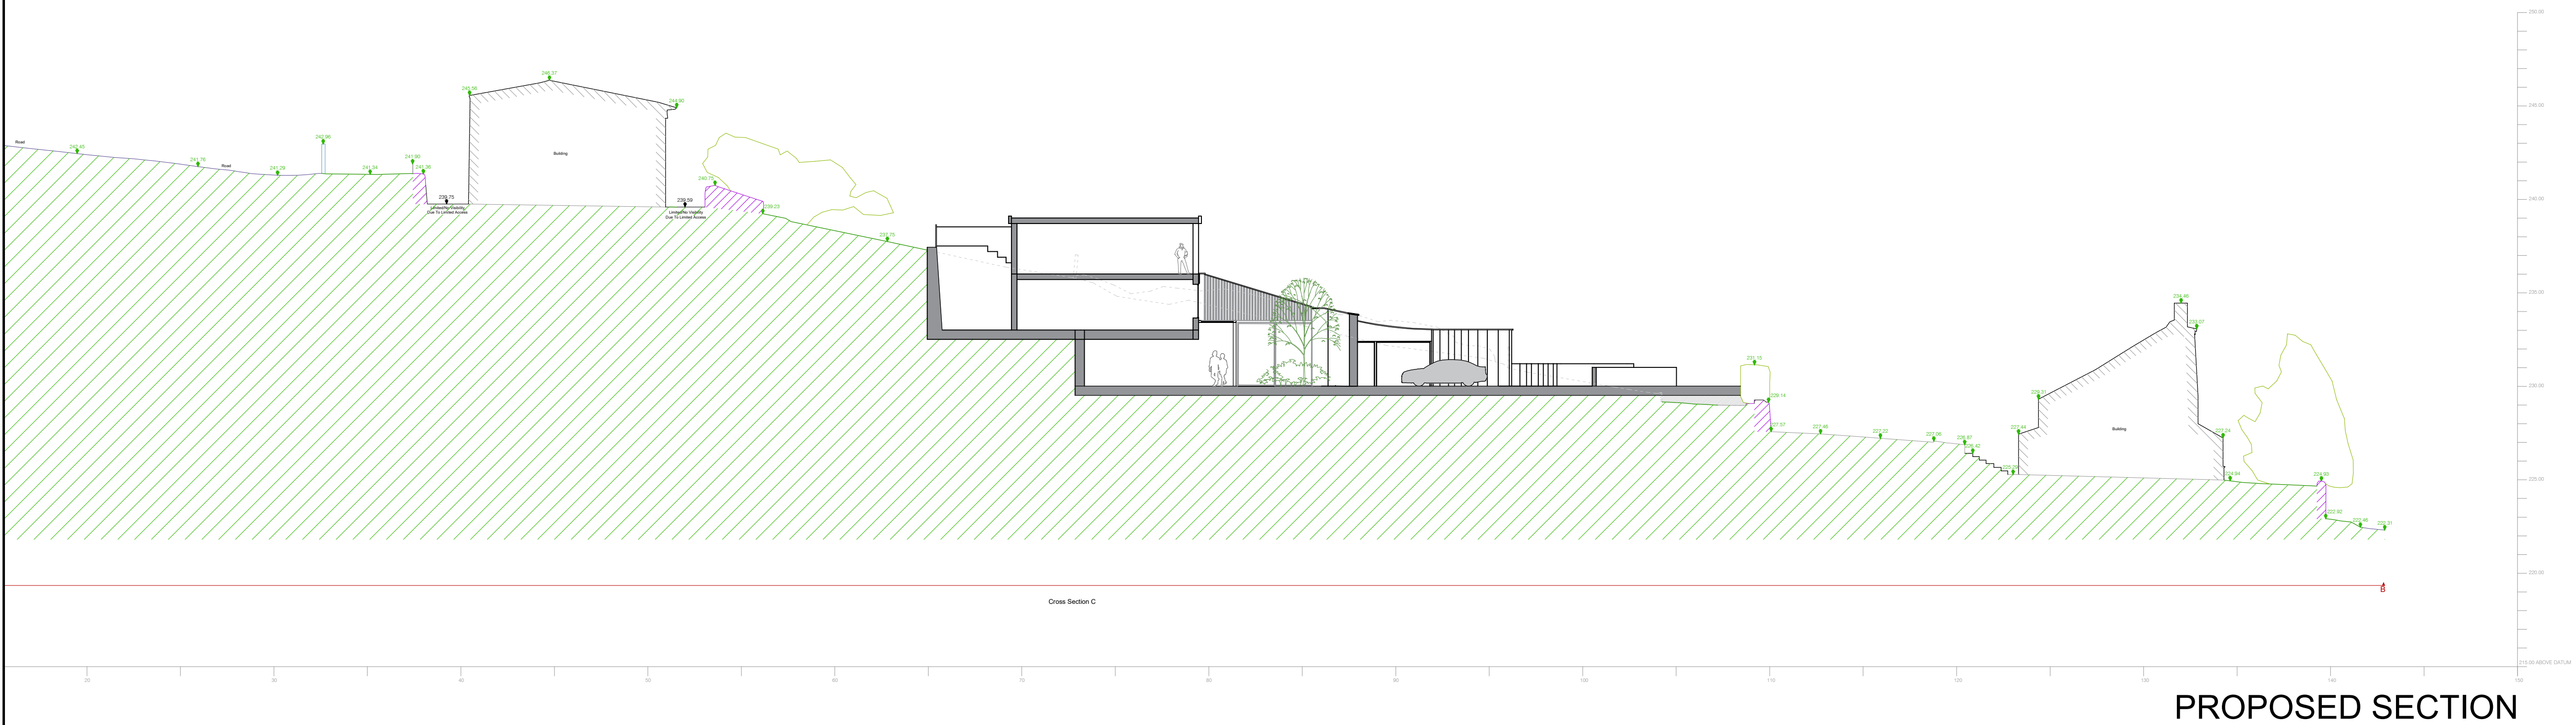

PROPOSED SECTION

A	FIRST ISSUE	HM	01.02.24
REV	AMENDMENTS	BY	DATE

PROJECT
CHAPEL BROW
LAND REAR OF 44/46 TOWN LANE
CHARLESWORTH
FRONTING ACCESS FROM CHAPEL
BROW
SK13 5HQ

CLIENT
MISS FRANCESCA DUFFY

DRAWING TITLE
EXISTING & PROPOSED
SITE SECTION B

DRAWN	HM	DATE	01.02.24
CHECKED		SCALE	1:200 (A1)
APPROVED			



HOWARD & SEDDON A.R.I.B.A.
CHARTERED ARCHITECTS
64 WASHWAY ROAD
SALE, CHESHIRE, M33 7RE
TEL NO. 0161 - 973 8296
FAX NO. 0161 - 962 3485
E-MAIL : ADMIN@HOWARDANDEDDON.CO.UK

JOB No.	DRG No.	REVISION
14,647	116	A

PLANNING ISSUE

SUBJECT TO LOCAL AUTHORITY APPROVAL