


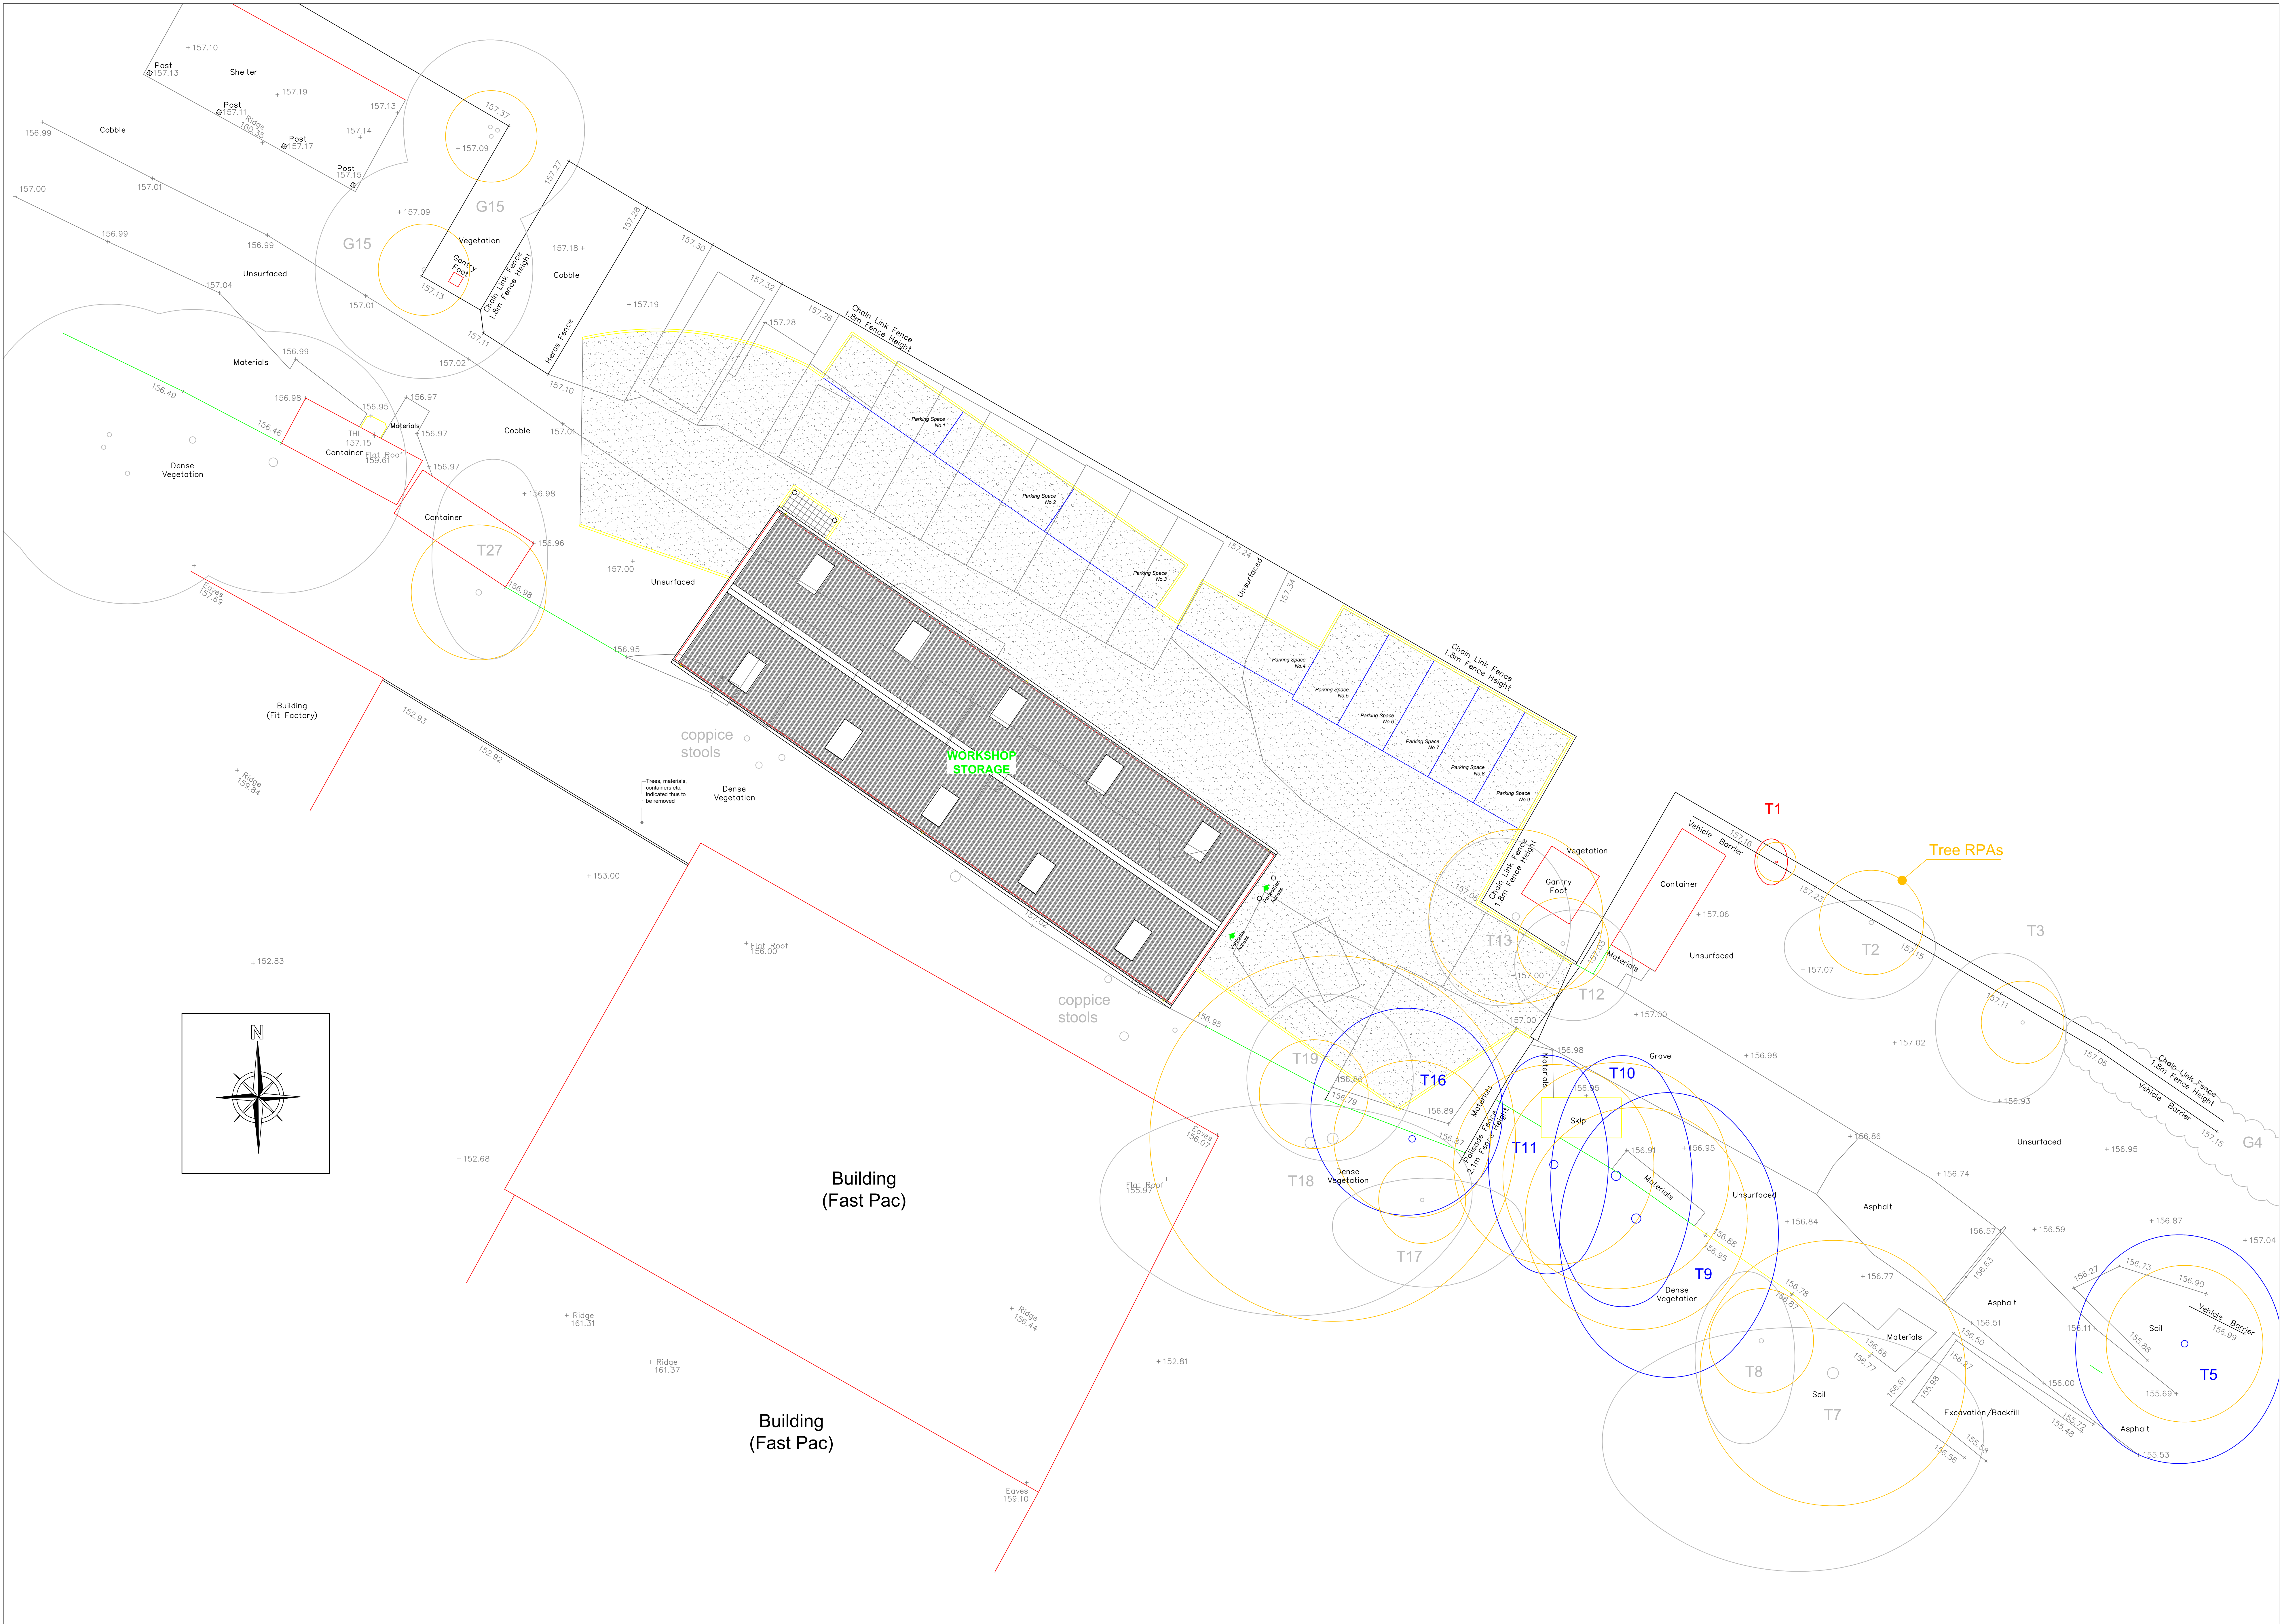

Category A tree

Trees of high quality with an estimated remaining life expectancy of at least 40 years

Category B Tree

Trees of moderate quality with an estimated remaining life expectancy of at least 20 years

Category C Tree

Trees of low quality with an estimated life expectancy of at least 10 years, or young trees with a stem diameter below 150mm

Category U Tree

Trees in such condition that they cannot realistically be retained as living trees in the context of the current land use for longer than 10 years

RPA

Calculated root protection area (RPA), depicted as a measured radius around a tree that should remain undisturbed during demolition and construction activity, a construction exclusion zone (CEZ)

CEZ

Protective fencing location

Client:

Complexatool

Project:

Complexatool,
Unit RS Surrey Street,
Glossop
SK13 7AJ

Dwg No: RTS/07032024/TPP 002

Date:

07/03/2024

Scale: 1:100

Size: A0

Rowbottom's Tree Services Ltd
Cheddleton Lodge, West Road
Prestwich, Manchester, M25 3FB
Tel: 07778 272200
www.rowbottoms.co.uk
email: bill@rowbottoms-tree-services.co.uk