


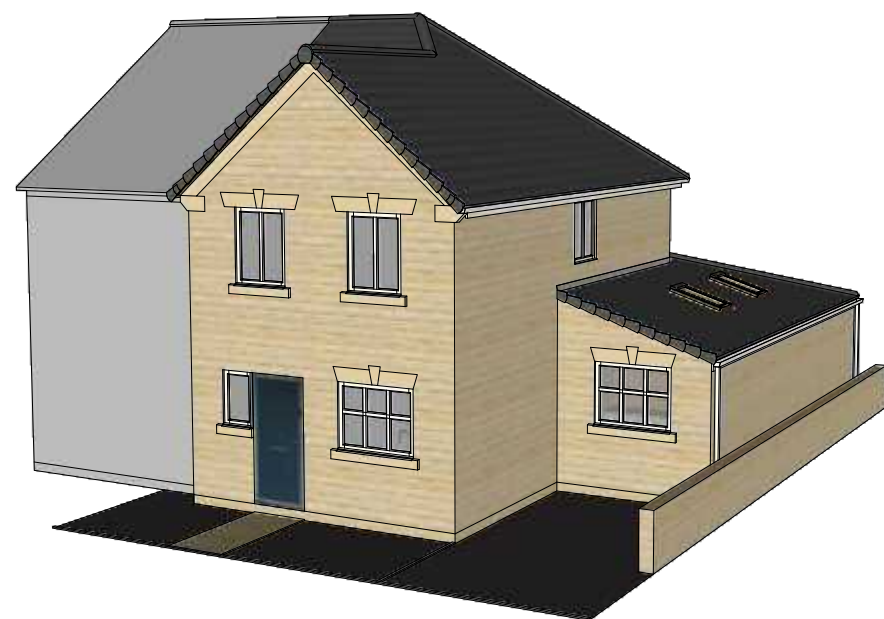

Proposed Isometric View Front Side



Proposed Isometric View Rear Side

General Notes

Elevations to be of reconstituted stone to match existing.

Roof to be of concrete interlocking tiles to closely match the existing.

All dimensions in metres. All dimensions to be checked on site and any discrepancies to be reported to Planman3D for clarification.

The main contractor is to consult with the Statutory Undertakers to establish the location of their services and provide the necessary protection.

This application is for Planning only and a separate application will be made for Building Regulation approval.

The CDM Regulations 2015.

The client must abide by the Construction Design and Management Regulations 2015 which relate to any building works which:

(a) lasts longer than 30 working days and has more than 20 workers working simultaneously at any point in the project.

Or:

(b) exceeds 500 person days.

PARTY WALL ACT

Should they need to do so under the requirements of the Party Wall Act 1996, the owner has a duty to serve a Party Structure Notice on any adjoining owner if the building work involves any of the following to a Party Wall:

- Support of beam
- Insertion of DPC through wall
- Raising a wall or cutting off projections
- Demolition and rebuilding
- Underpinning
- Insertion of lead flashings

A Party Wall Notice is also required for:

- Any excavations within 3 metres of any part of a neighbouring owner's building or structure, where any part of that work will go deeper than the neighbour's foundations; or
- Any excavations for a new building or structure, within 6 metres of any part of a neighbouring owner's building or structure, where any part of that work will meet a line drawn downwards at 45° in the direction of the excavation from the bottom of the neighbour's foundations, see diagram 7 in the following Government guidance, https://www.gov.uk/government/publications/preventing-and-resolving-disputes-in-relation-to-party-walls/the-party-wall-etc-act-1996-explanatory-booklet#para_28

A Party Wall Agreement is to be in place prior to start of works on site.



Existing Front Elevation




Existing Rear Elevation






Existing Side Elevations

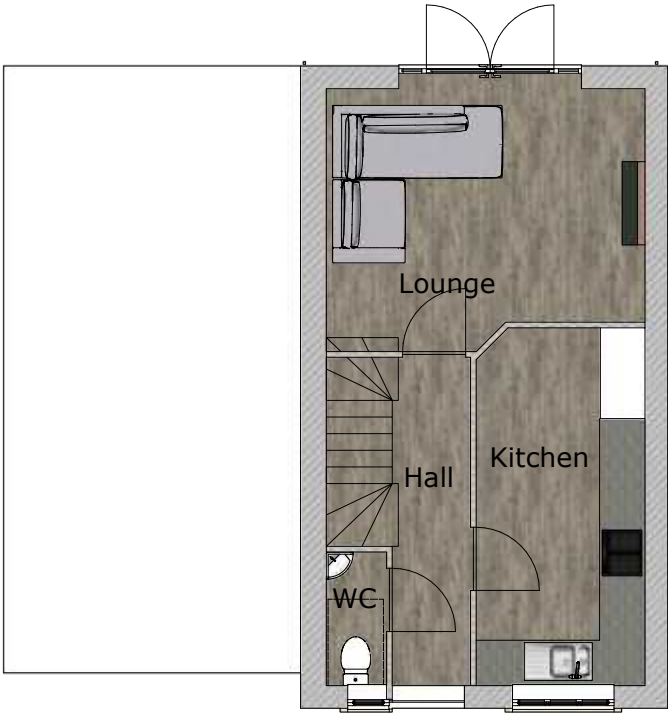


Existing Ground Floor Plan



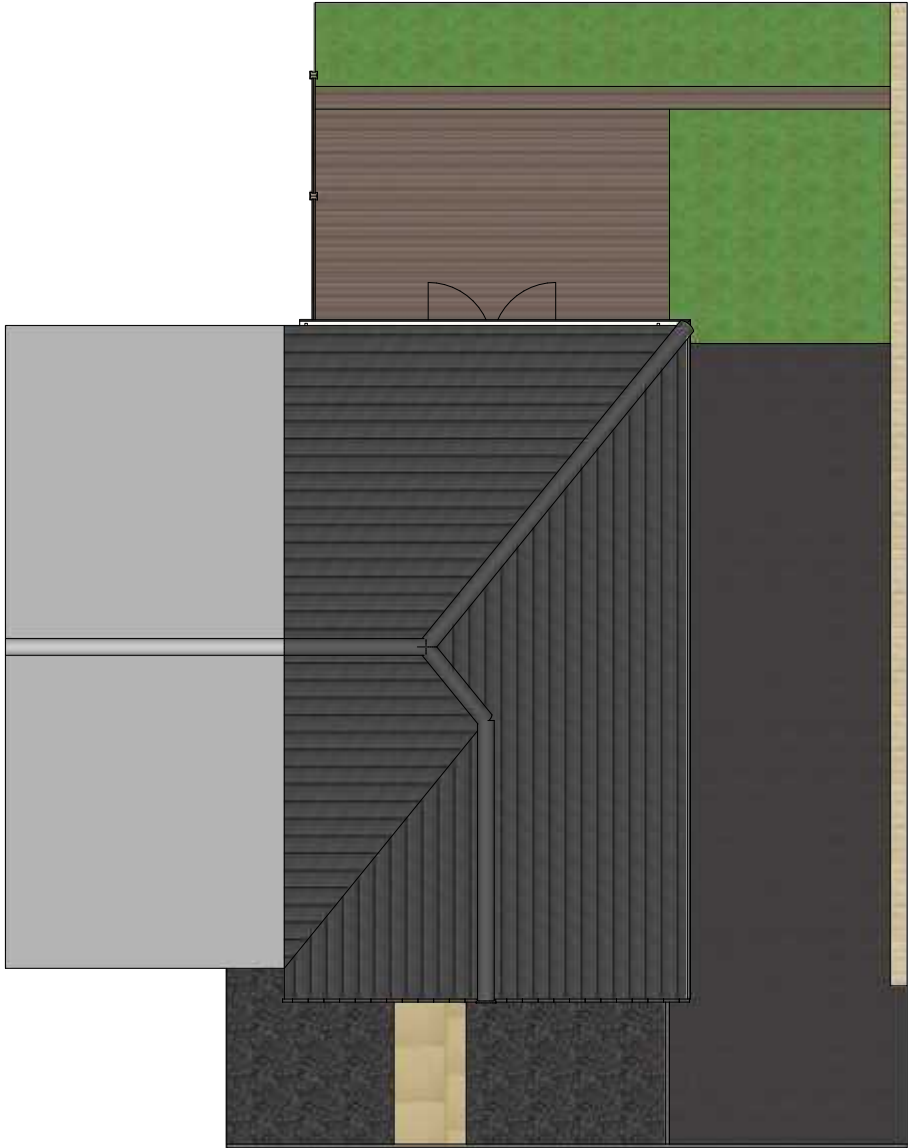

Existing Roof Plan

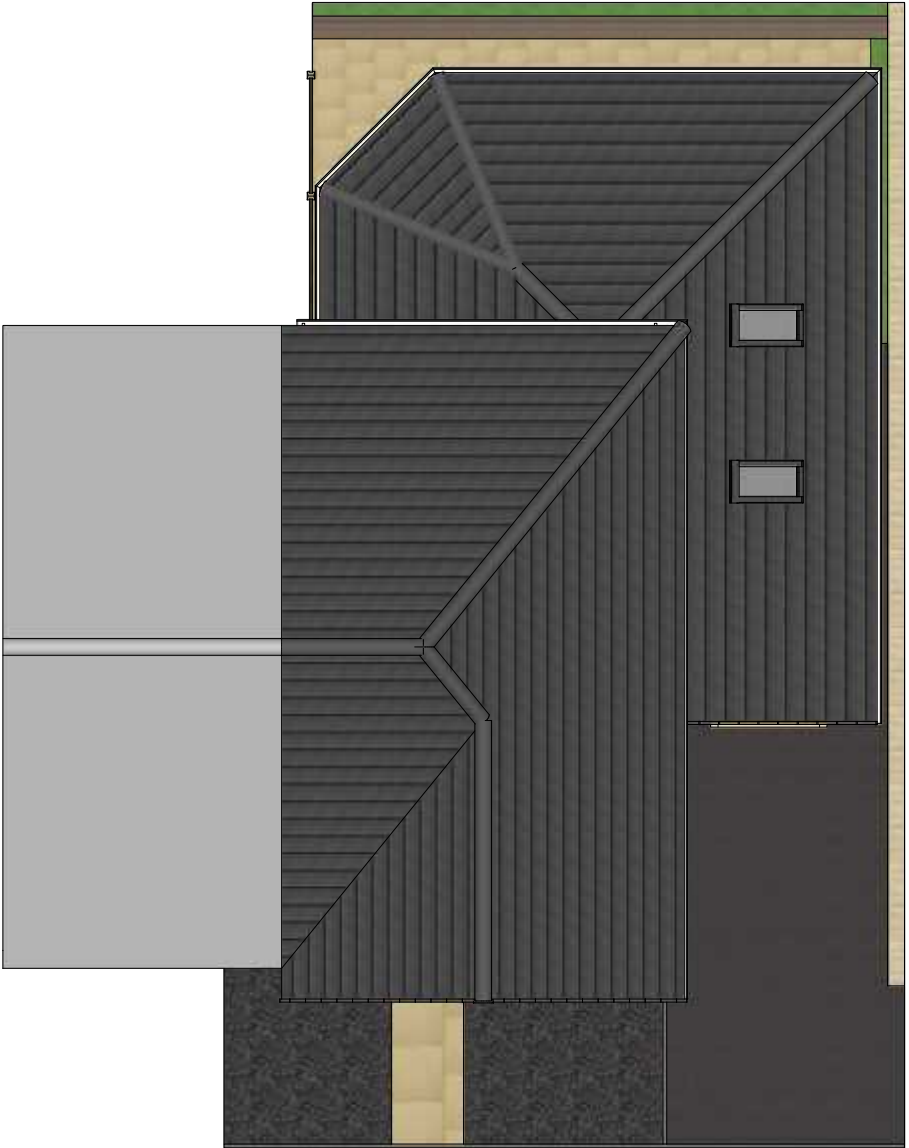

Proposed Roof Plan





Proposed Front Elevation




Proposed Rear Elevation





Proposed Side Elevations

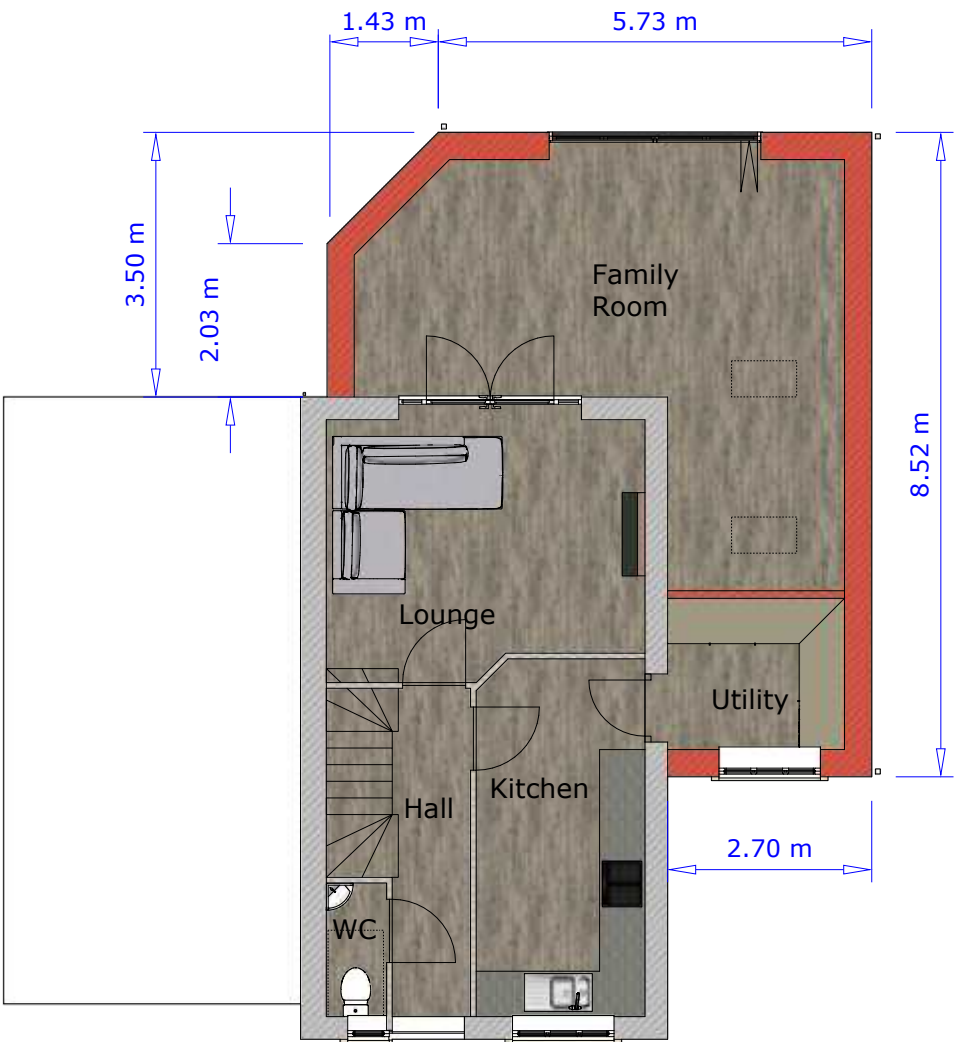

Proposed Ground Floor Plan






Location Plan (1:1250)

Site outlined in red

Proposed single storey
extension filled in red

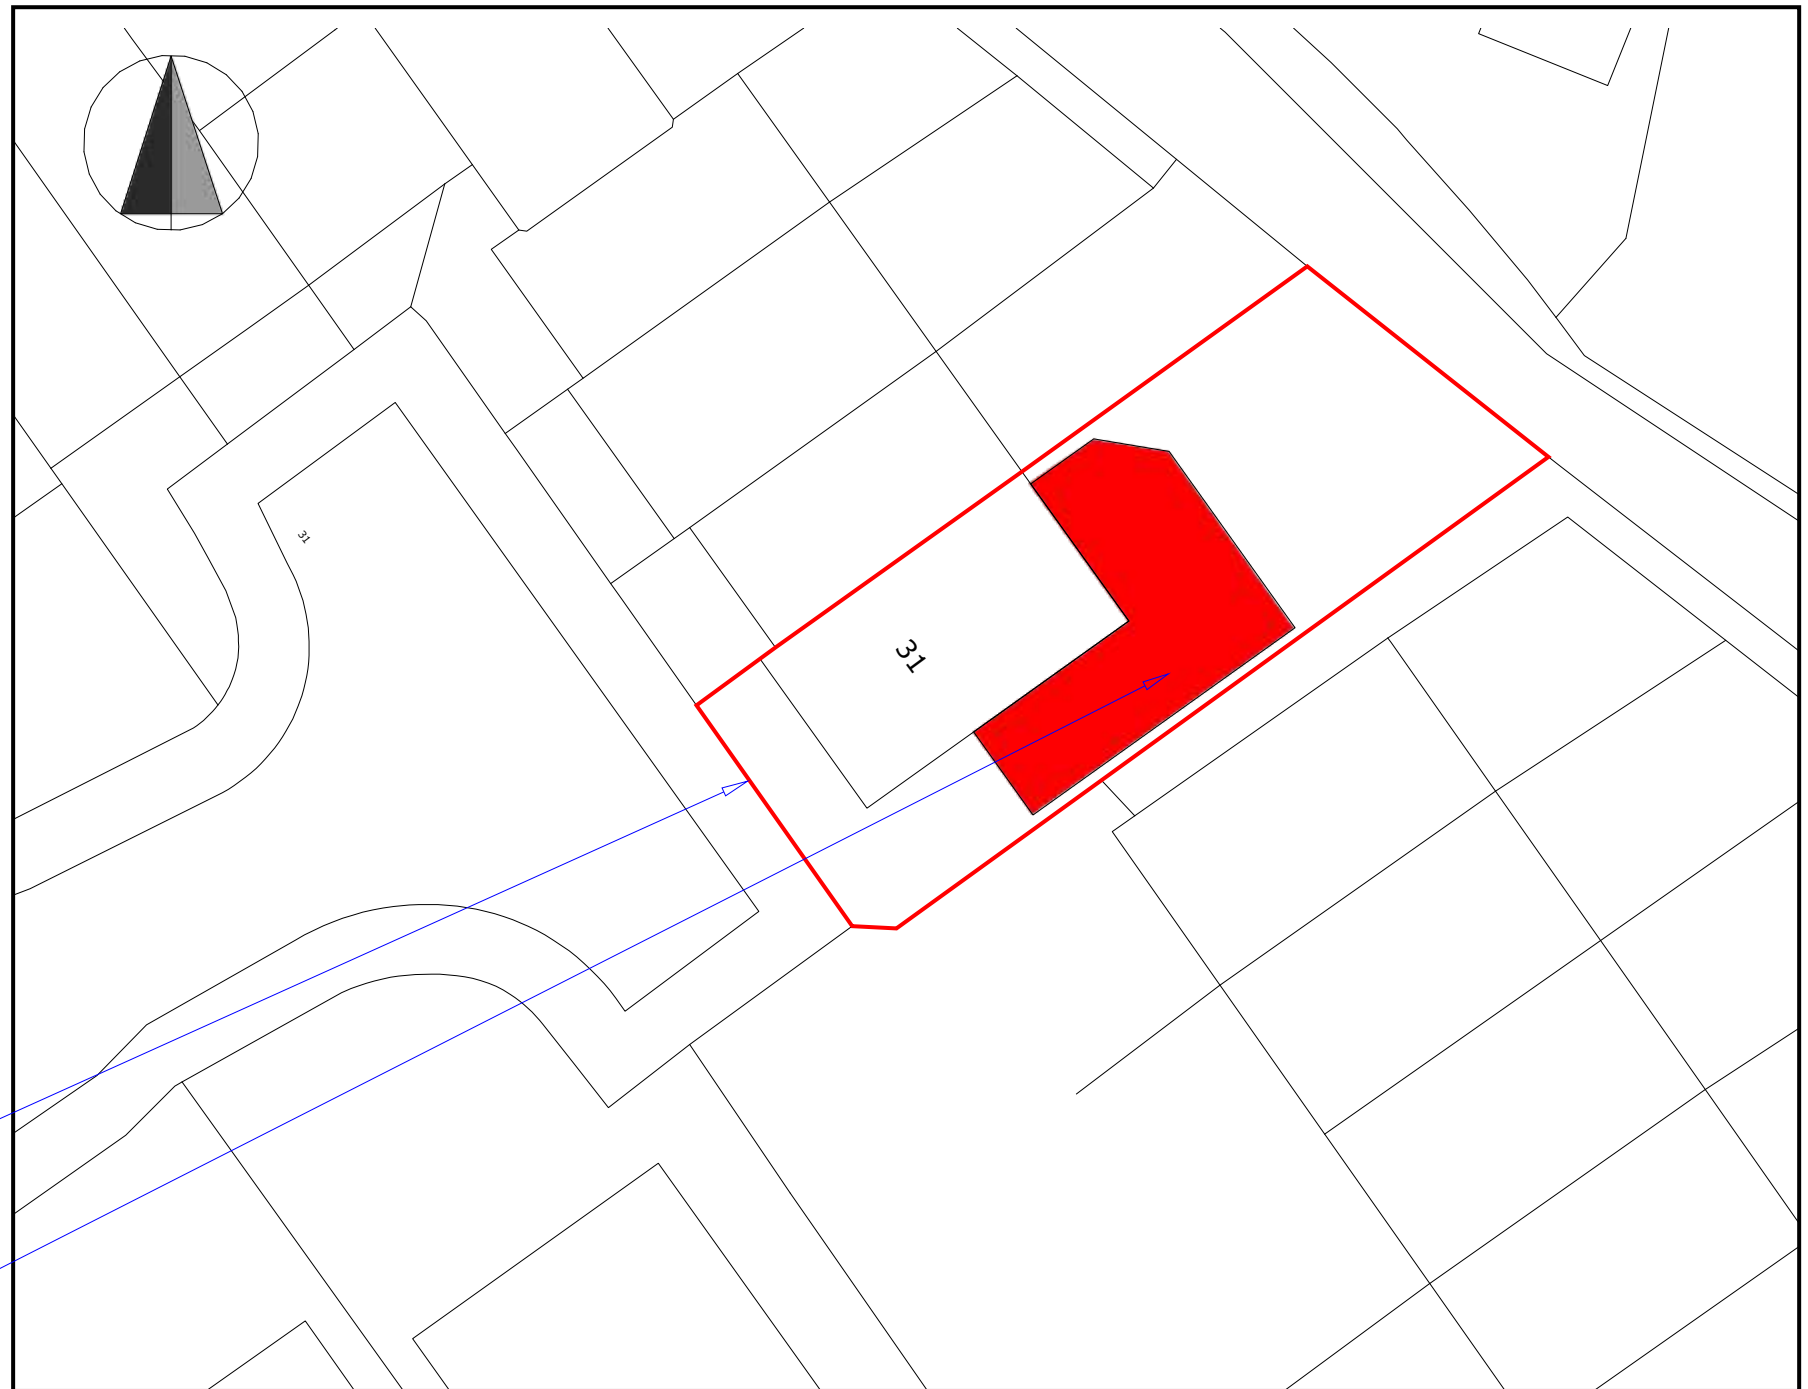

Site Plan (1:200)

