




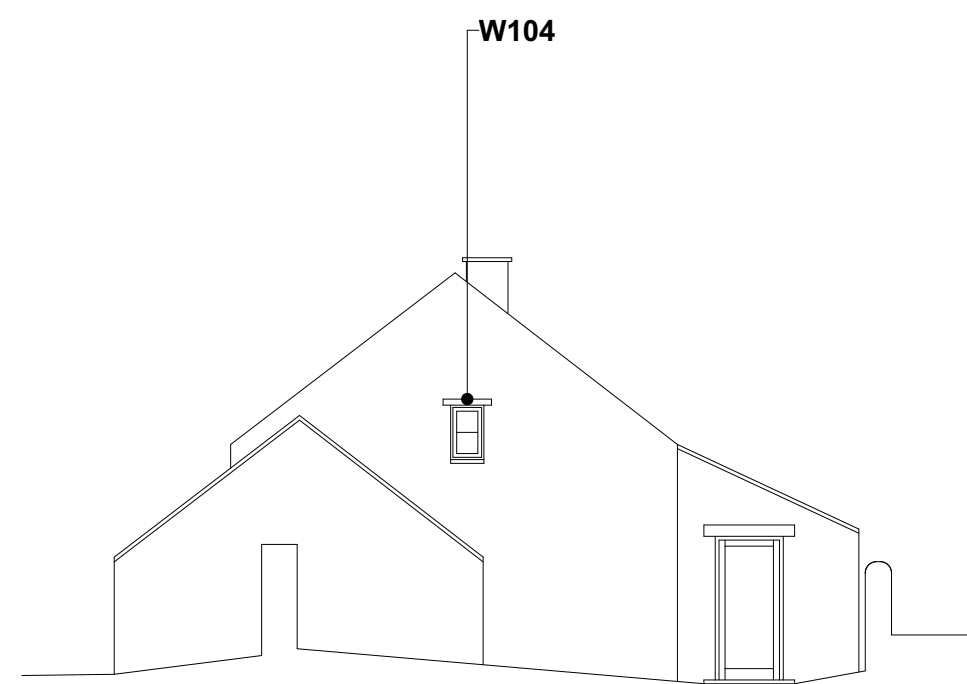


NORTH WEST

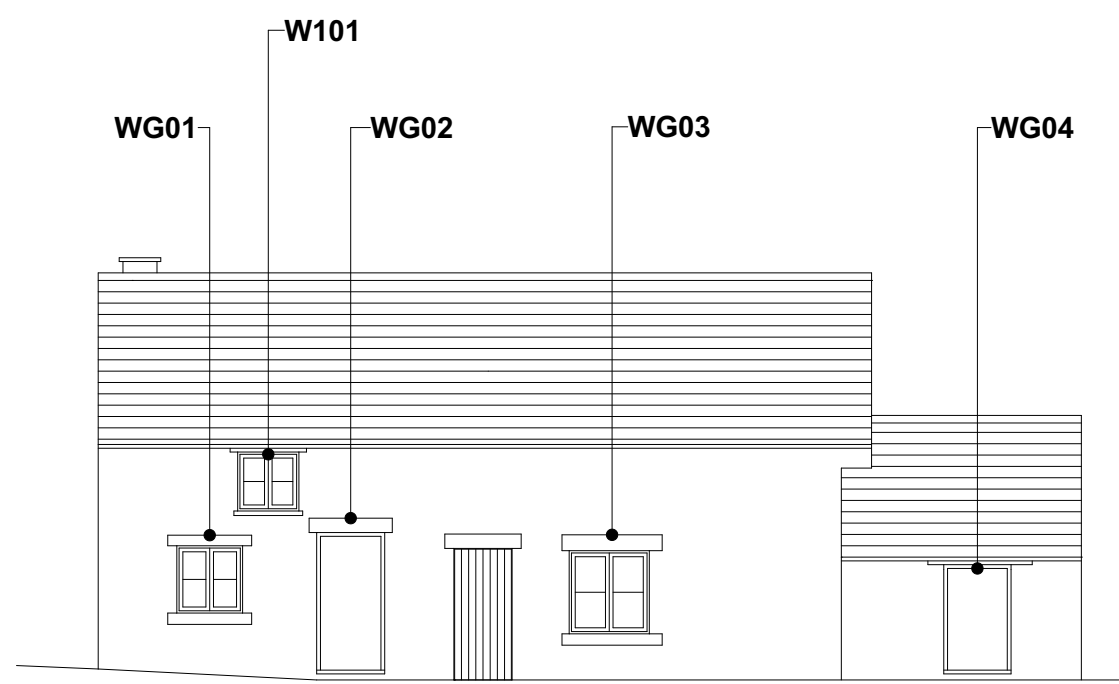


NORTH EAST

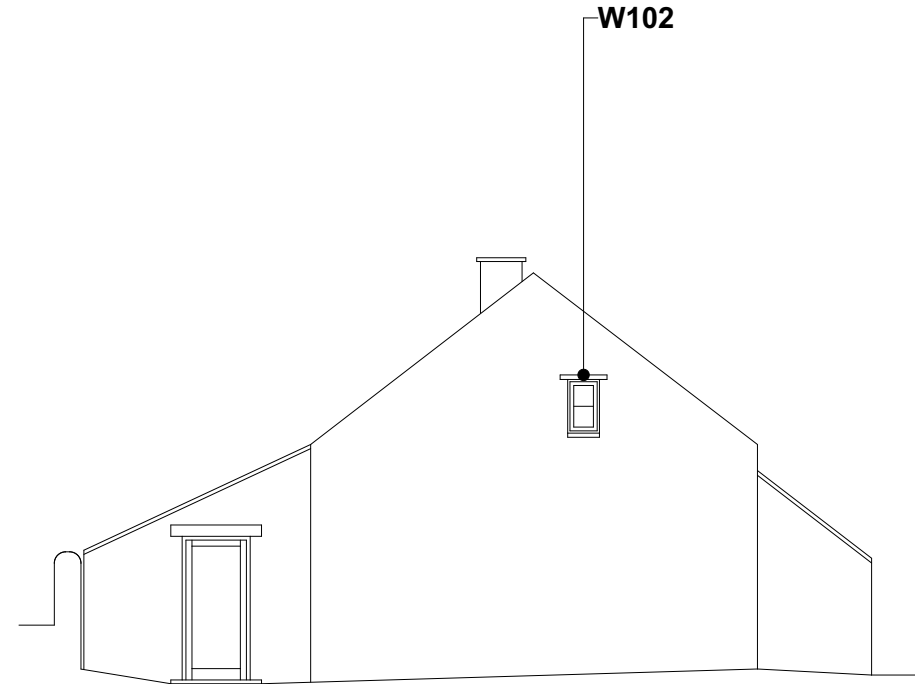


SOUTH EAST

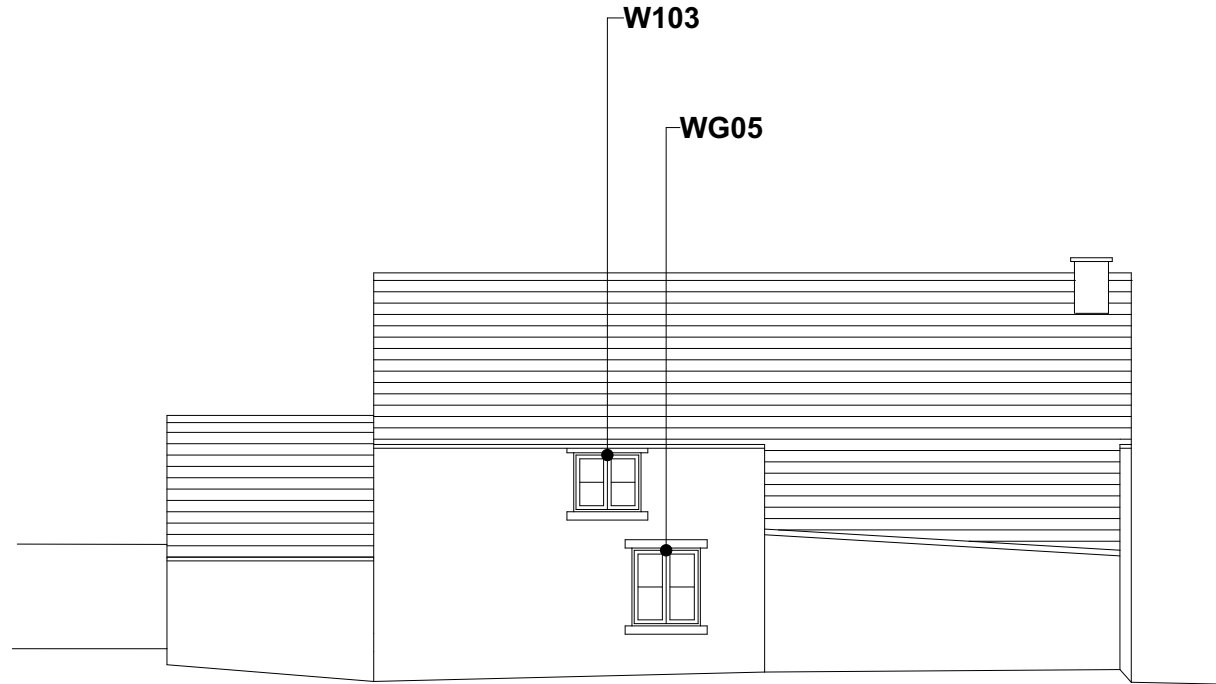


SOUTH WEST

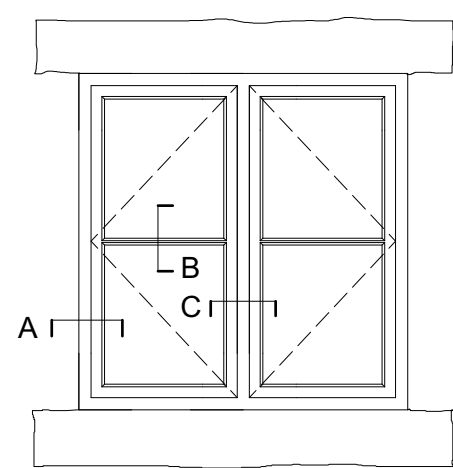


WG01

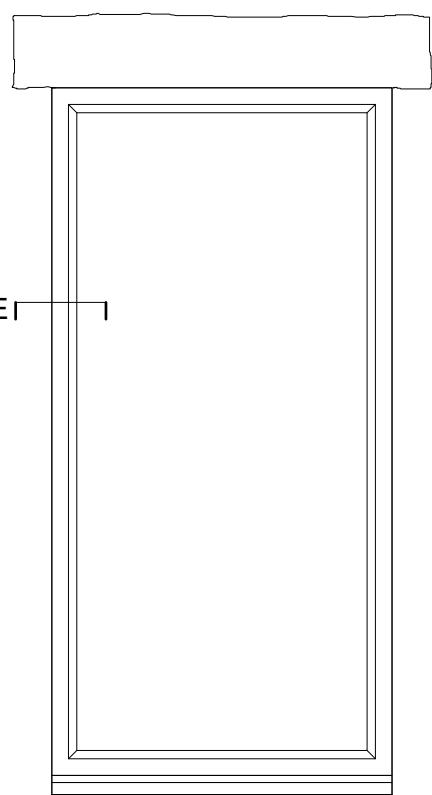


WG02

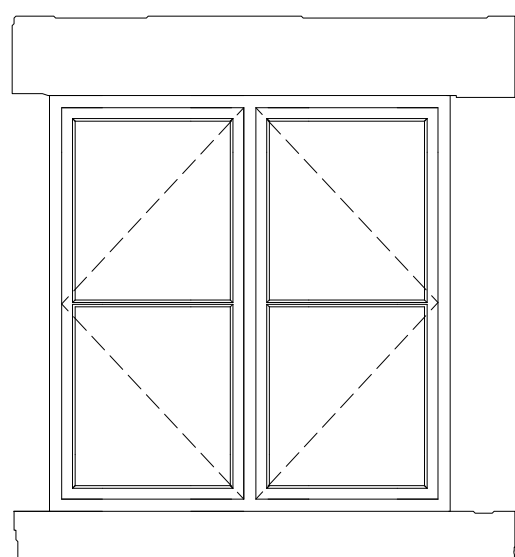


WG03

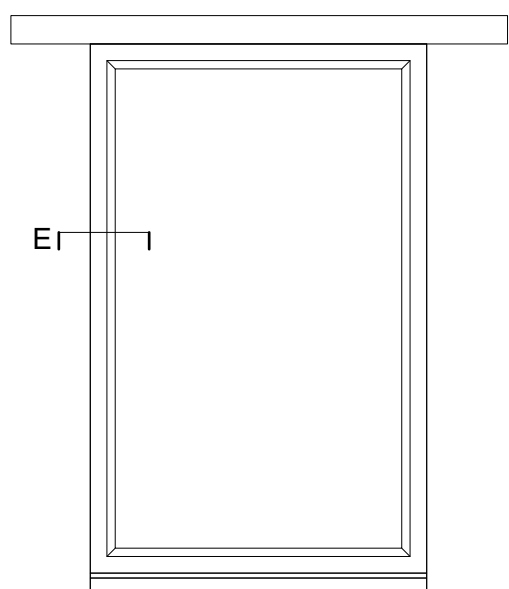


WG04

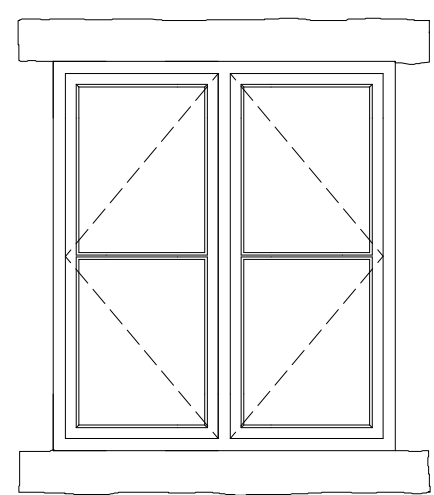


WG05

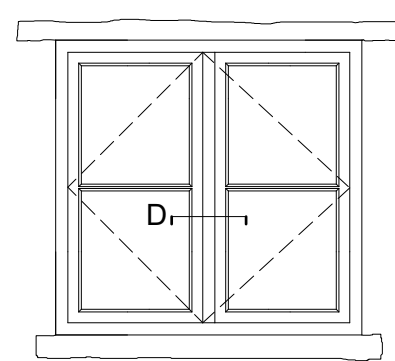


W101 Escape window

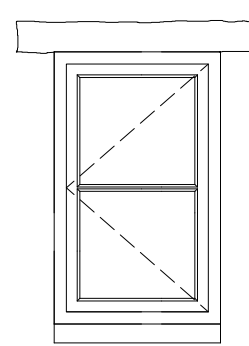



W104

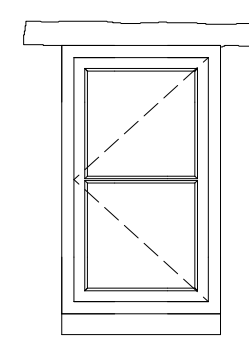


W102

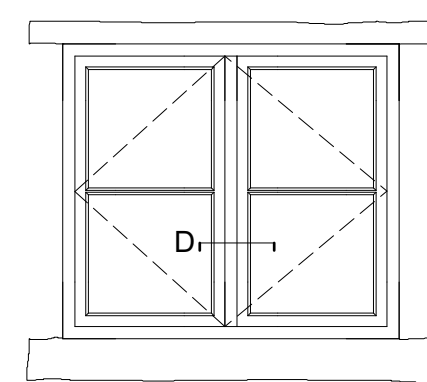


W103 Escape window

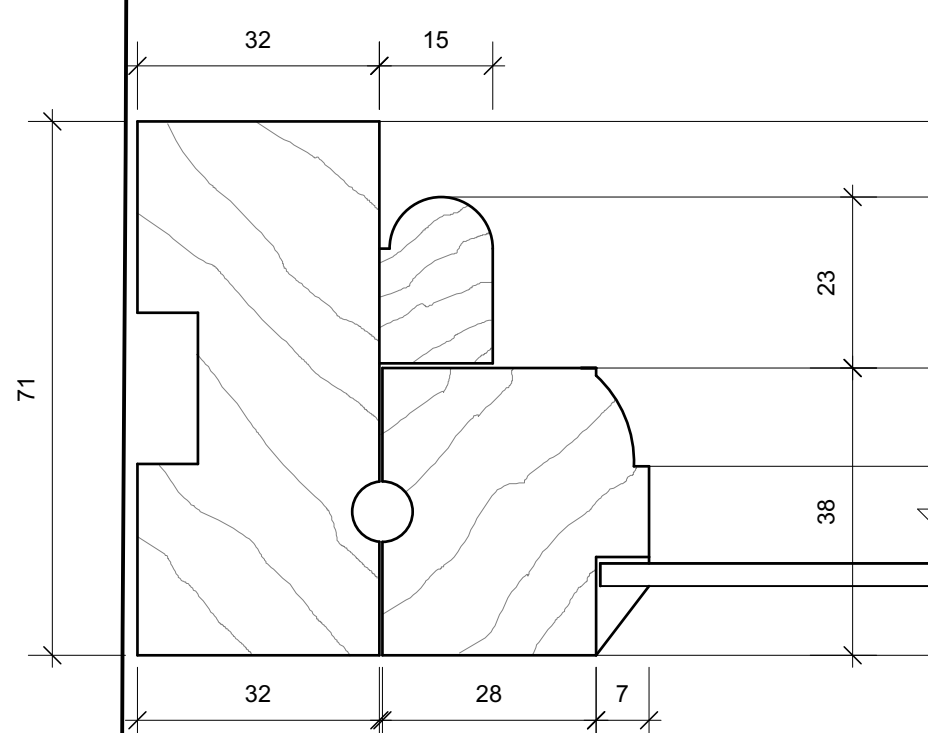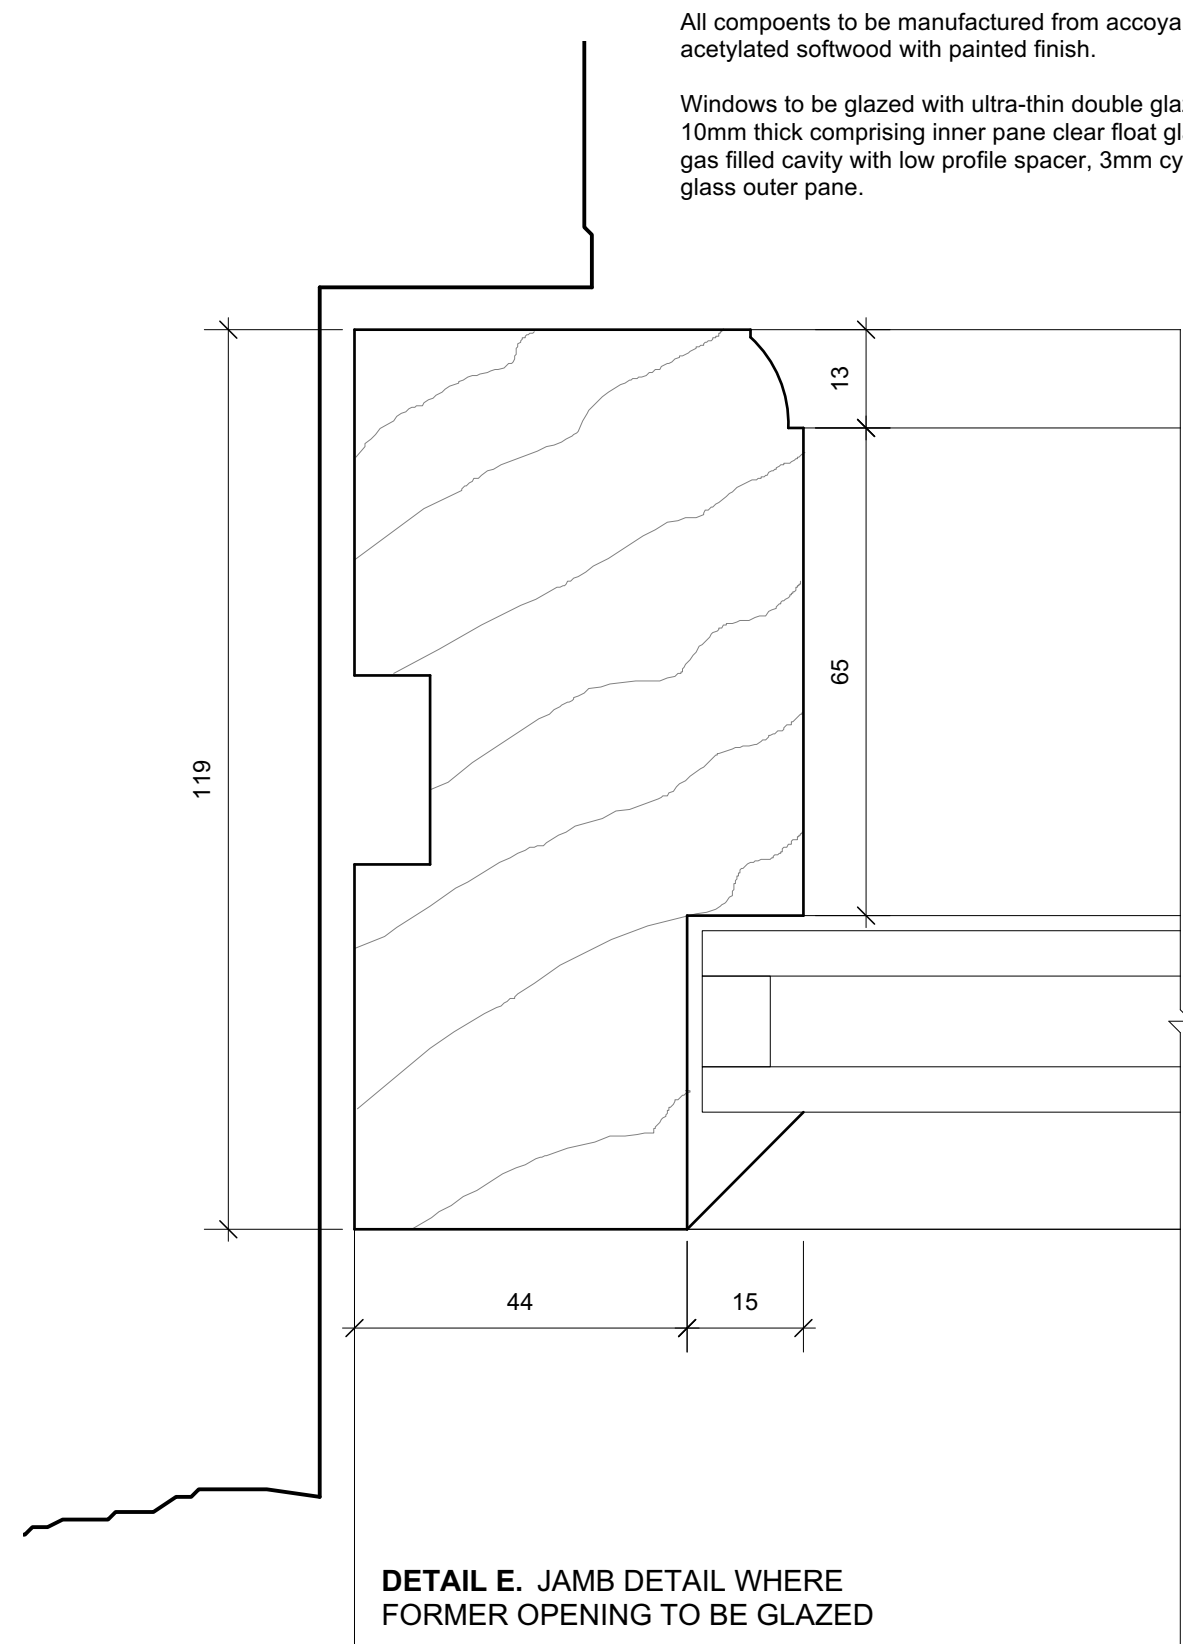


JAMB

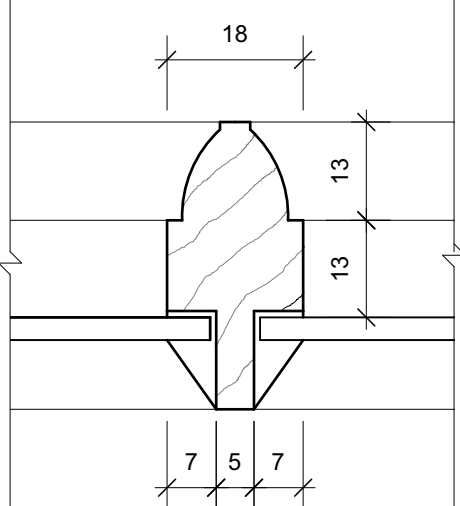


GLAZING BAR

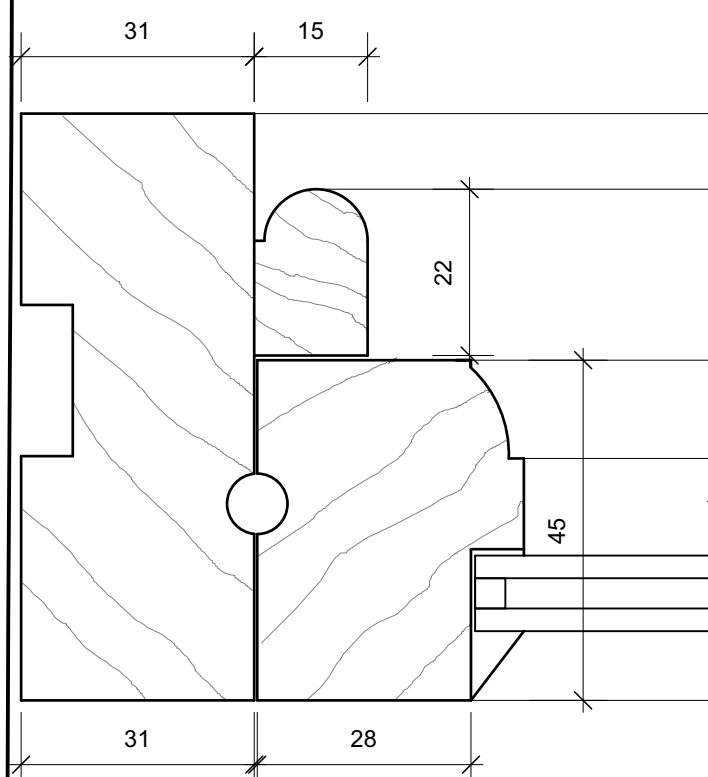


DETAIL A: JAMB

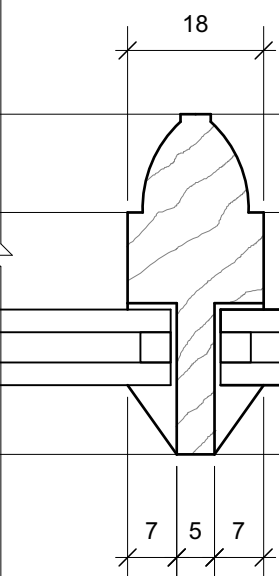

DETAIL B: GLAZING BAR

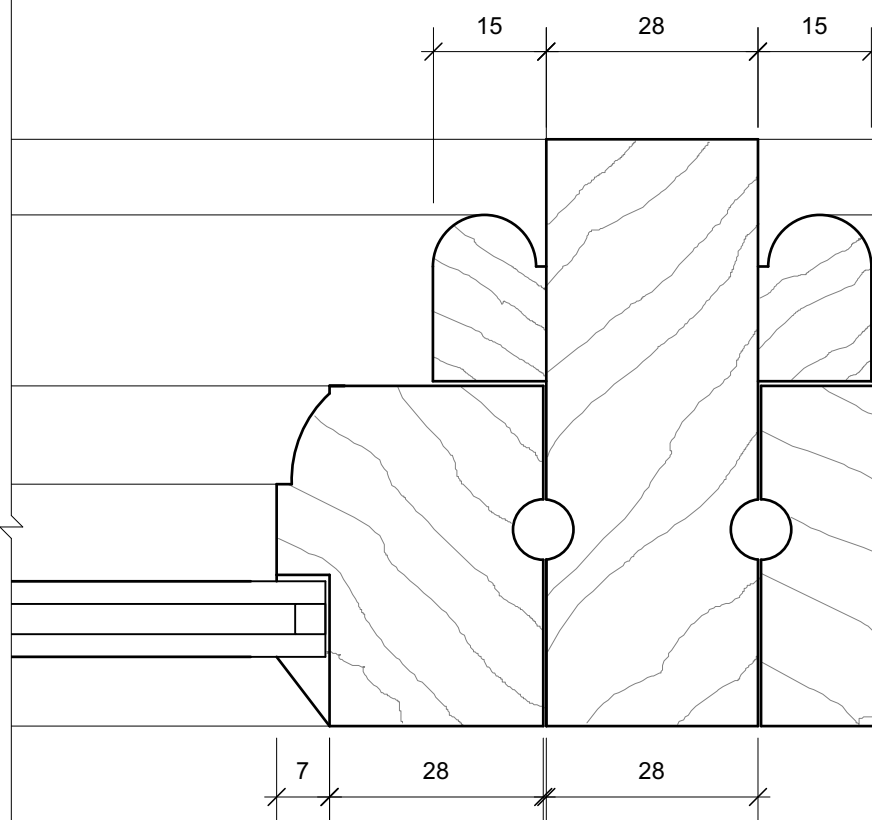

DETAIL C: MULLION

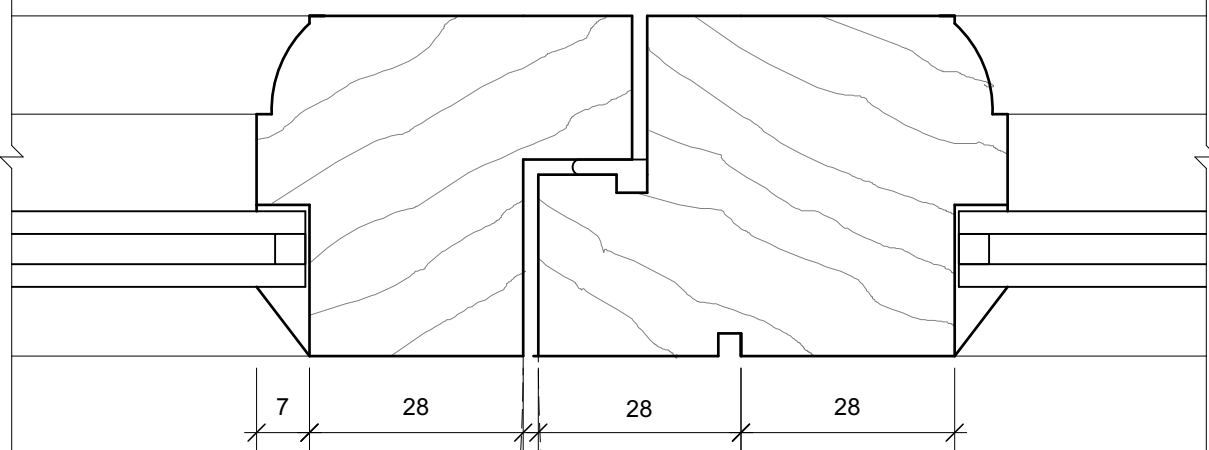

DETAIL D:
MULLION/MEETING
STILES WHERE WINDOW
IS EMERGENCY EXIT

SECTIONS AS EXISTING

SECTIONS AS PROPOSED

MRA ARCHITECTS

87 GREEN LANE, BUXTON

WINDOW DETAILS