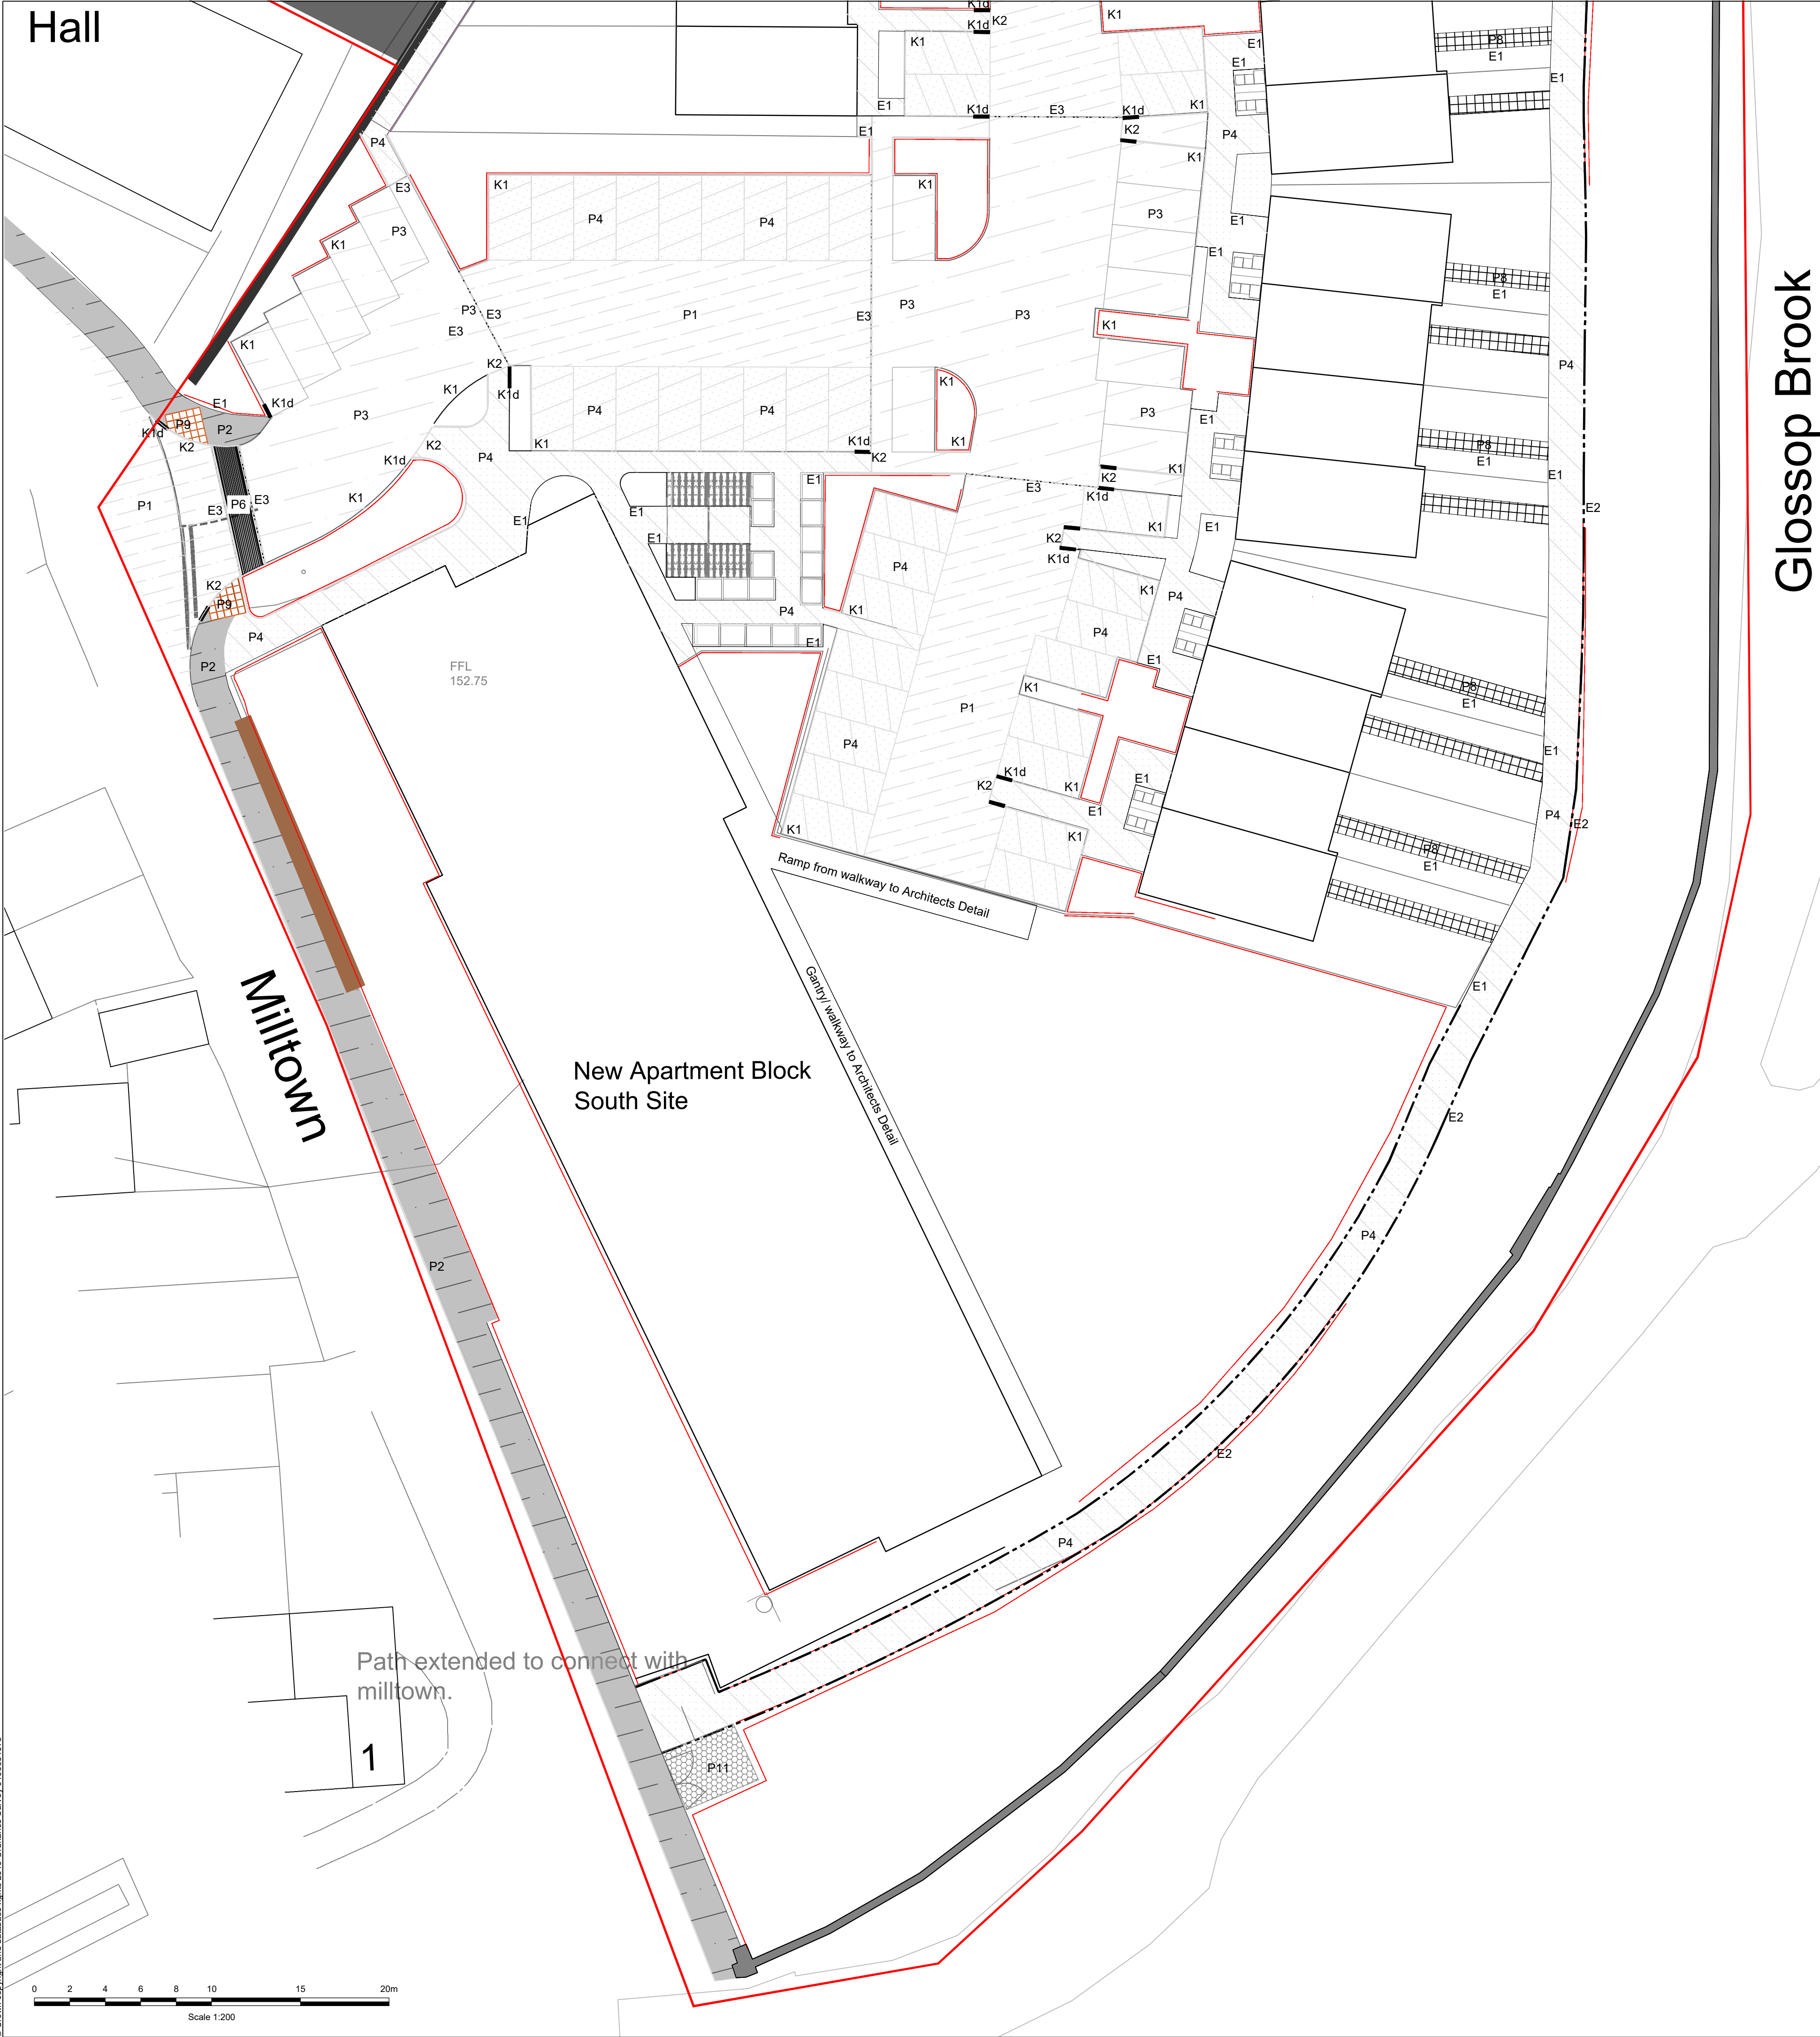


Glossop Brook

KEY

- Application Boundary
- Existing retaining wall and existing levels

HARD LANDSCAPE TREATMENT

- P1. Adopted Road**
Heavy duty vehicle grade macadam.
Spec ref: Q22:110A
- P2. Adopted Pedestrian**
Pedestrian grade adoptable macadam.
Spec ref: Q22:110A
- P3. Adopted HRA Road**
Hot Rolled Asphalt, with buff gravel chippings.
Spec ref: Q22:140
- P4. Macadam Parking Bays & Paths**
Bitmac pedestrian or vehicle grade according to location. Spec ref Q22:110B
- P5. Paved Drives**
AG; 150 x 200 x 80mm Slate country cobble
Spec ref: Q24:110
- P5a. Paved public paths**
AG; 150 x 200/150/100 x 50mm Mix 3 Corrib country cobble Spec ref: Q24:110A
- P6. Speed Table to Road**
AG 100 x 200 x 80mm Plaza. (16% Salt, 42% pepper, 42% lakrinds mix) To to transitions. Spec ref: Q24 110C
- P7. Self-binding Gravel Paths**
Cedstone; Super CEDEC Gold self-binding gravel
Spec ref: Q23:110
- P8. Private paths and patios.**
AG; 450 x 450 x 40mm Tavira silver flags.
Spec ref: Q25:315A
- P9. Tactile Paving**
AG; 400 x 400 x 50mm Buff blister.
Spec ref: Q25:320A
- P10. Road Markings (thermoplastic)**
Thermoplastic line markings to parking bays.
Spec ref: Q10:395
- P11. Plastic Grass Grid Paving.**
BRP Hebden X-Grid (or similar) Back filled with 2-6mm coarse graded recycled aggregate. Spec ref: Q25 185
- K1. Half Batter Kerb**
A&G or similar approved.
Spec ref: Q10:112A
- K1d. Drop Kerb**
A&G or similar approved.
Spec ref: Q10:112B
- K2. Bullnose Kerb**
A&G or similar approved.
Spec ref: Q10 :112C
- E1. Flat Top Kerb (Wet Cast)**
A&G or similar approved.
Spec ref: Q10:112D
- E2. Timber Edging**
Spec ref: Q23:310
- E3. Kerb Edging - Laid Flush**
AG 200 x 100 x 900mm Silver grey Terra Kerb premium
Spec ref: Q10:110
- Root Protection Barrier**
Spec ref: Q31: 510

NOTES

- This drawing is for general presentation purposes.
- All dimensions are in meters unless stated otherwise
- This drawing is to be read in conjunction with all relevant drawings and documents associated with this project.
- All surveyed information including levels and layout is provided by others
- All existing and proposed dimensions, levels and locations to be checked and verified by the main contractor on site prior to the commencement of the works and any anomalies reported to the engineer.

C02	15/04/24	For Construction	LW	GB	GB
C01	22/01/24	For Construction	GB	HB	GB
Rev	Date	Description	DRA	CHK	APP

Project
Milltown, Glossop

Client
Watsons Construction Ltd

Drawing Title
Hard Landscape plans
Page 2 of 2

Status	Date	Scale	
Construction	15/06/23	1:200 @ A1	
Drawn	Designed	Checked	Approved
JH	JH	GB	GB
DWG No.			Revision
MAN.1828.002.ENZ.XX.00.DR.L.30.102			C02

enzygo
environmental consultants

BRISTOL 01454 269 237
www.enzygo.com

MANCHESTER 0161 413 6444

SHEFFIELD 0114 321 5151
hello@enzygo.com