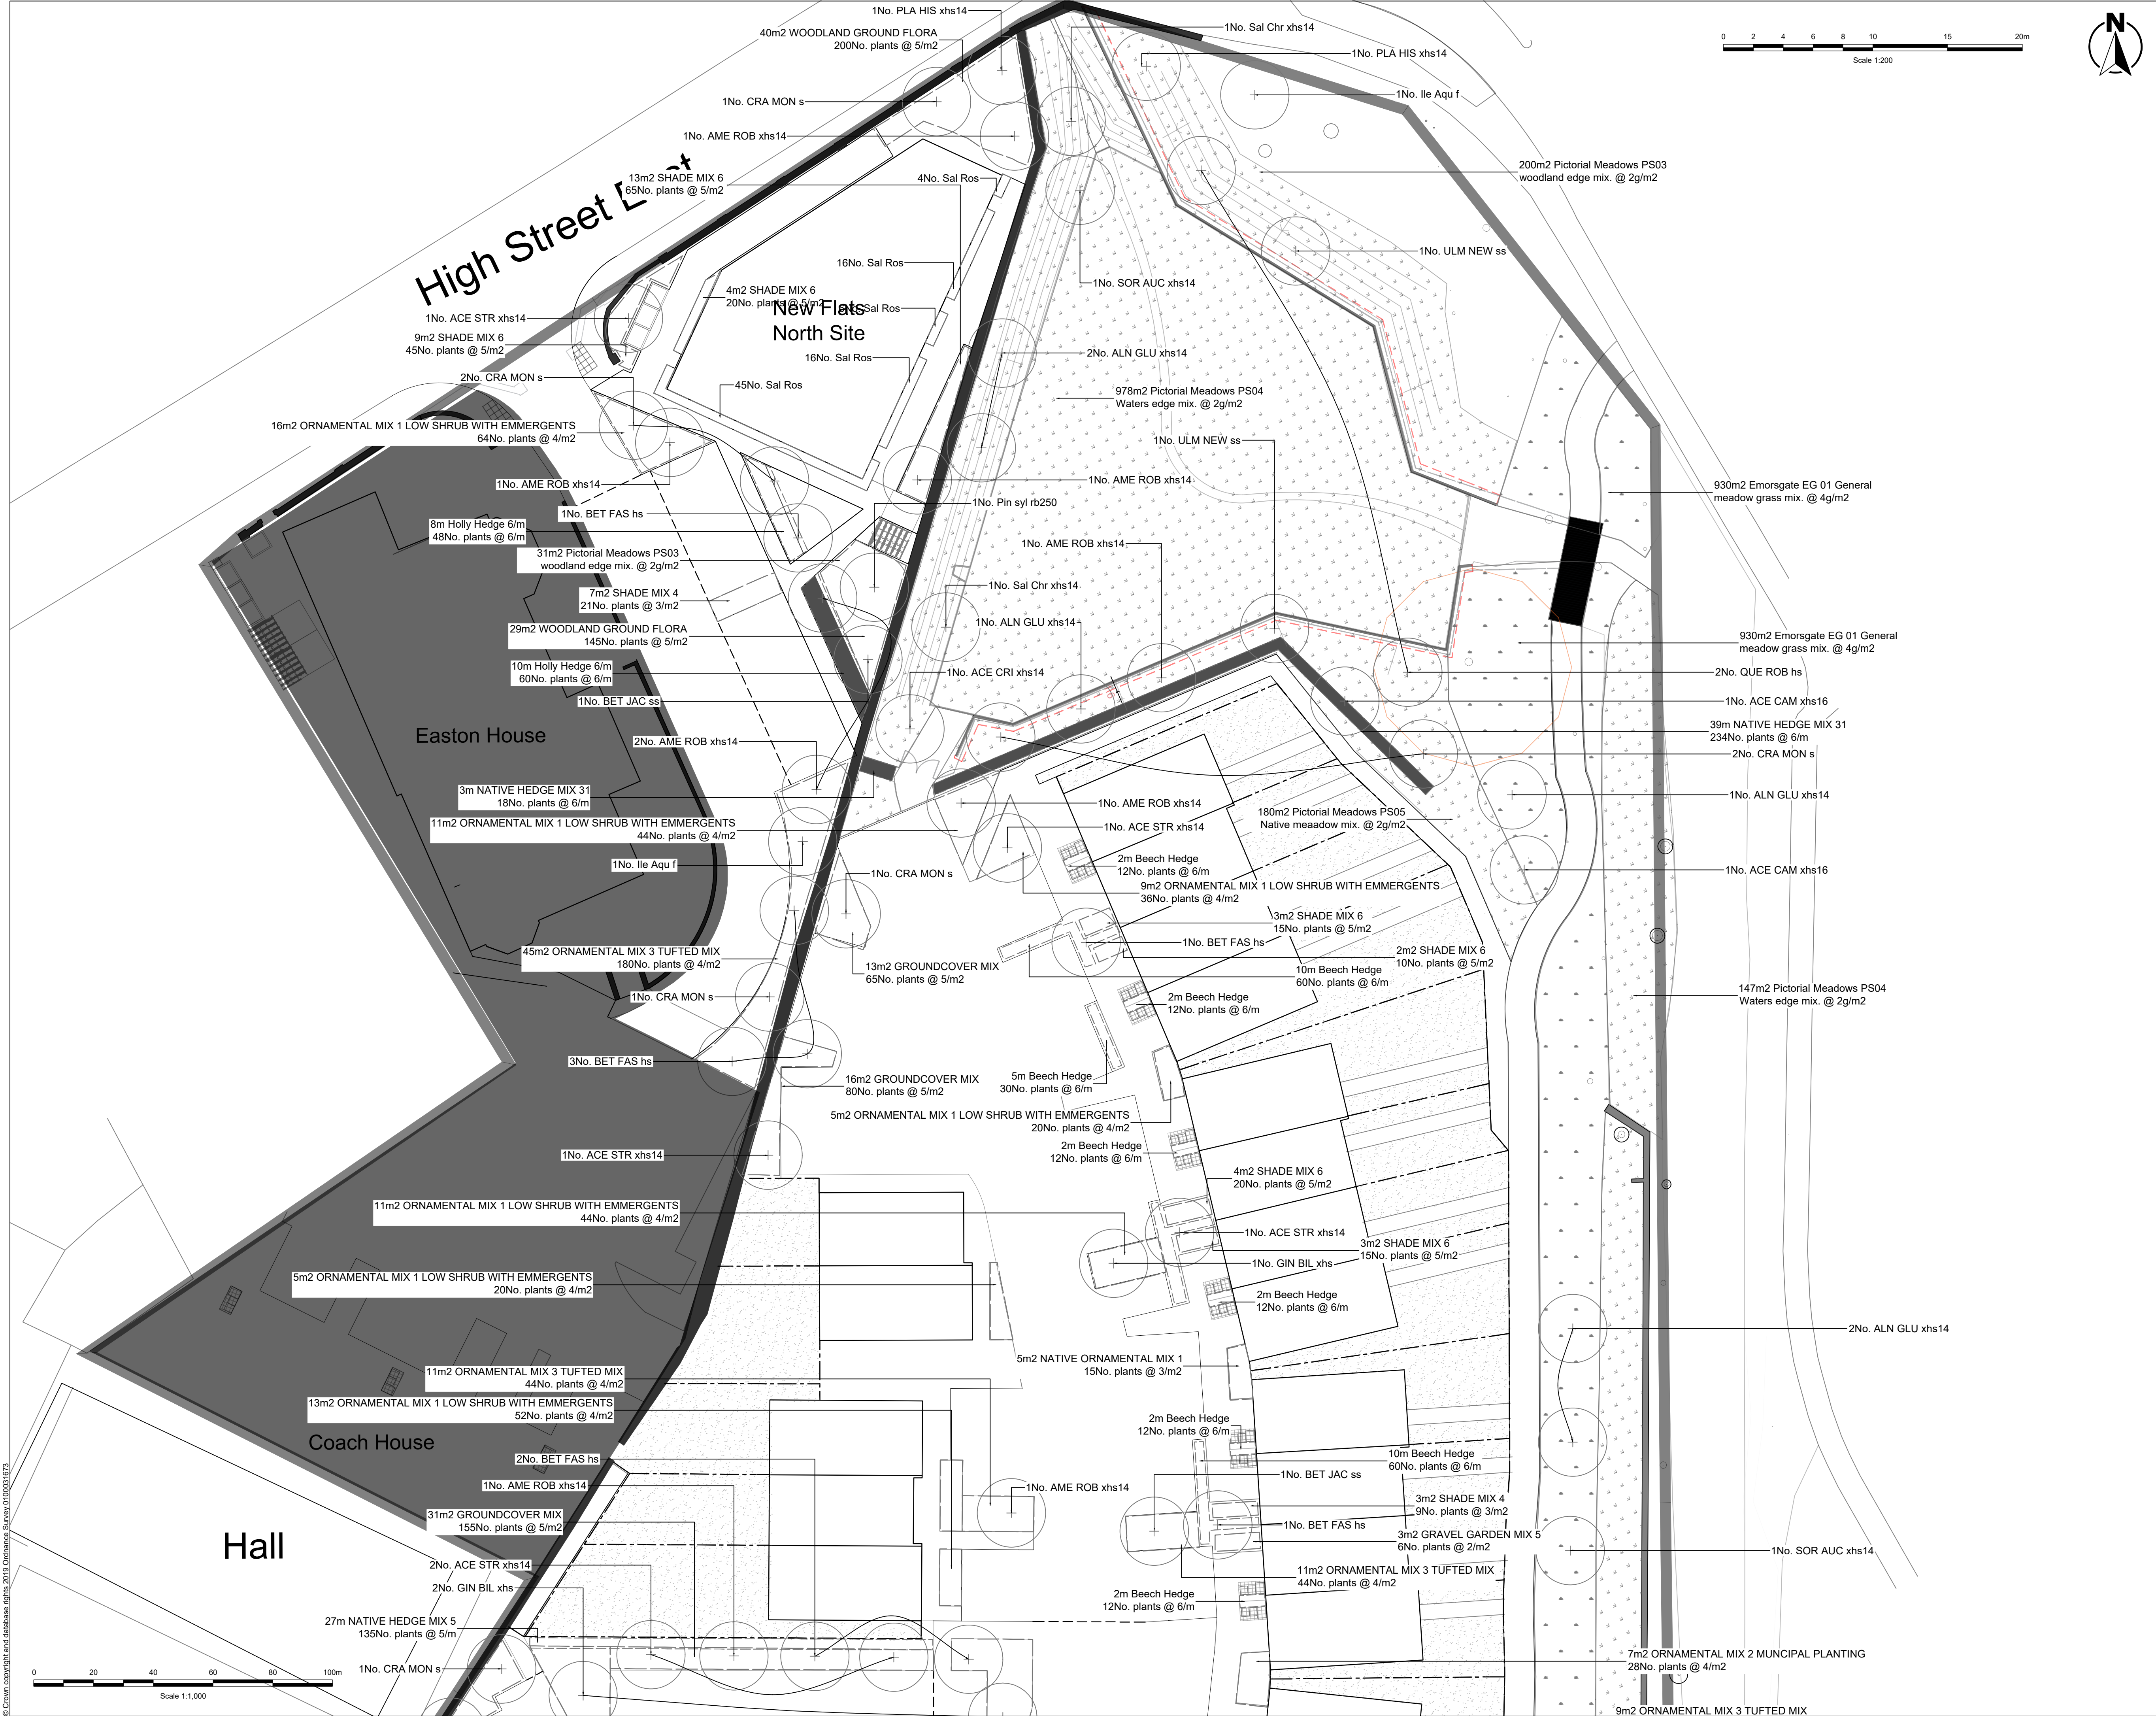


NOTES

- This drawing is for general presentation purposes.
- All dimensions are in meters unless stated otherwise.
- This drawing is to be read in conjunction with all relevant drawings and documents associated with this project.
- All surveyed information including levels and layout is provided by others
- All existing and proposed dimensions, levels and locations to be checked and verified by the main contractor on site prior to the commencement of the works and any anomalies reported to the engineer.

Key

Soft Works

- Existing Tree Retained
- Proposed New Tree Planting
- Specimen Climber planting 3L
- Native Hedge Planting
- Formal Hedge Planting
- Groundcover and Ornamental Planting
- Wildflower Planting
- Turf and Ornamental/ Long Grass Planting
- Amenity Lawn

C02	15/04/24	For Construction	LW	GB	GB
C01	23/01/24	For Construction	GB	HB	GB
PL01	18/01/22	For Planning	SH	TC	GB
Rev	Date	Description	DRA	CHK	APP

Project
Milltown Glossop

Client
Watsons Construction Ltd

Drawing Title
Soft Landscape plans
Page 1 of 2

Status	Date	Scale	
Construction	11/03/22	1:200 @ A1	
Drawn	Designed	Checked	Approved
SH	SH	NP	GB
DWG No.			Revision
MAN.1828.002.ENZ.XX.XX.DR.L.45.101			C02



BRISTOL 01454 269 237
www.enzygo.com

MANCHESTER 0161 413 6444

SHEFFIELD 0114 321 5151
hello@enzygo.com