


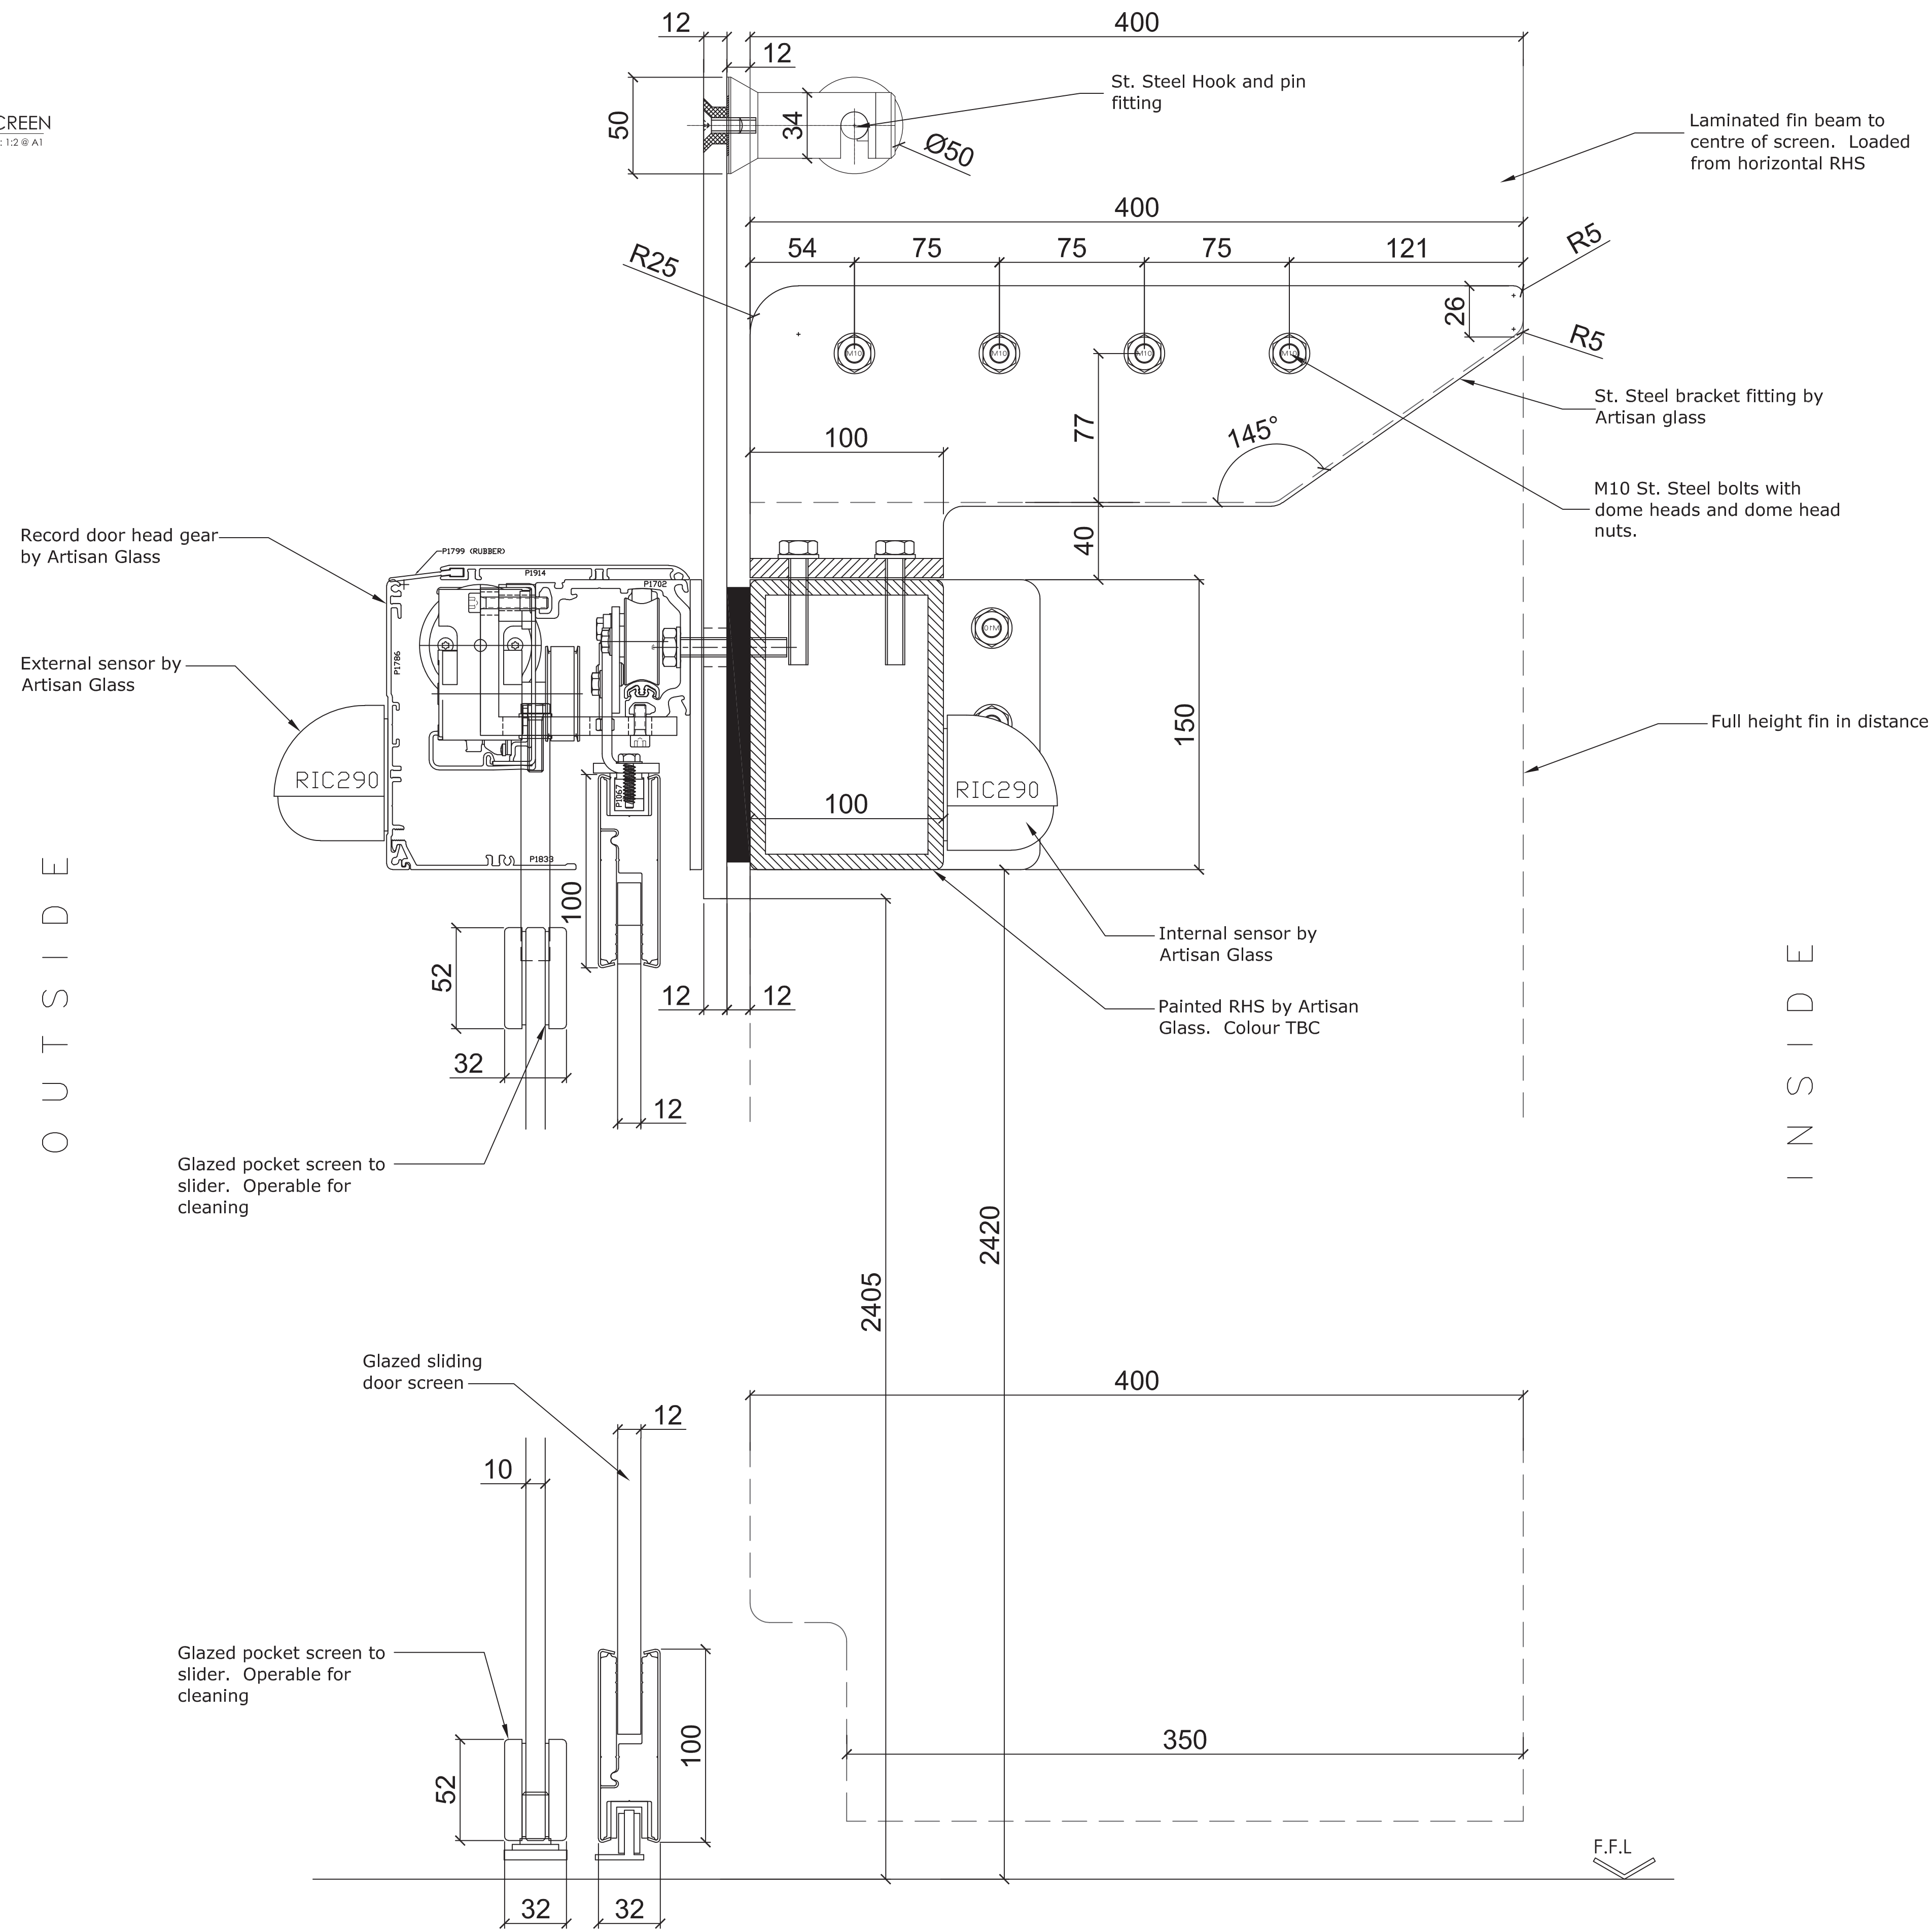

R02	Revised to suit floor level	10.04.2024
R01	First Issue	18.03.2024
REV	DESCRIPTION	DATE

Project	Glossop Town Hall
---------	-------------------

Client	High Peak Council
--------	-------------------

Title	GLASS SCREEN SECTION DETAILS
-------	------------------------------

Drawn	DC	Date	18.03.2024
Checked	-	Scale	1:2 @ A1.
Approved	-		



Artisan Glass Structures

Suite 5, Hubbway House
Bassington Ind. Estate
Bassington Lane
Cramlington
Northumberland. NE23 8AD
TEL: 0191 272 5333
www.artisan-glass.com

Contract No:	Drawing No. CZ303-106	Rev. R02
--------------	--------------------------	-------------