


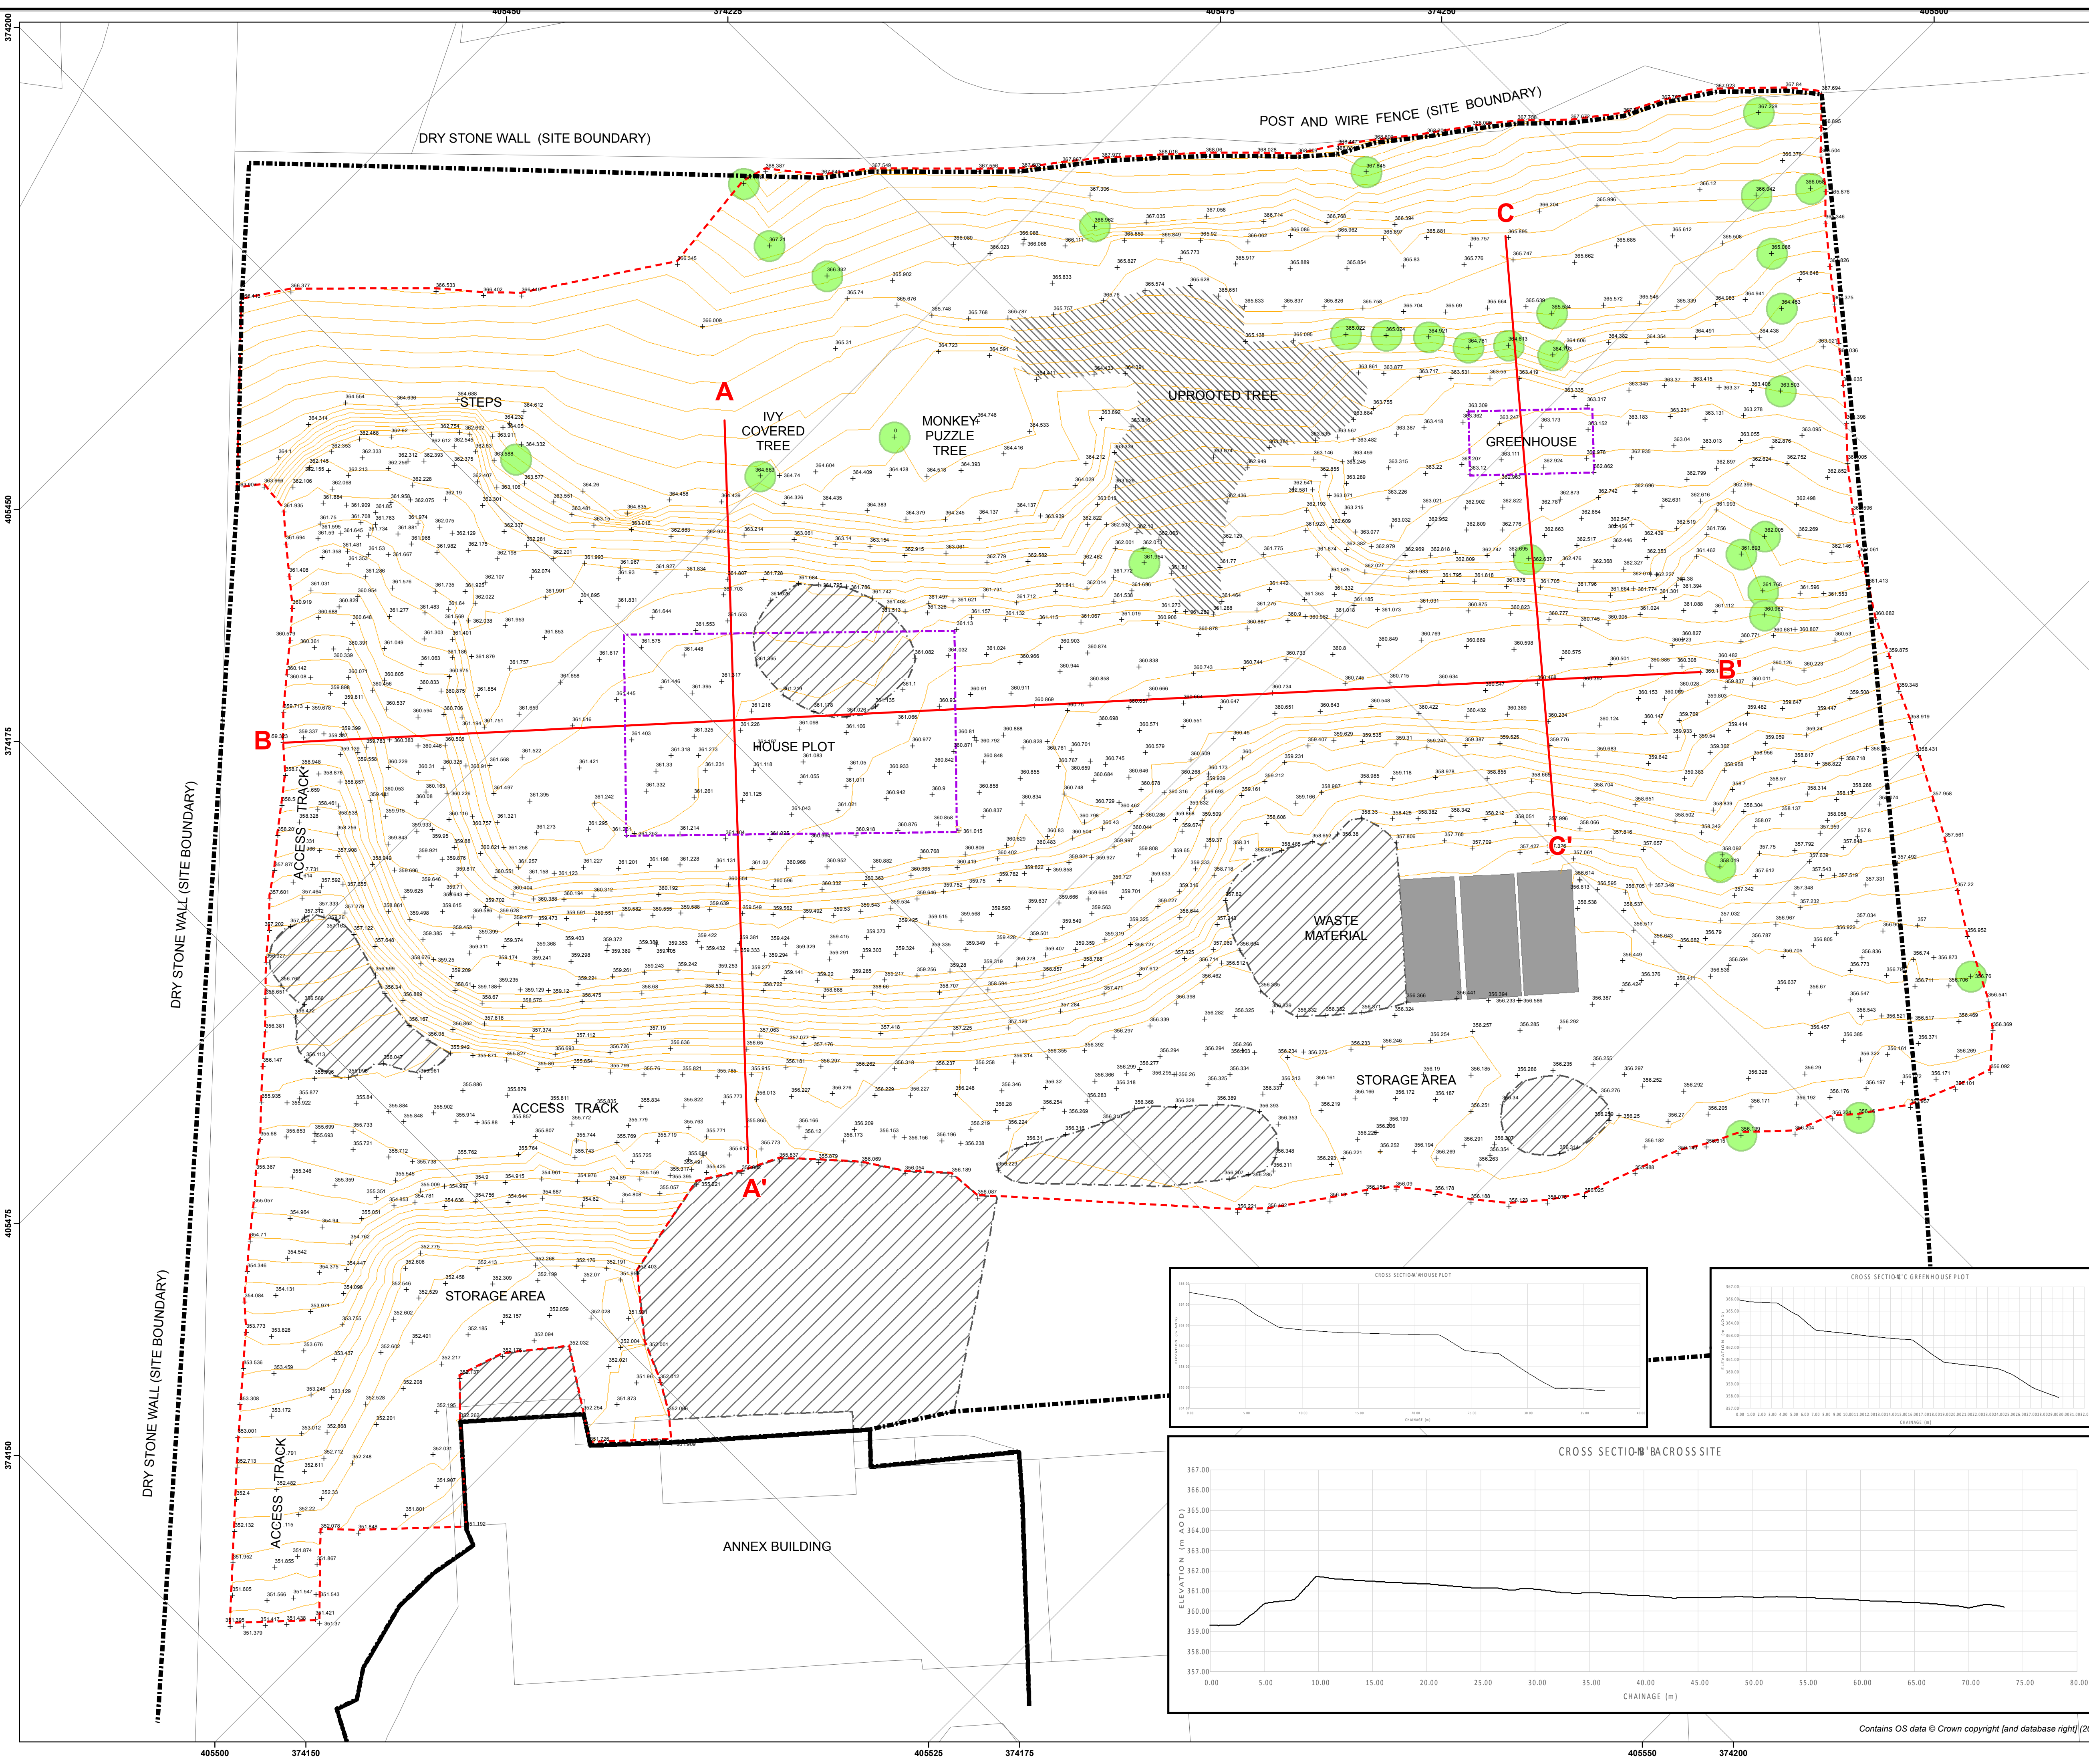

Legend

- Land Ownership Boundary
- Survey_Extent
- Approx. Development Footprint
- Cross Section Profiles
- Corbar Hill House Annex
- Notable Trees
- Shipping Containers
- Uprooted Tree
- Topographic Survey Detail
- Stockpile
- 0.25m Contours

Topography

Metres AOD

High : 368.603

Low : 351.255

British National Grid
Projection: Transverse Mercator
False Easting: 400000.000000
False Northing: 100000.000000
Central Meridian: 2.000000
Scale Factor: 0.999601
Latitude Of Origin: 49.000000

ISO A1

Metres

0 2.5 5 10


Gene Hammond
Surveying and Consultancy Services
gene.hammond@btinternet.com
07941423892

Project Name
Land at Corbar Hill House

Client:
Nick Bennison

Title:
**PROPOSED RESIDENTIAL
DEVELOPMENT:
TOPOGRAPHIC AND
PROFILES SURVEY**

Scale 1:150	Drawing No. Figure 1.	
Drawn By GCH	Originator GCH	Date 08/04/2022
PAA Ref.	Revision A	

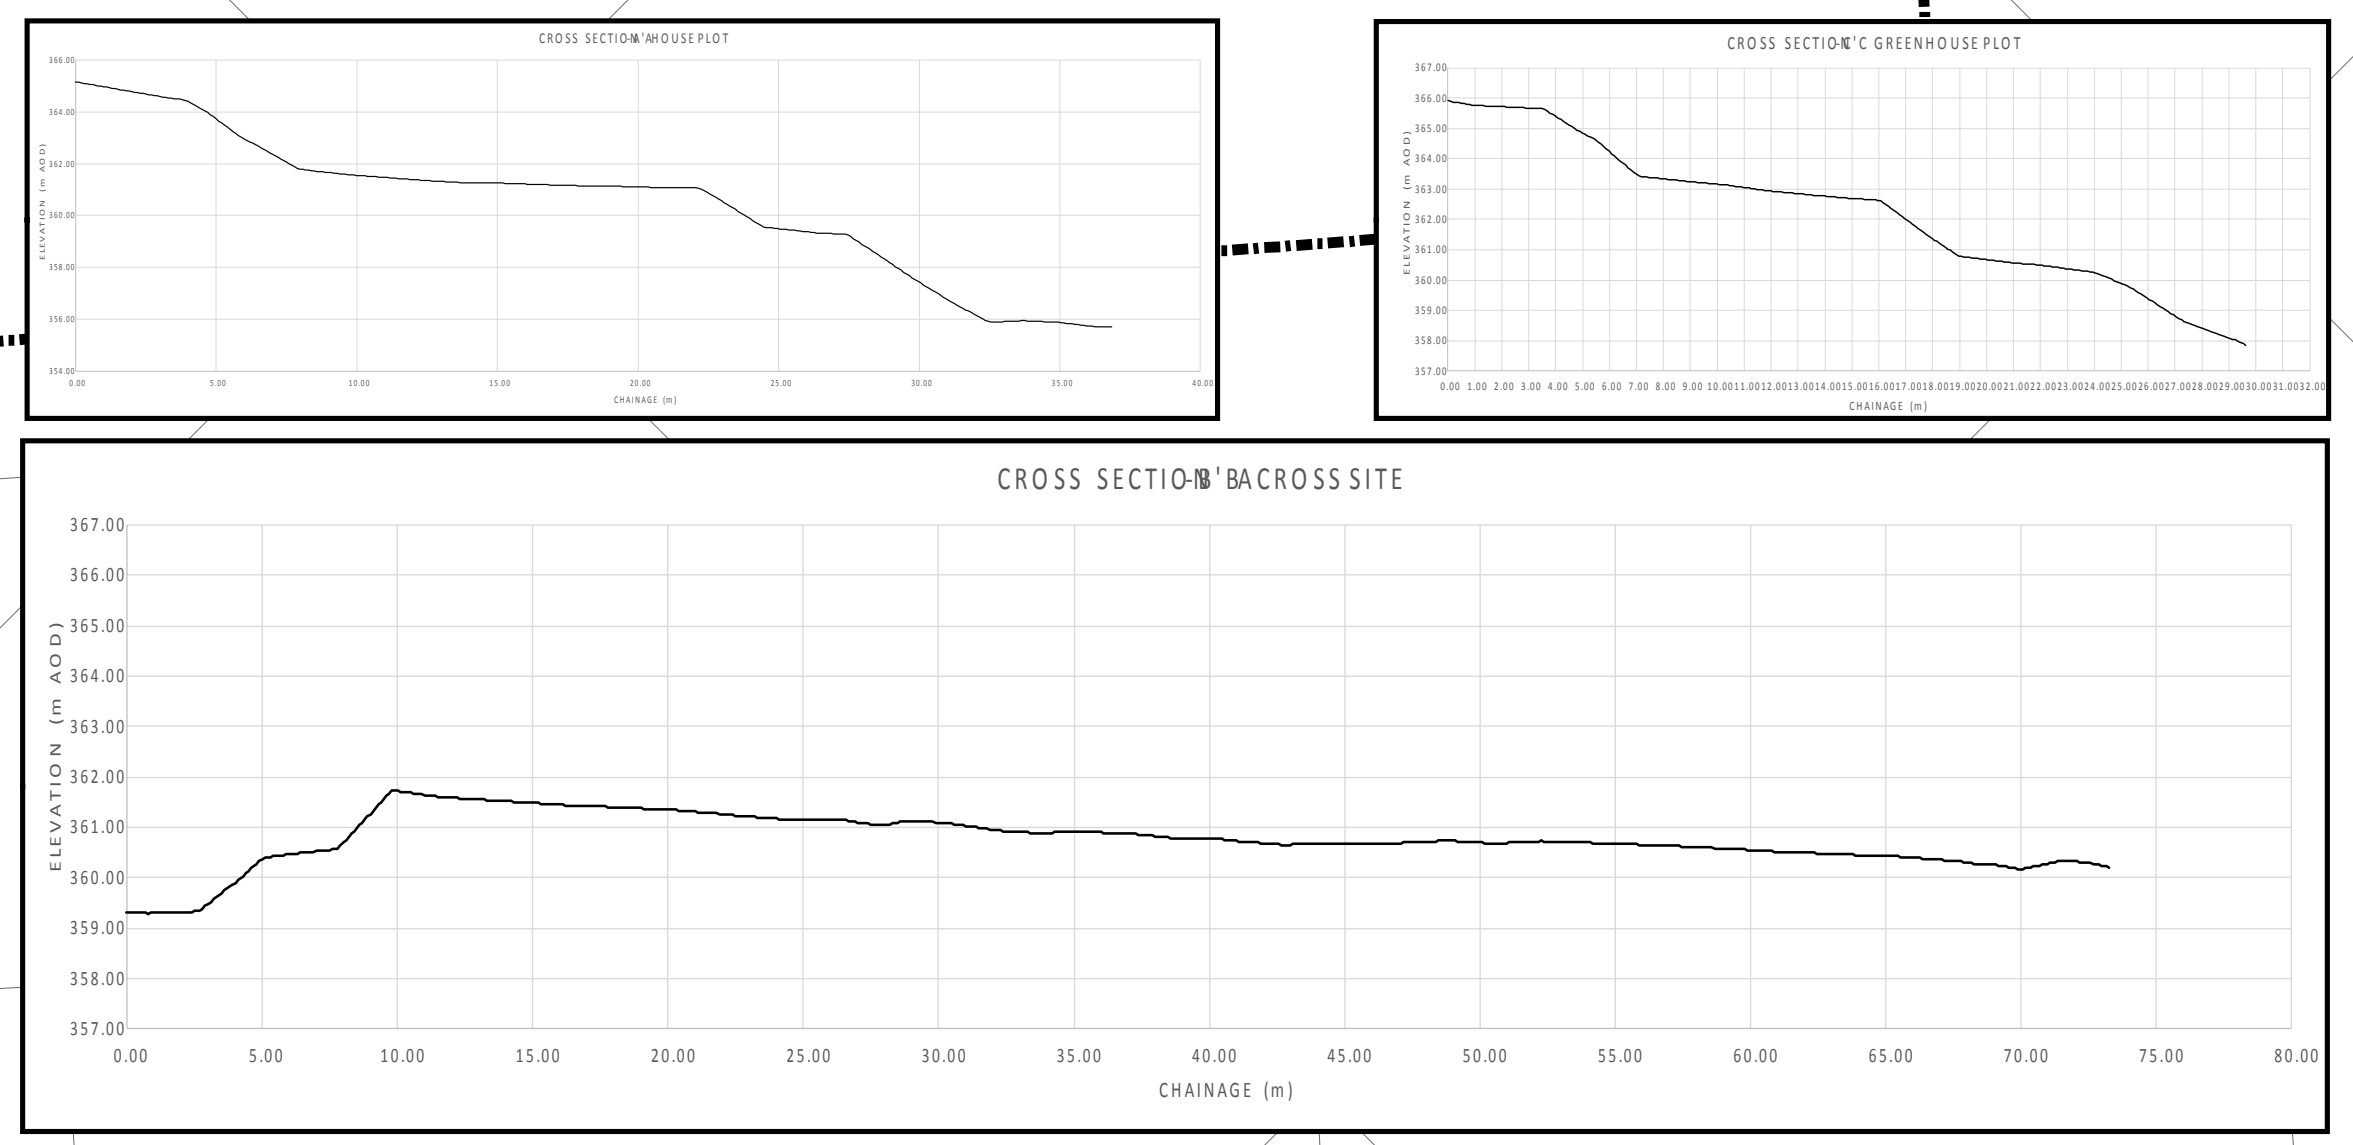

Contains OS data © Crown copyright (and database right) (2020)