


PROPOSED SECTION THROUGH SITE 1:200

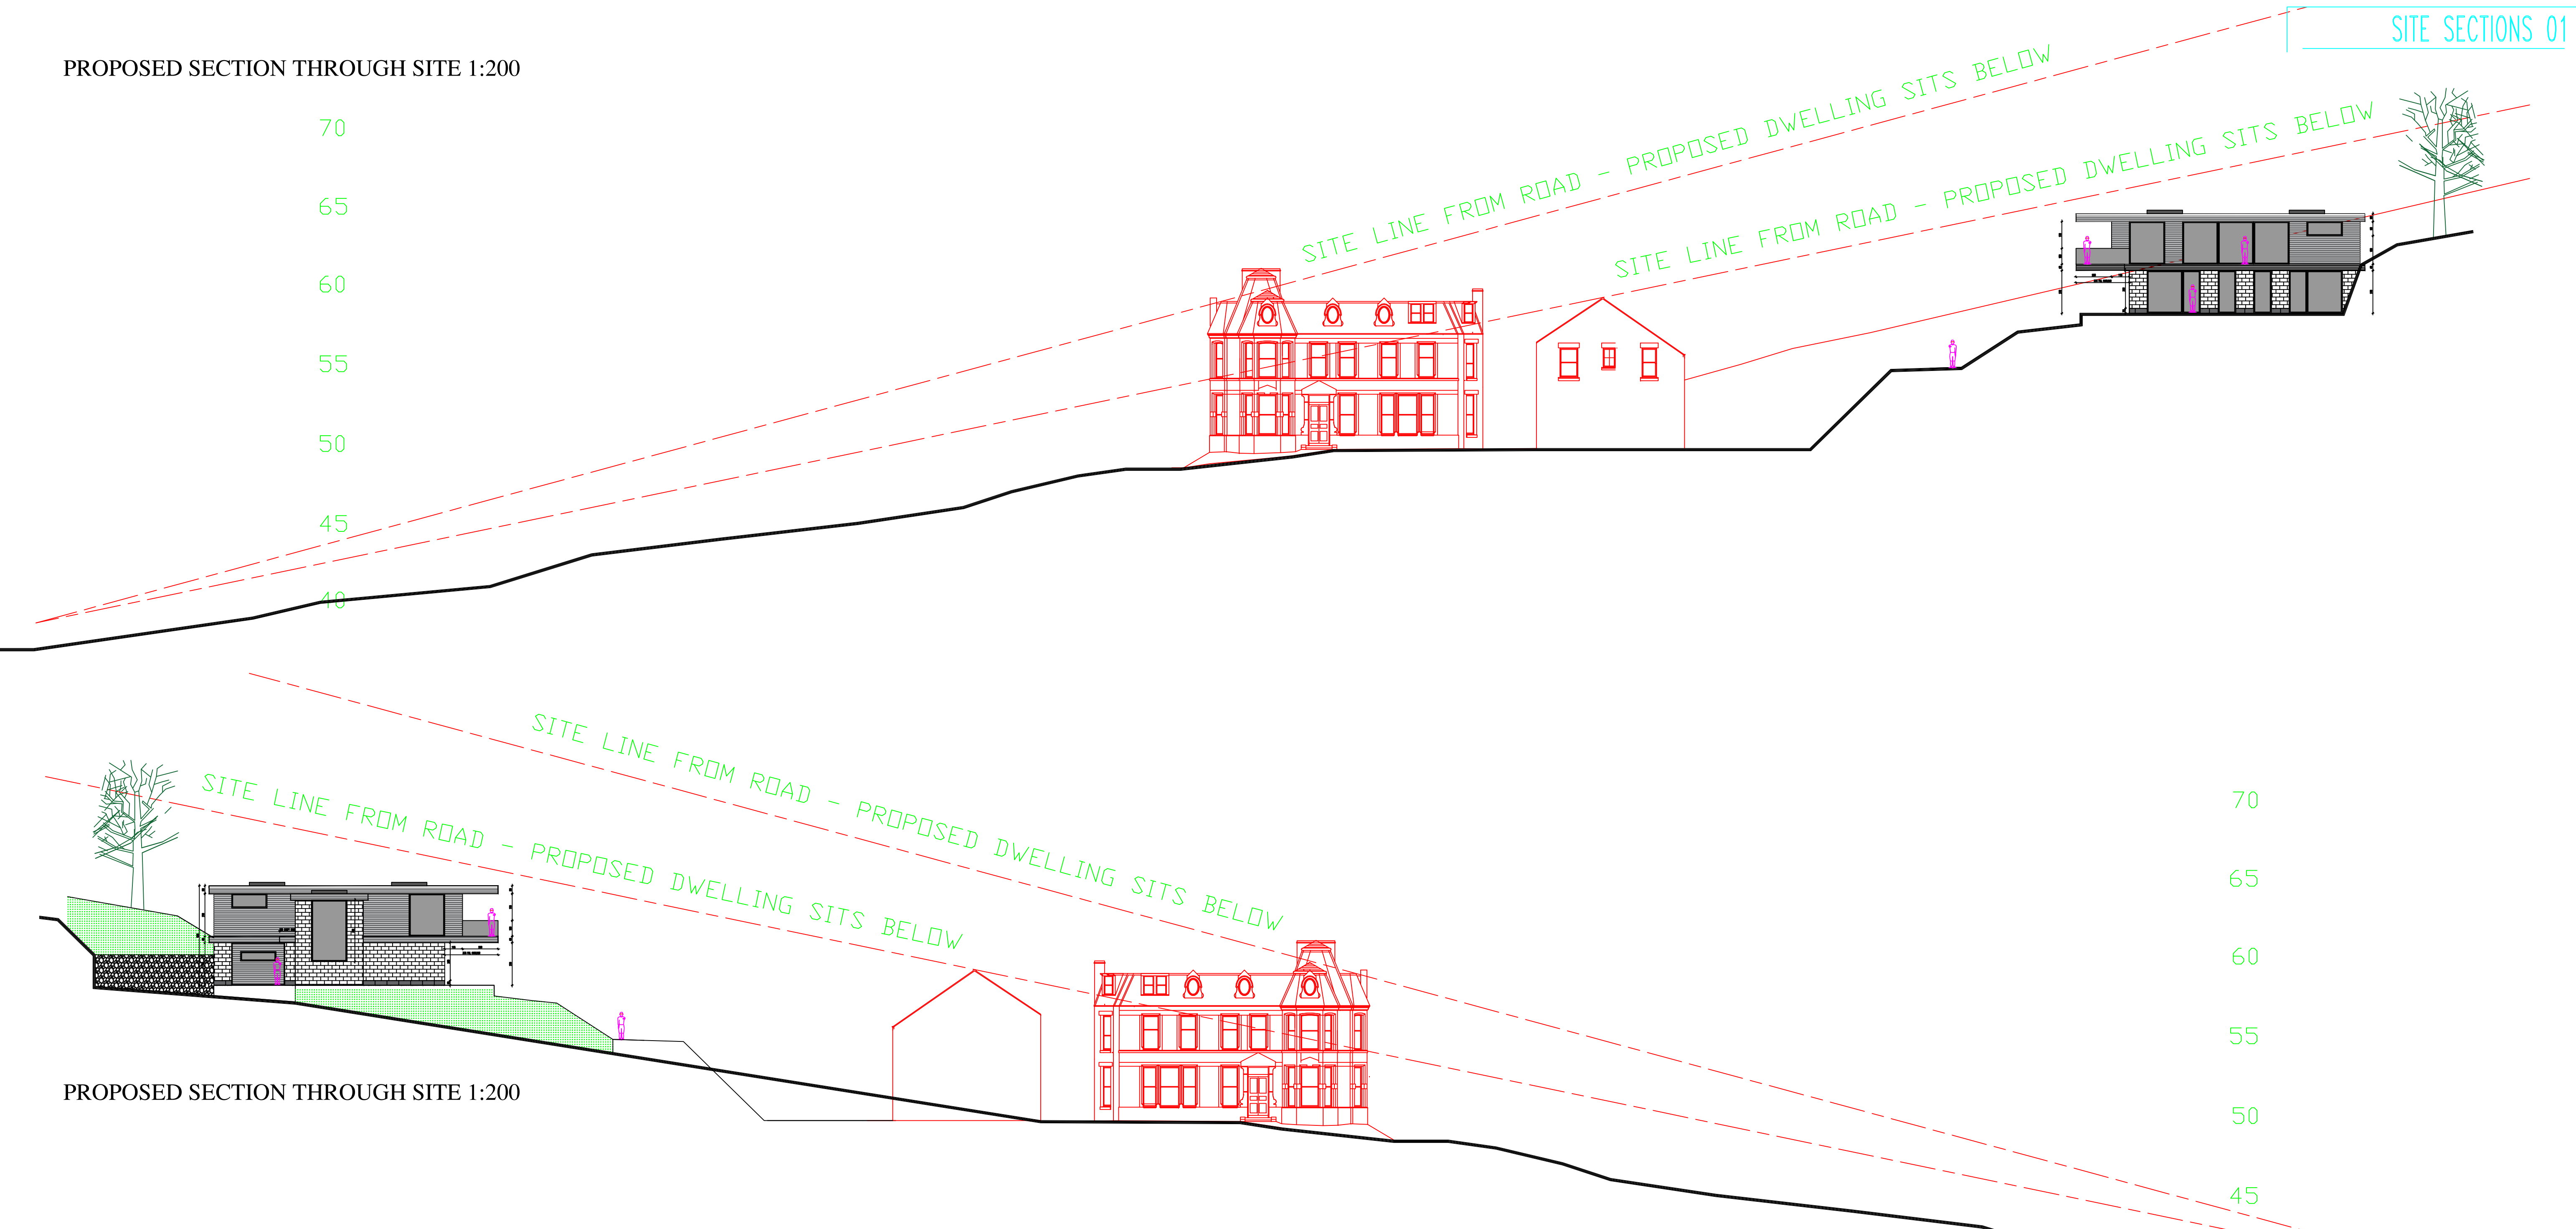

PROPOSED SECTION THROUGH SITE 1:200

PROPOSED IN REVEAL BEHIND CORBAR HILL HOUSE 1:200

PROPOSED SITE SECTIONS

NEW DWELLING, CORBAR ROAD 1:200

SITE SECTIONS 01

REVISIONS:
PROPOSED SITE SECTIONS
BUXTON
CORBAR ROAD

SCALE: 1:200	CHECKED: AUS
DATE: FEB'24	DRAWN: AJS

©THIS DRAWING AND THE BUILDING WORKS DEPICTED ARE THE COPYRIGHT OF AJS ARCHITECTURE AND MAY NOT BE REPRODUCED OR AMENDED EXCEPT BY WRITTEN PERMISSION. NO LIABILITY WILL BE ACCEPTED FOR AMENDMENTS MADE BY OTHER PERSONS.

A.J.S ARCHITECTURE	
	32 carr road, buxton, derbyshire, sk17 6wf. h: 01298 26062 m: 07794 400237

DRAWING No: SITE SECTIONS 01

B REGS COMPLIANT