


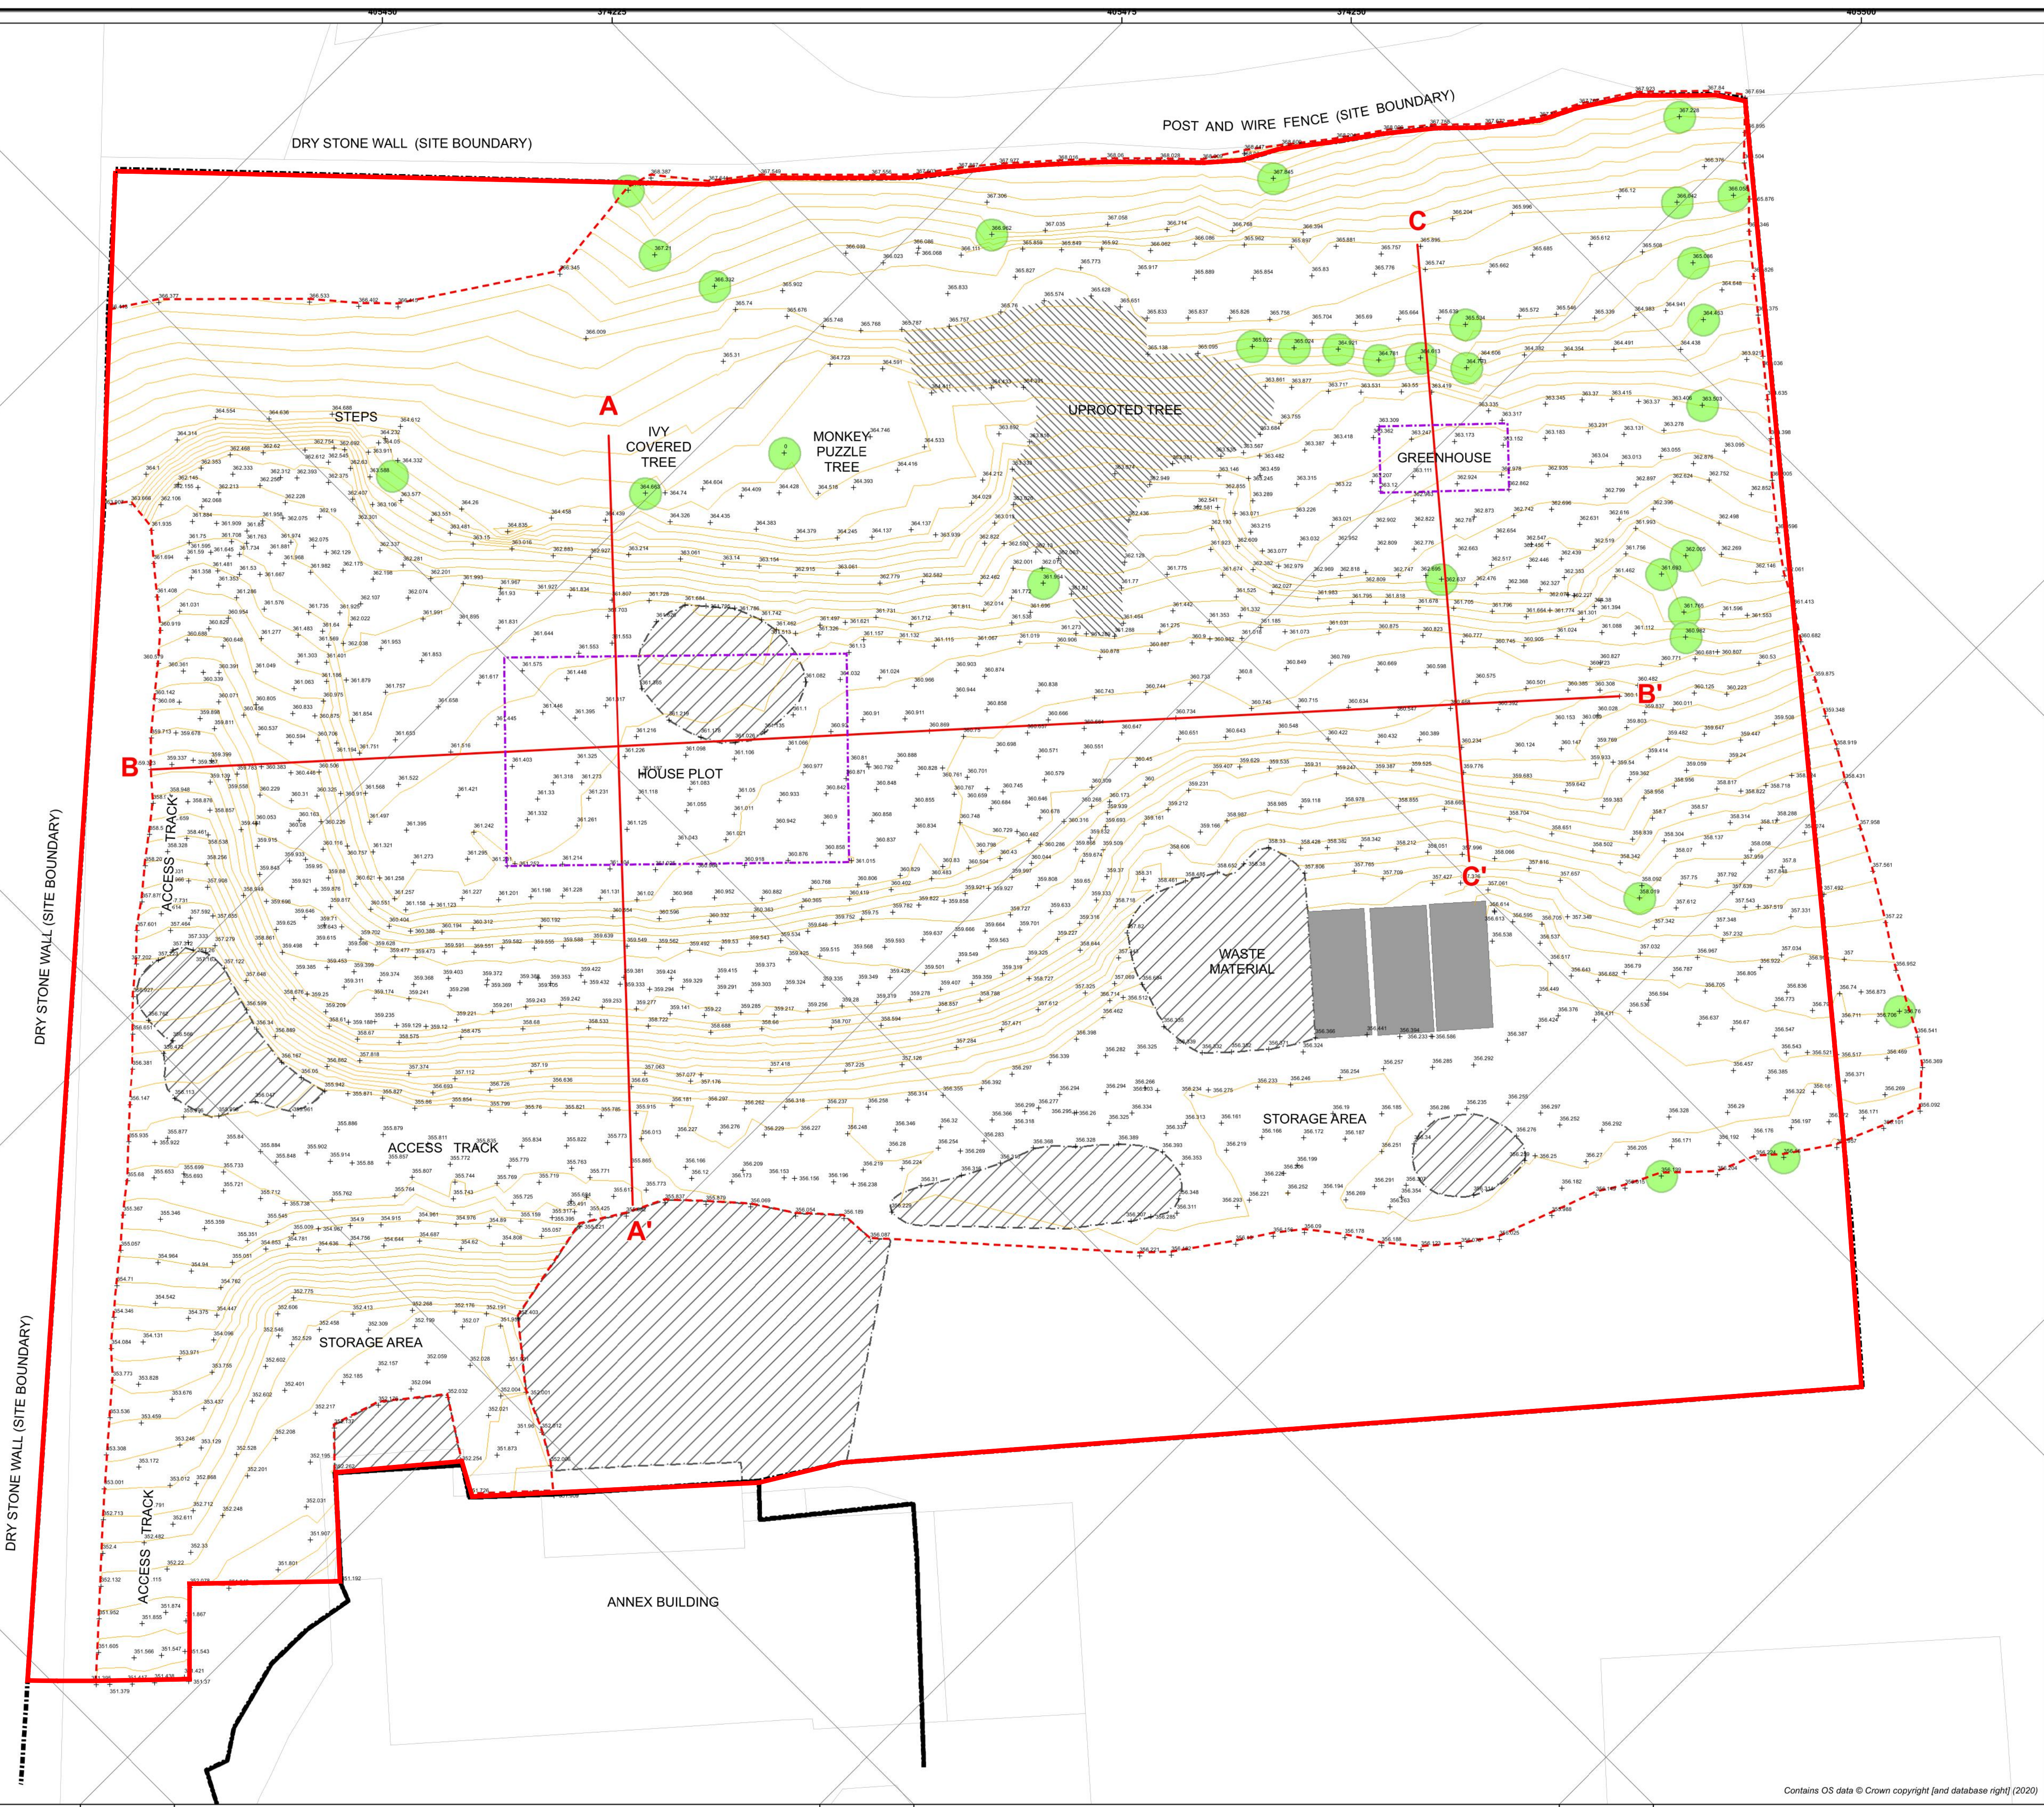

Legend

Land Ownership Boundary

Survey_Extent

Approx. Development Footprint

Cross Section Profiles

Corbar Hill House Annex

Notable Trees

Shipping Containers

Uprooted Tree

Topographic Survey Detail

Stockpile

0.25m Contours

Topography

Metres AOD

High : 368.603

Low : 351.255

British National Grid
Projection: Transverse Mercator
False Easting: 400000.000000
False Northing: -100000.000000
Central Meridian: 2.000000
Scale Factor: 0.999601
Latitude Of Origin: 49.000000

ISO A1

Metres

Gene Hammond
Surveying and Consultancy Services
gene.hammond@btinternet.com
07941423892

Project Name
Land at Corbar Hill House

Client
Nick Bennison

Title
**PROPOSED RESIDENTIAL
DEVELOPMENT:
TOPOGRAPHIC SURVEY**

Scale
1:150

Drawing No.
Figure 1.2

Drawn By
GCH

Originator
GCH

Date
08/04/2022

PAA Ref.

Revision
A