




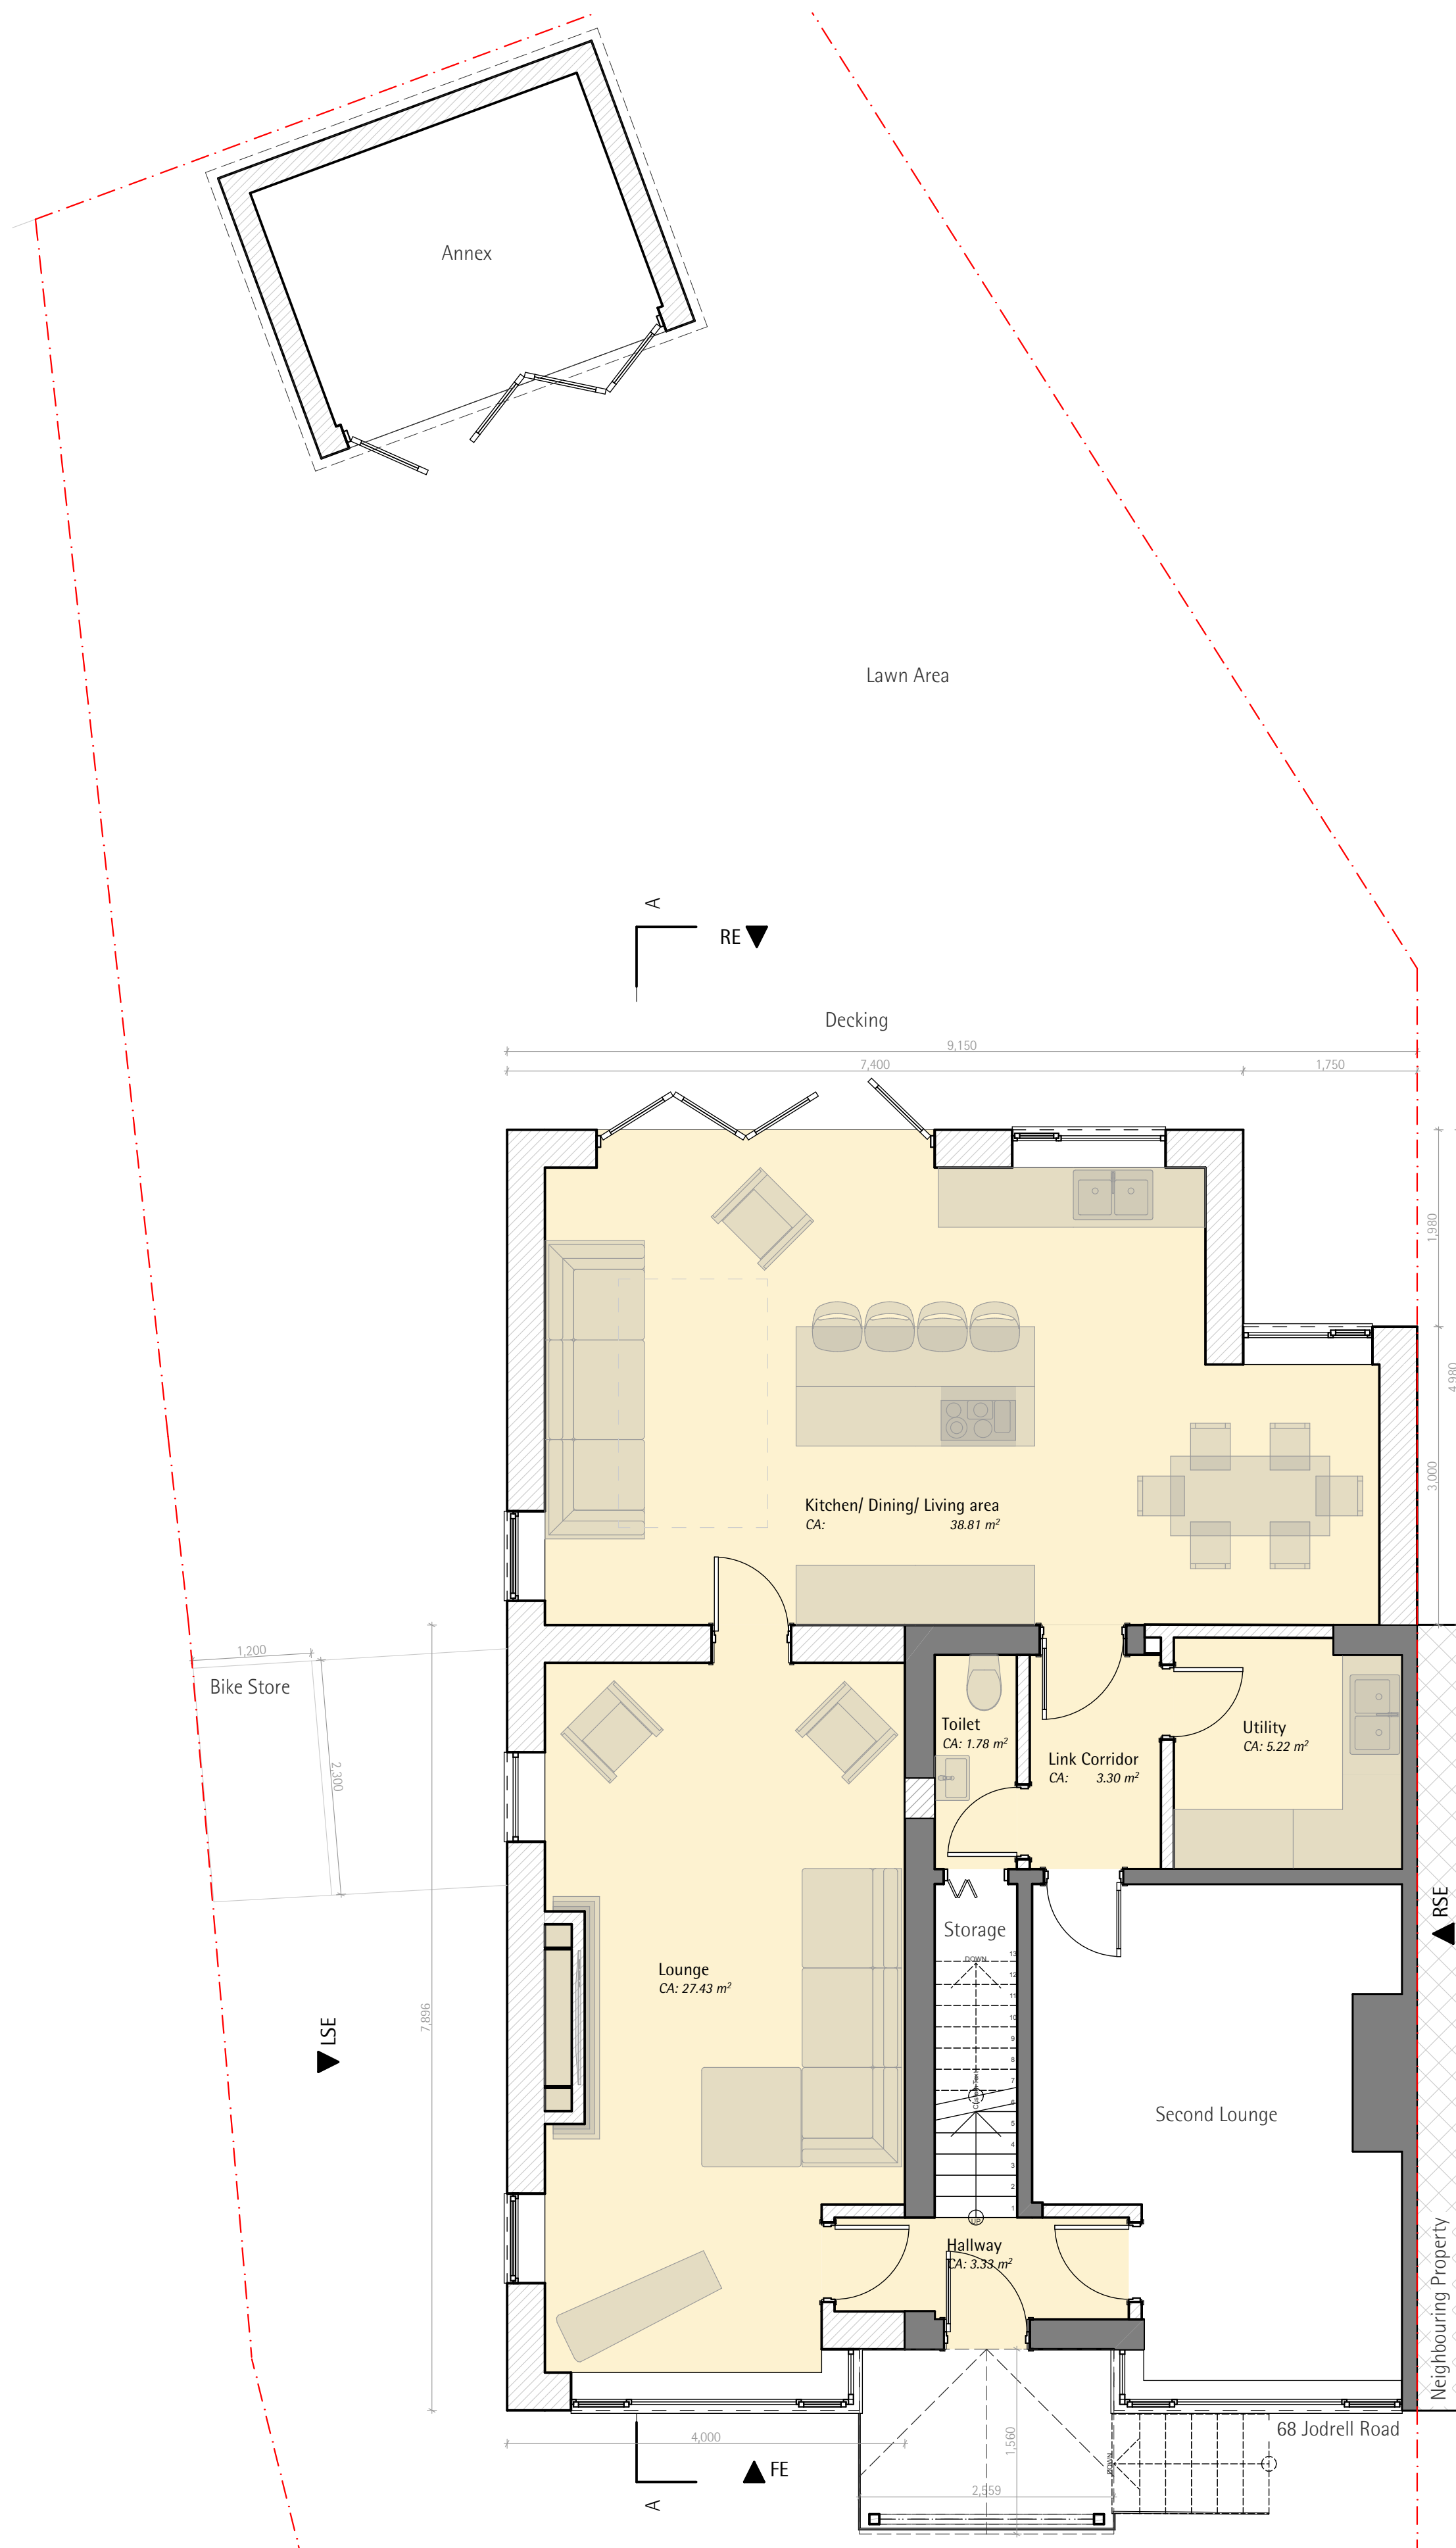

Ground Floor Plan (Proposed)
1:50

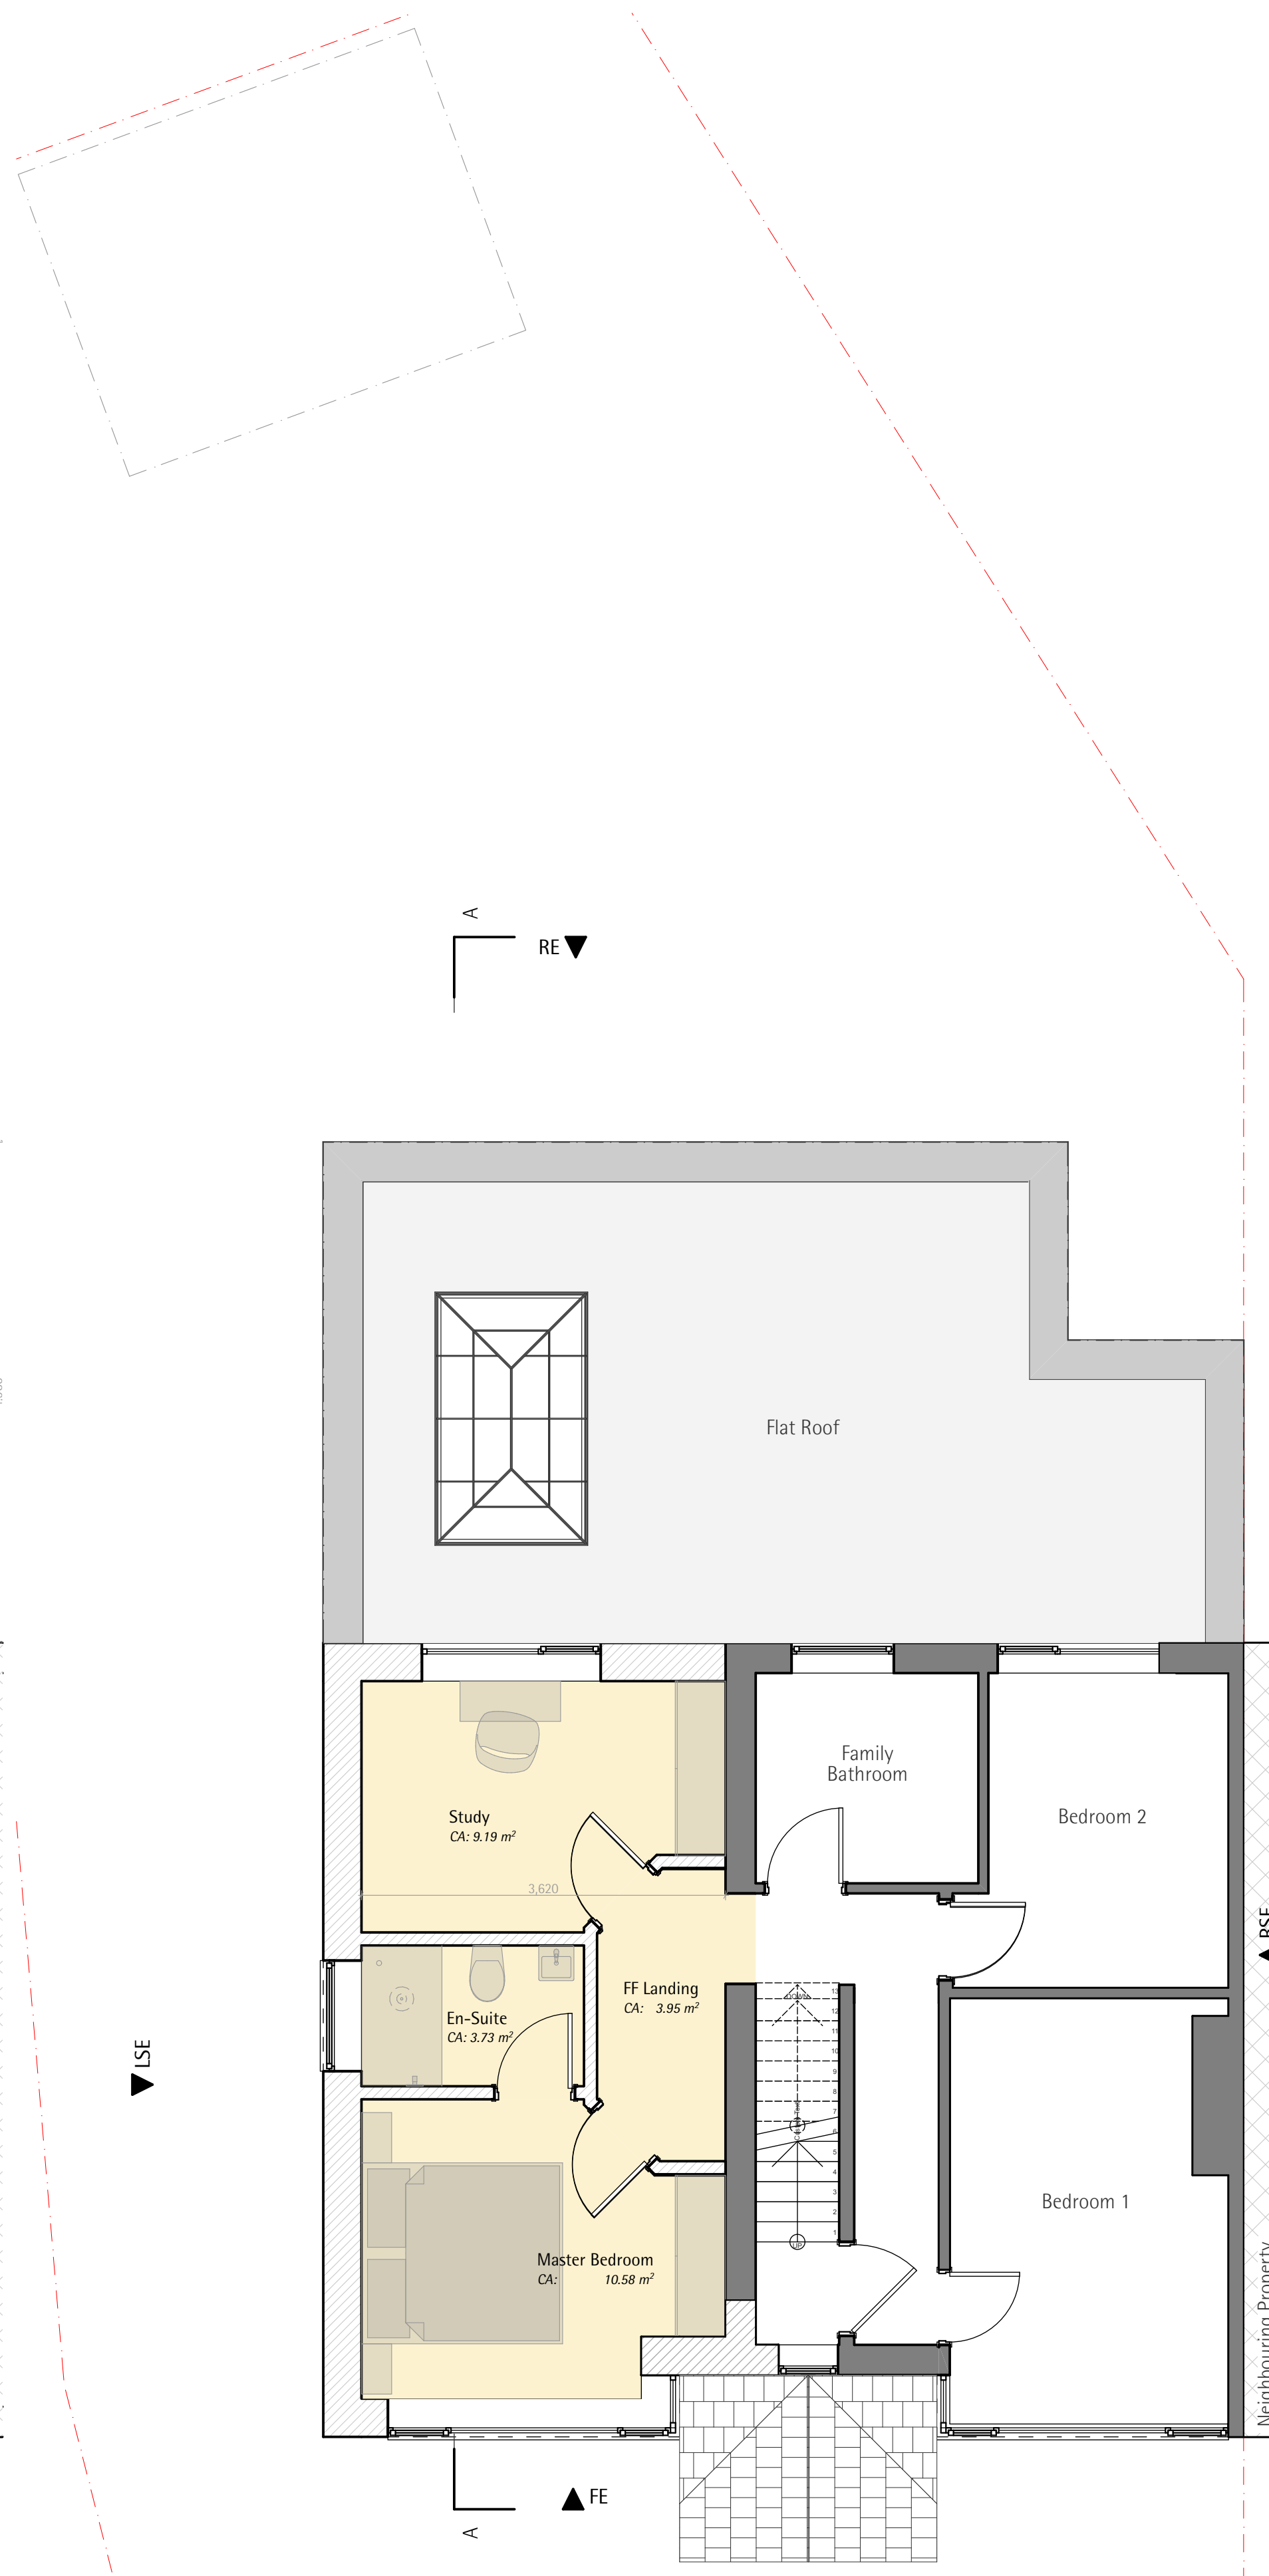

First Floor Plan (Proposed)
1:50

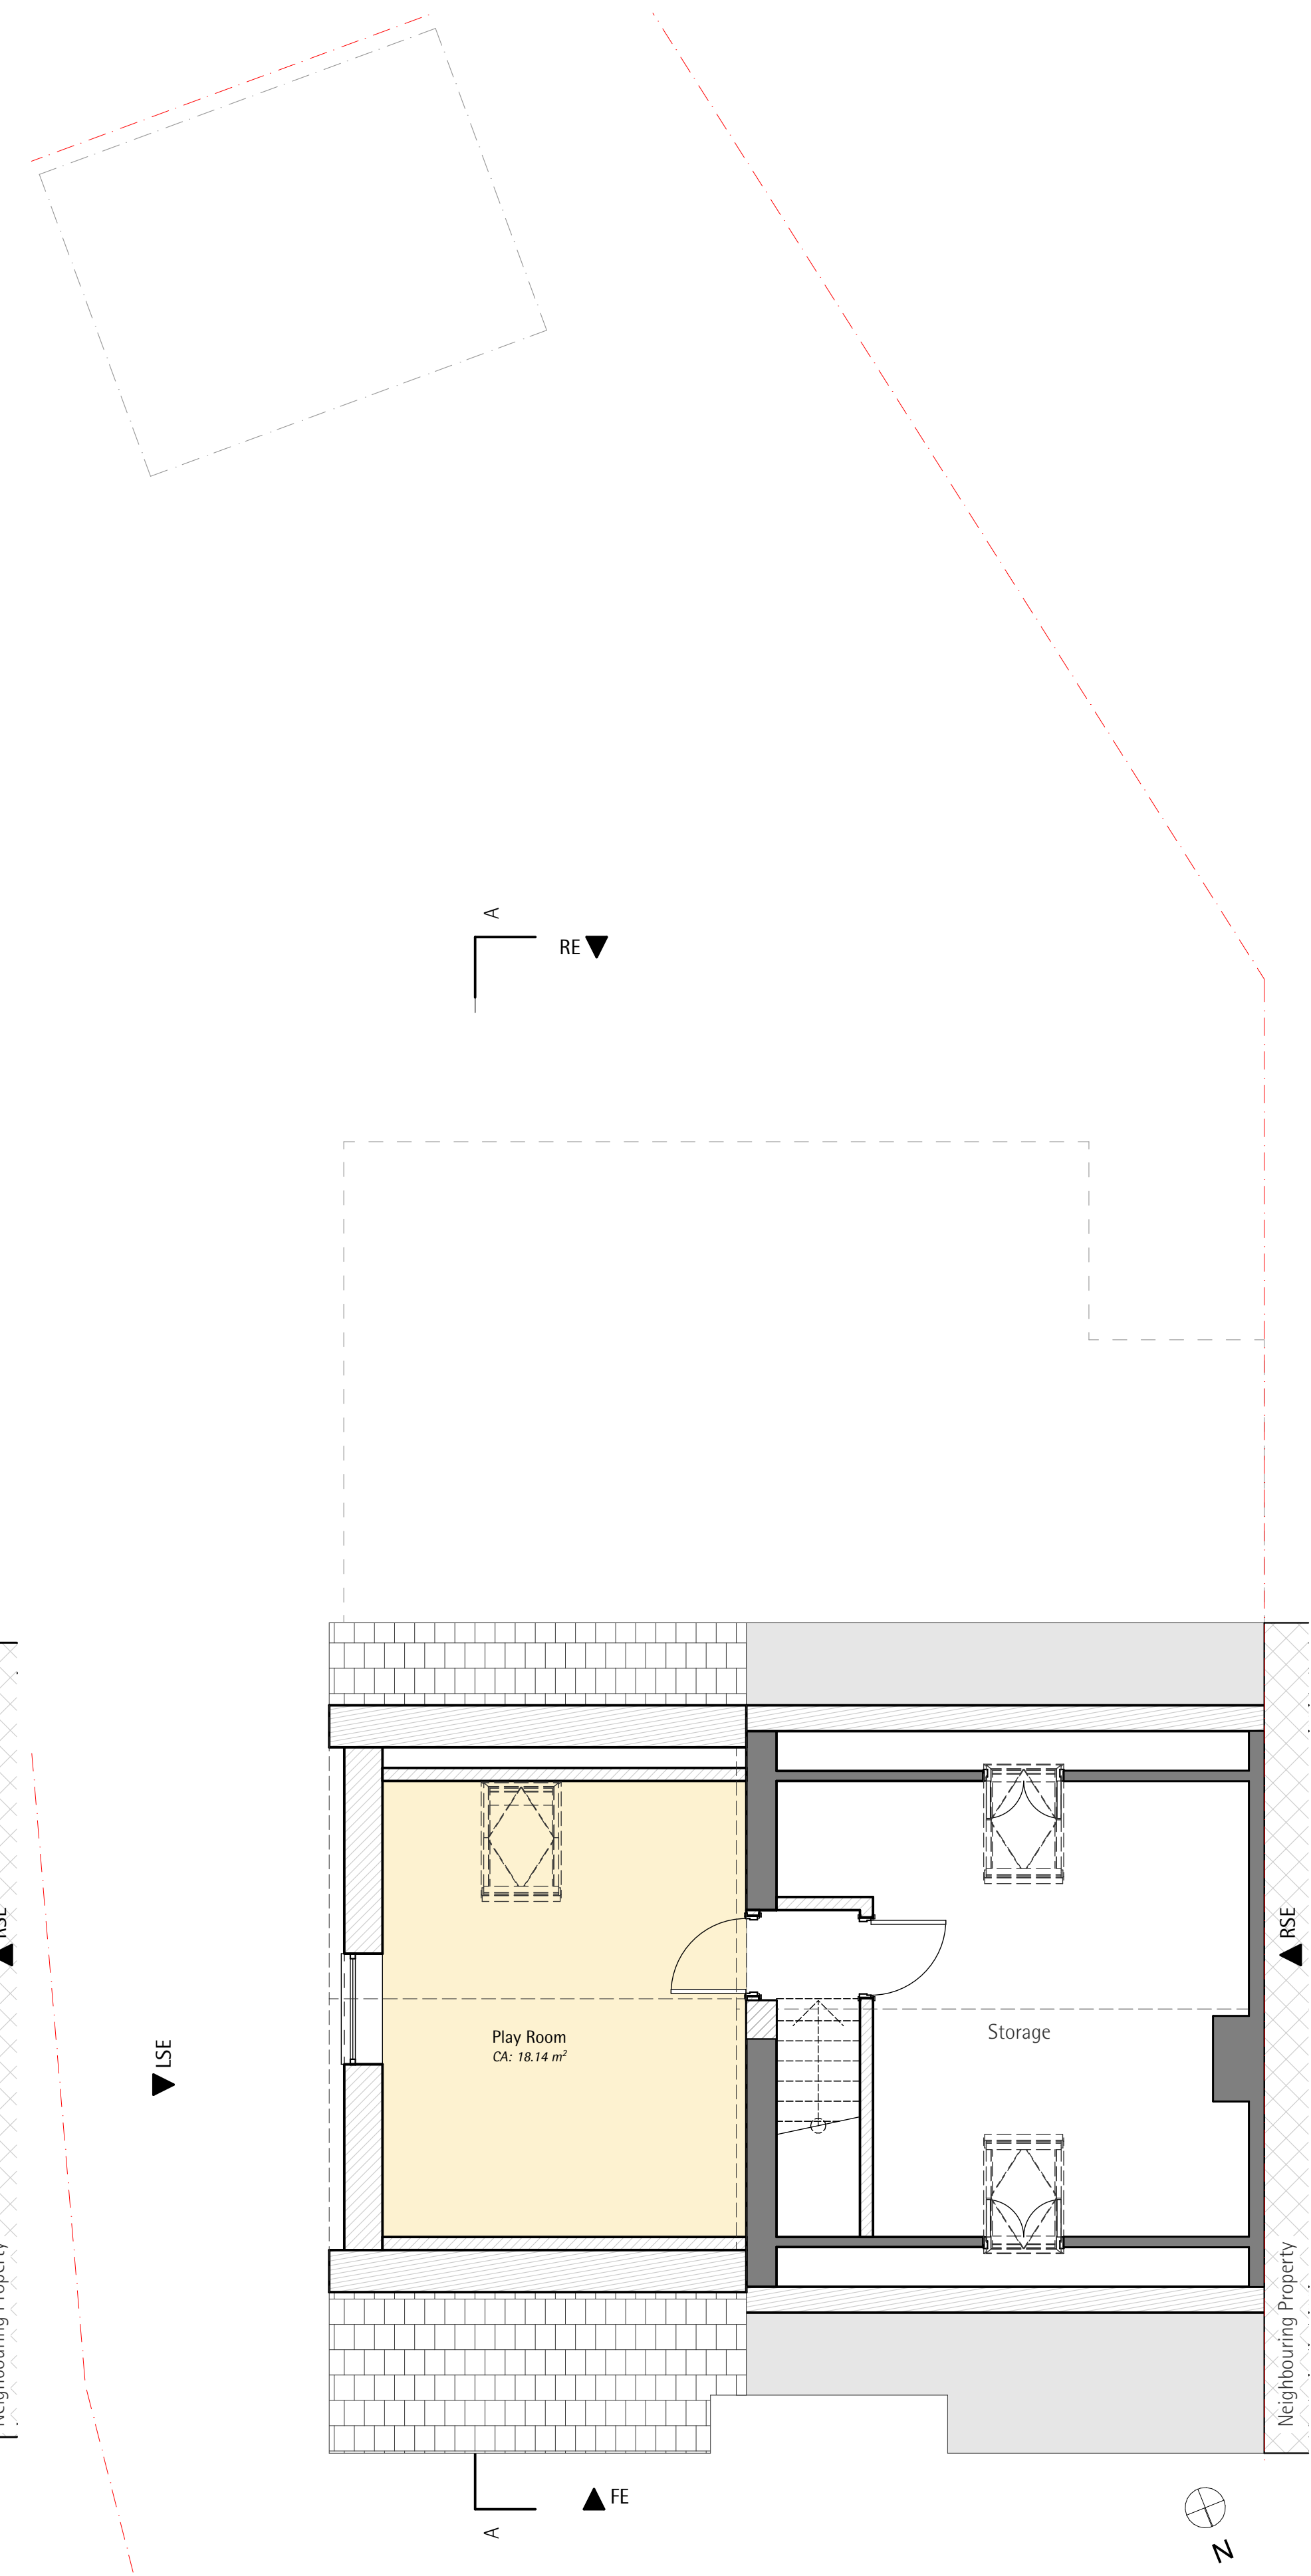

Roof Plan (Proposed)
1:50