
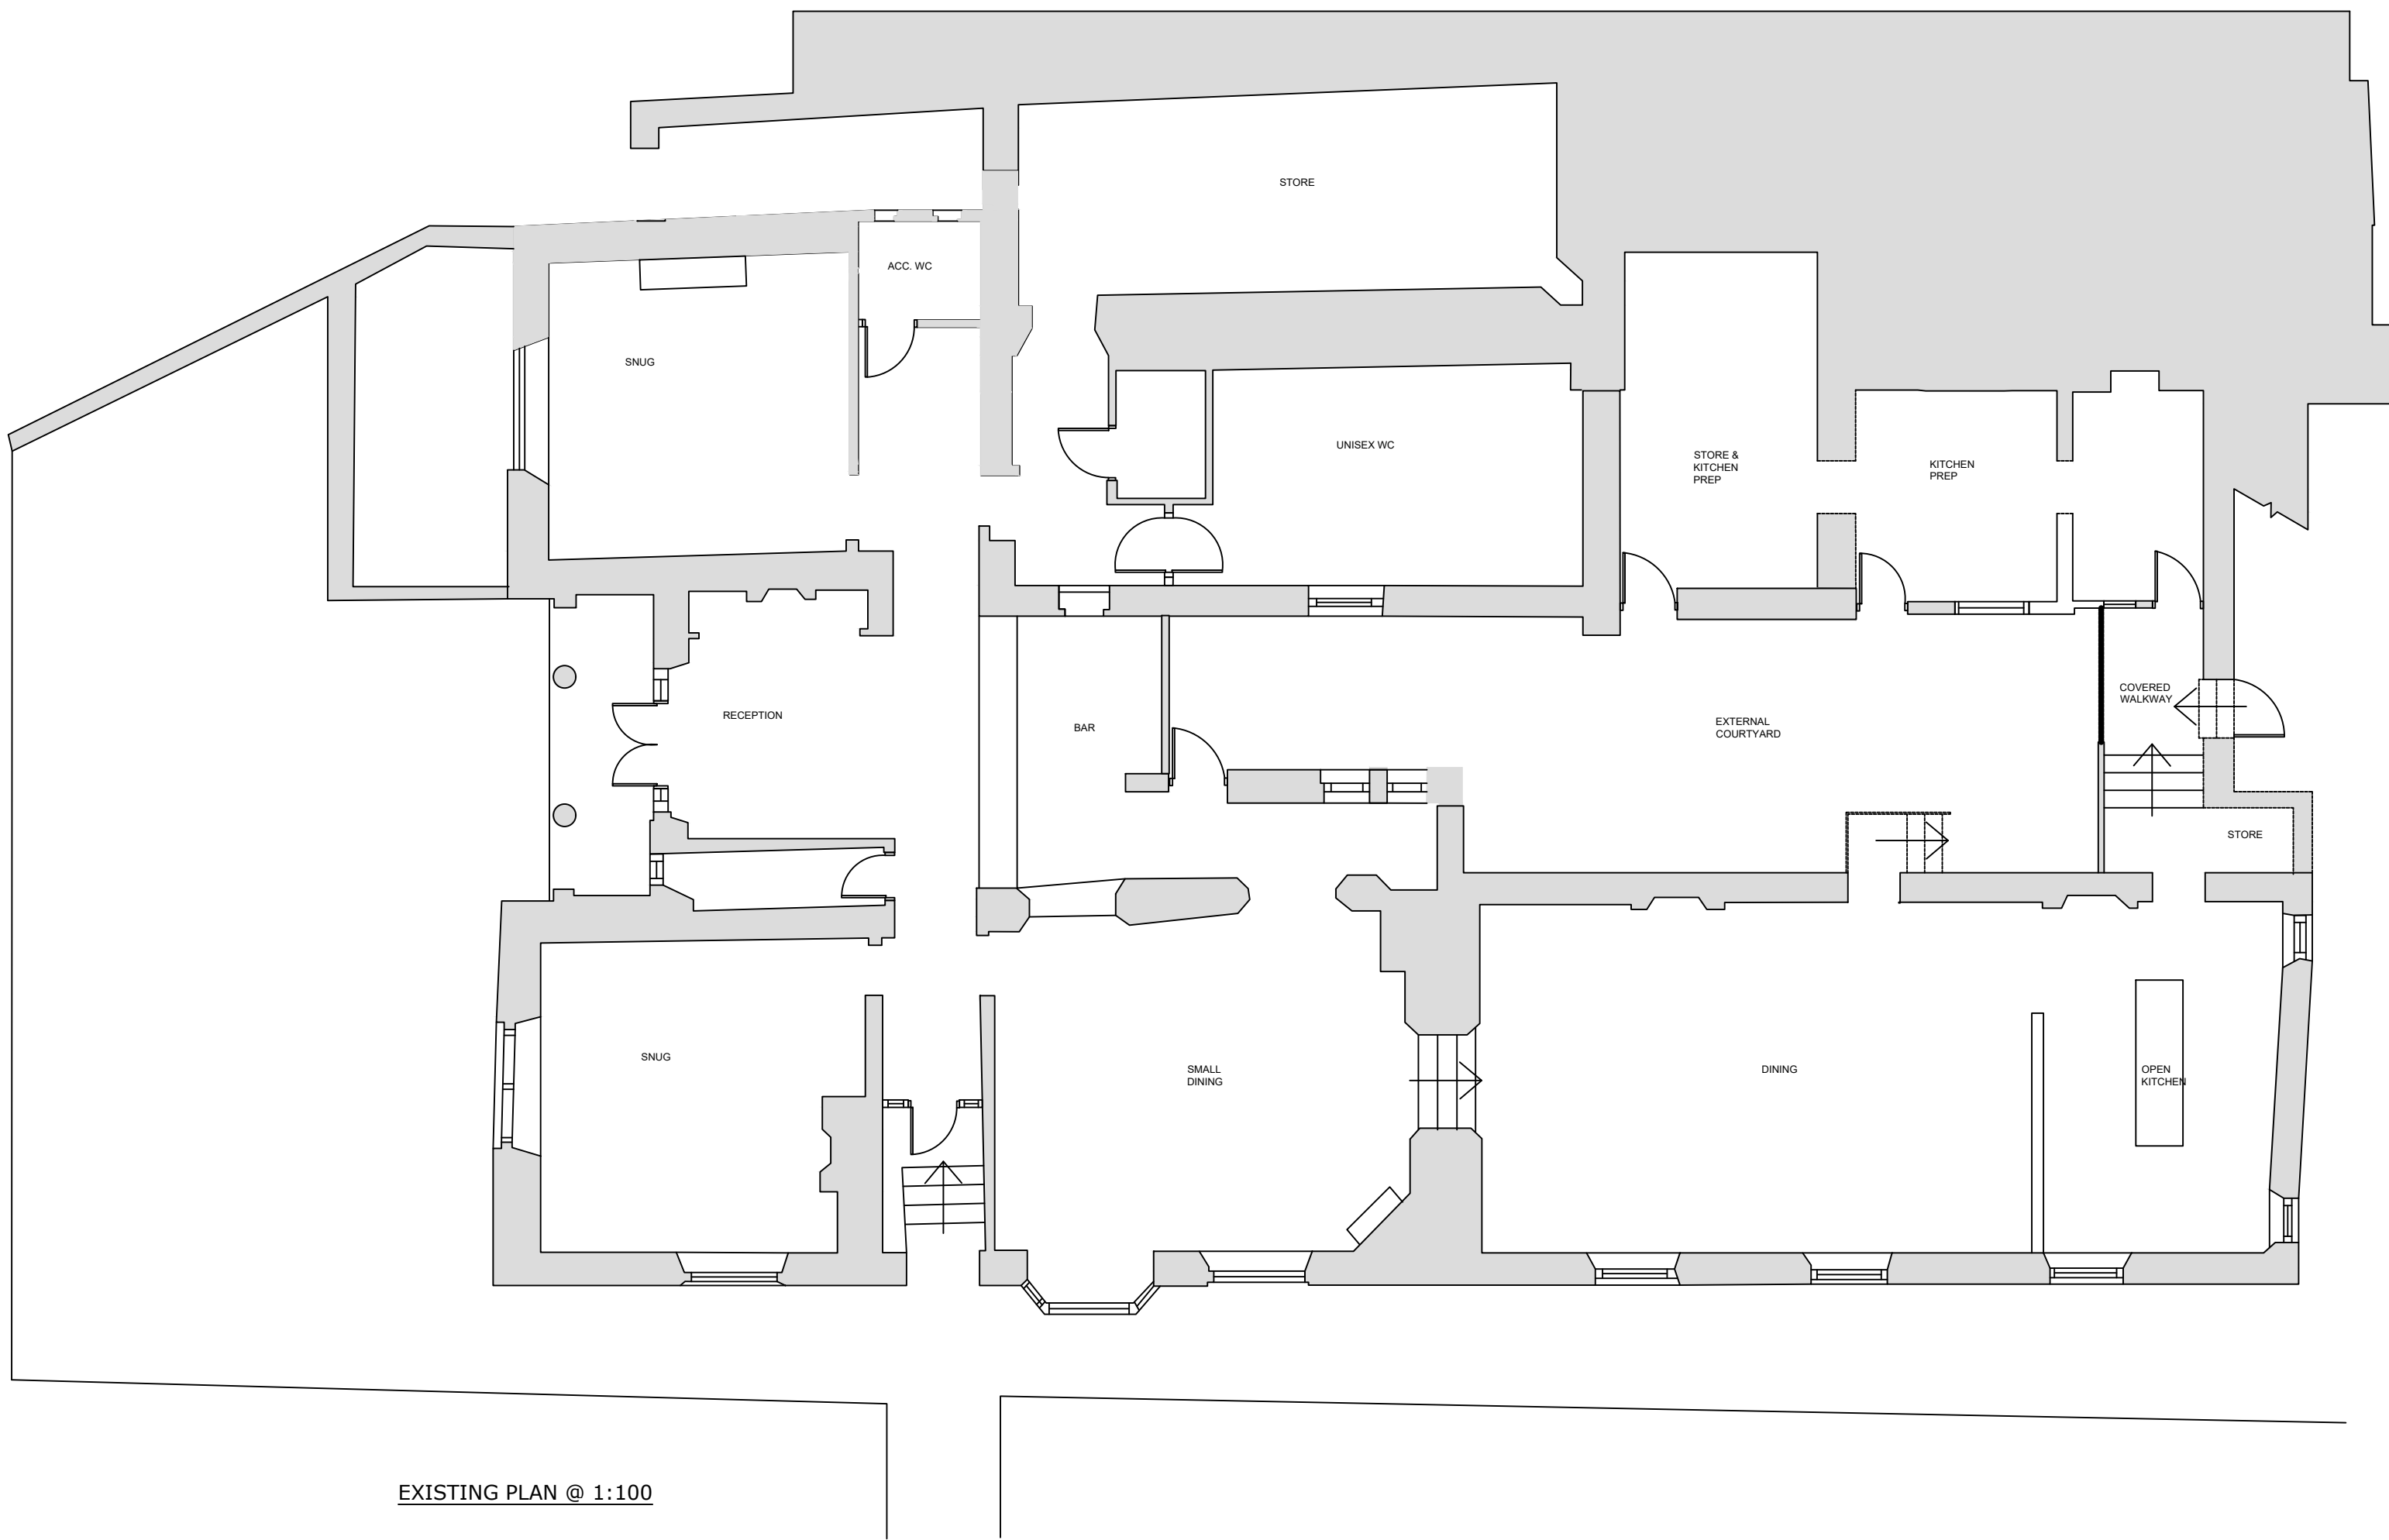


Notes:

1. THE COPYRIGHT OF THIS DRAWING IS VESTED IN LW Designs AND IT MAY NOT BE REPRODUCED IN WHOLE OR PART OR USED FOR THE MANUFACTURE OF ANY ARTICLE WITHOUT THE EXPRESS PERMISSION OF THE COPYRIGHT HOLDERS.
2. CONTRACTORS ARE TO CHECK ALL SIZES AND DIMENSIONS BEFORE SETTING OUT ANY SITE OR SHOPWORK. ANY ERRORS OR DISCREPANCIES MUST BE REPORTED TO THE DESIGNER.
3. THIS DRAWING IS TO BE READ IN CONJUNCTION WITH ALL RELEVANT ARCHITECT'S, SERVICE ENGINEER'S AND LW Designs DRAWINGS AND SPECIFICATIONS.

REV:	DESCRIPTION:	BY:	DATE:
STATUS:			

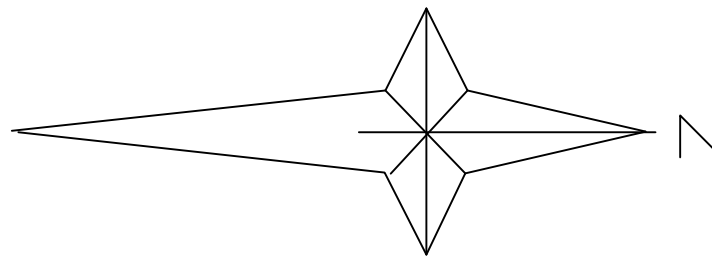

LW Designs
Linthwaite
Huddersfield
07982067370
l.w.designs@outlook.com

CLIENT:	Mellor Homes The Jodrell Arms
ARCHITECT:	LW Interior Design Huddersfield

SITE:	The Jodrell Arms Whaley Bridge		
TITLE:	Existing Plan		
SCALE AT A1:	DATE:	DRAWN:	CHECKED:
1:100	Mar 24	LW	LW
PROJECT NO:	DRAWING NO:	REVISION:	
//2000-014	2000-014/ 11		