

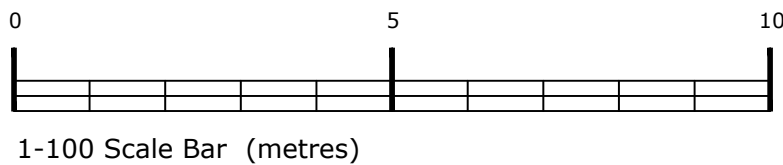


Notes:

1. THE COPYRIGHT OF THIS DRAWING IS VESTED IN LW Designs AND IT MAY NOT BE REPRODUCED IN WHOLE OR PART OR USED FOR THE MANUFACTURE OF ANY ARTICLE WITHOUT THE EXPRESS PERMISSION OF THE COPYRIGHT HOLDERS.
2. CONTRACTORS ARE TO CHECK ALL SIZES AND DIMENSIONS BEFORE SETTING OUT ANY SITE OR SHOPWORK. ANY ERRORS OR DISCREPANCIES MUST BE REPORTED TO THE DESIGNER.
3. THIS DRAWING IS TO BE READ IN CONJUNCTION WITH ALL RELEVANT ARCHITECT'S, SERVICE ENGINEER'S AND LW Designs DRAWINGS AND SPECIFICATIONS.

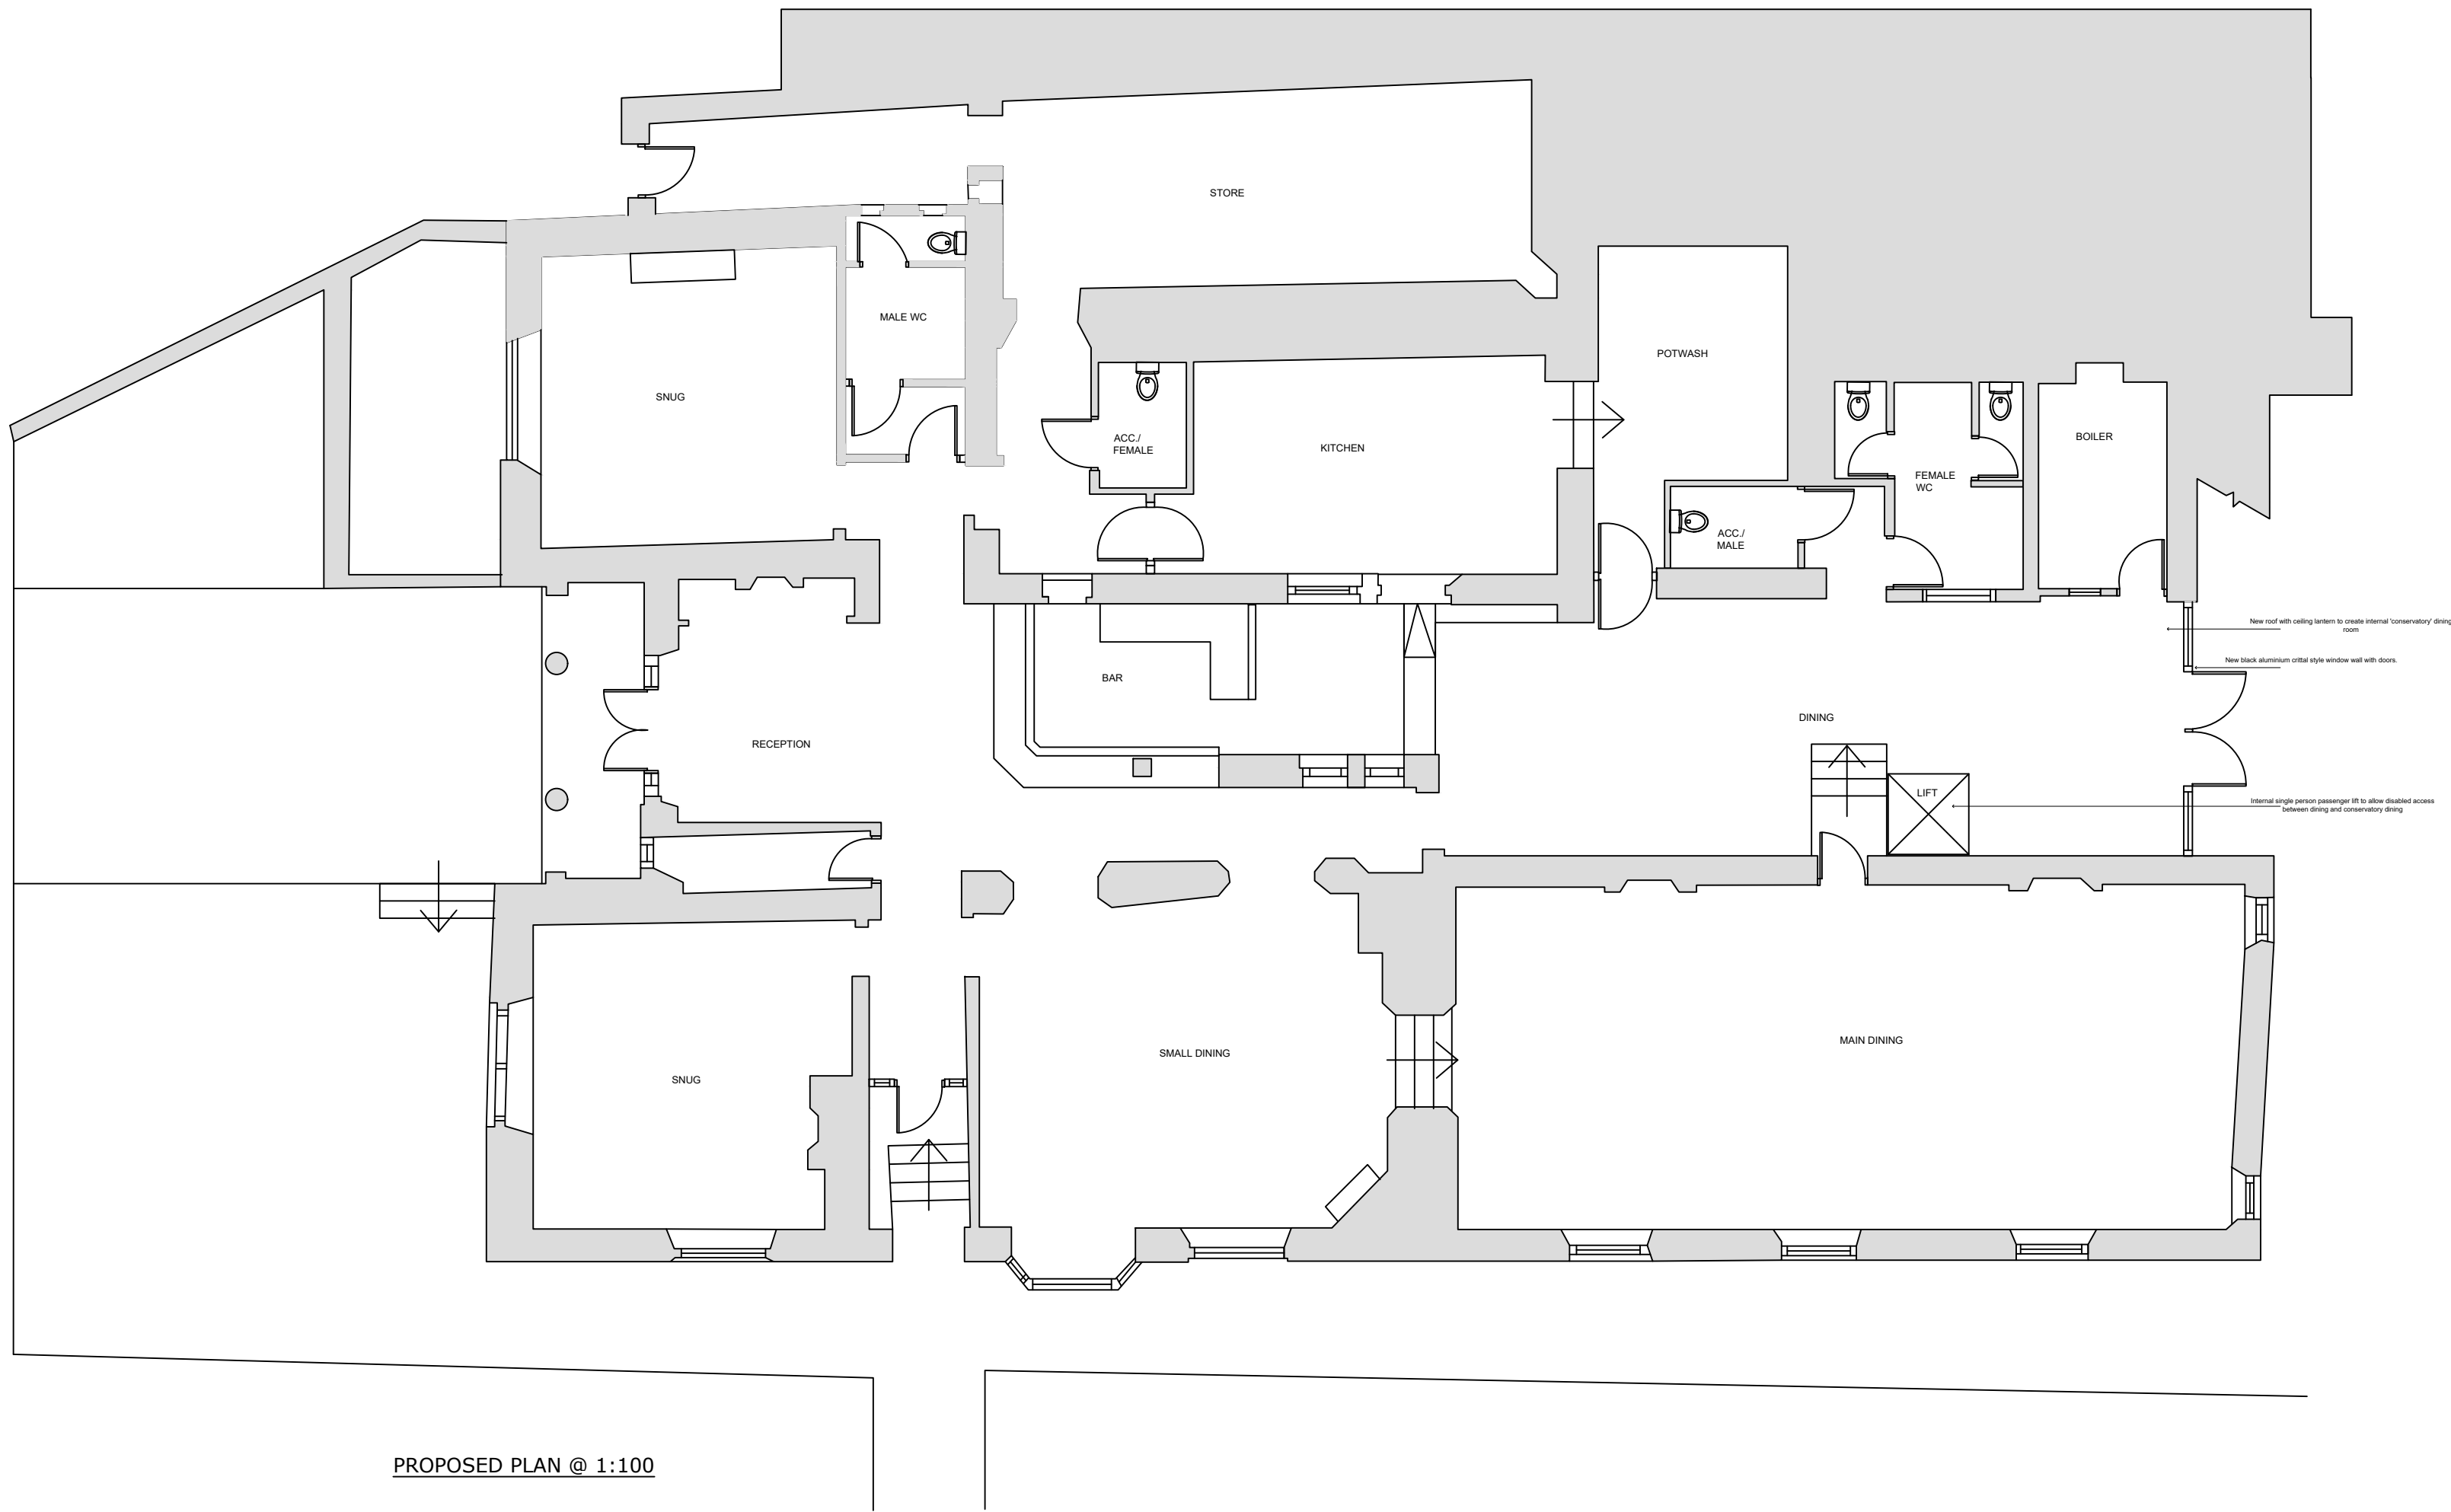

REV:	DESCRIPTION:	BY:	DATE:
STATUS:			

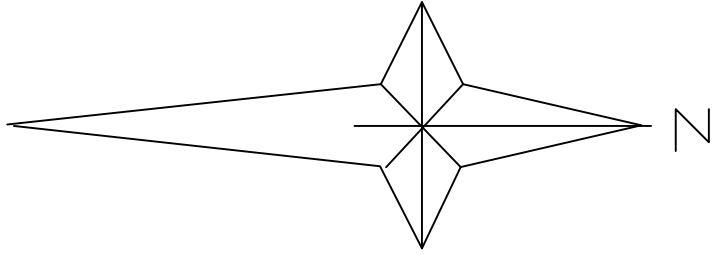

LW Designs
Linthwaite
Huddersfield
07982067370
l.w.designs@outlook.com

CLIENT:
Mellor Homes
The Jodrell Arms

ARCHITECT:
LW Interior Design
Huddersfield

SITE:
The Jodrell Arms
Whaley Bridge

TITLE:
Proposed Plan

SCALE AT A1: 1:100	DATE: Mar 24	DRAWN: LW	CHECKED: LW
PROJECT NO: //2000-014	DRAWING NO: 2000-014/ 12	REVISION:	