


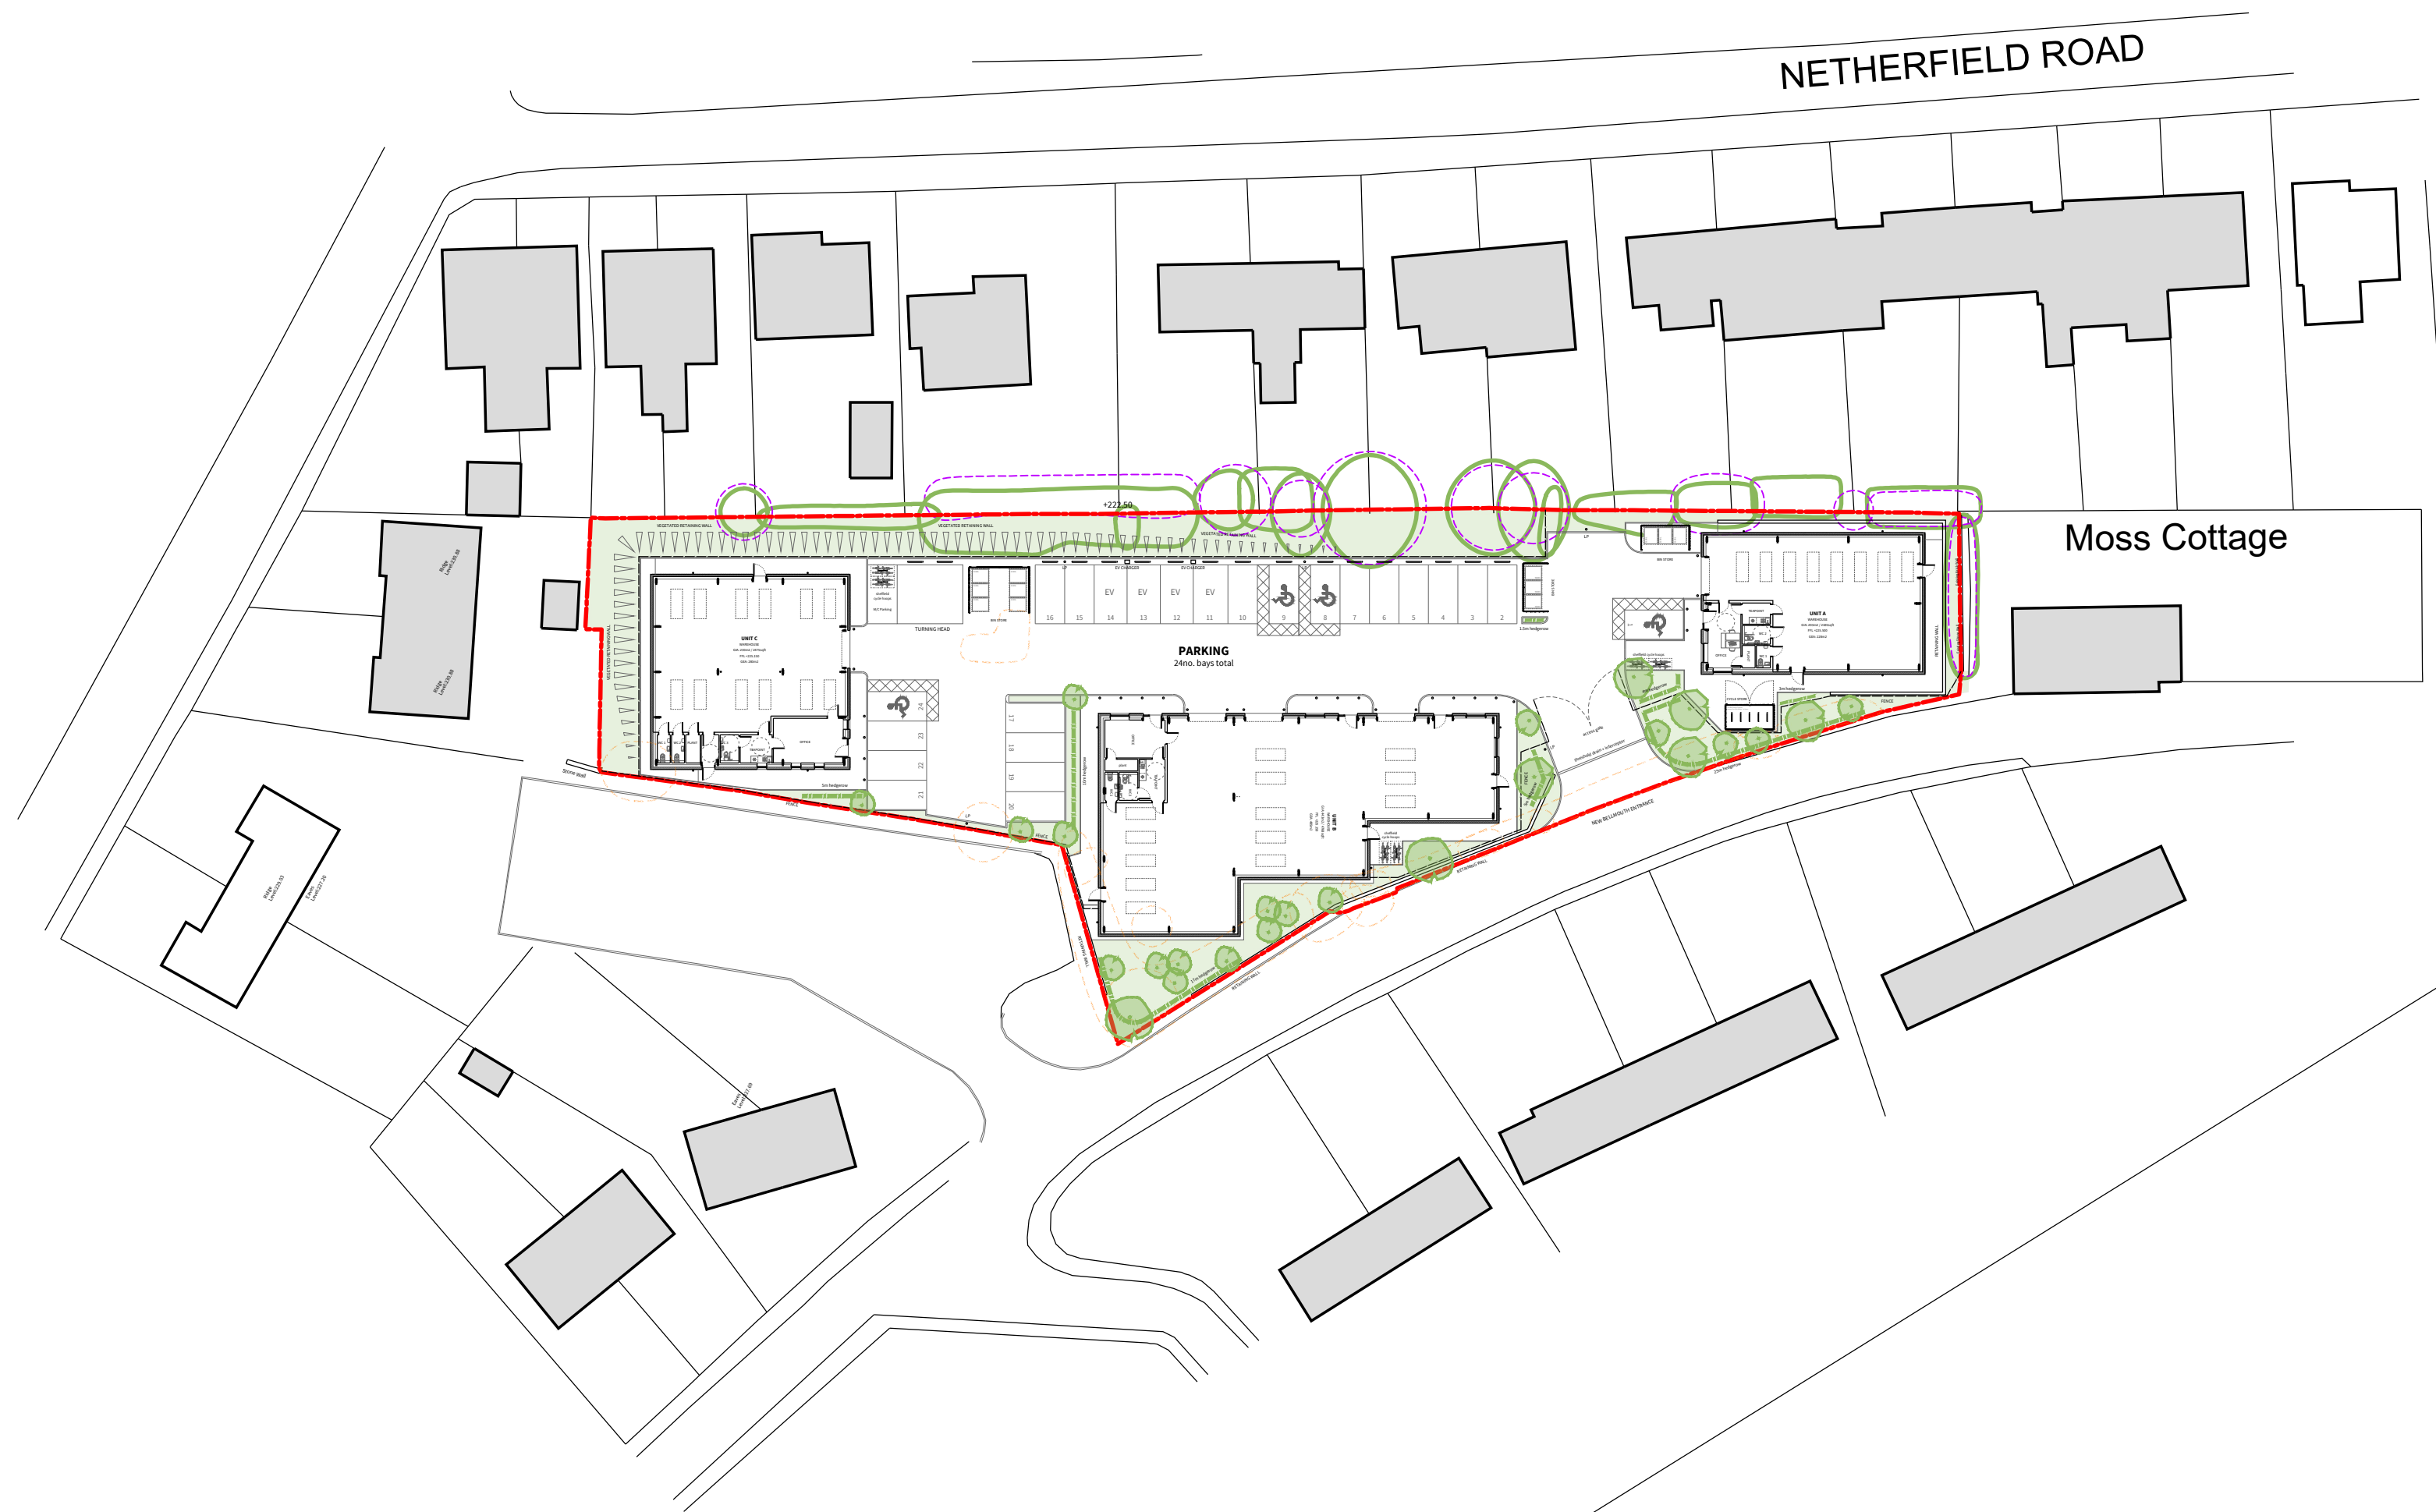

Trees to be removed. Refer to tree assessment feedback plan for further details.

Root protection areas. Refer to tree constraints plan for further details.

Soft planting areas to be seeded with a biodiverse lawn. To provide circa 600m2 of modified grassland.

Proposed new trees. Refer to arboricultural planting schedule.

Proposed new species-rich native hedgerow, consisting of: Field Maple, Blackthorn, Hazel, Hawthorn and Dog Rose.

1:500

