


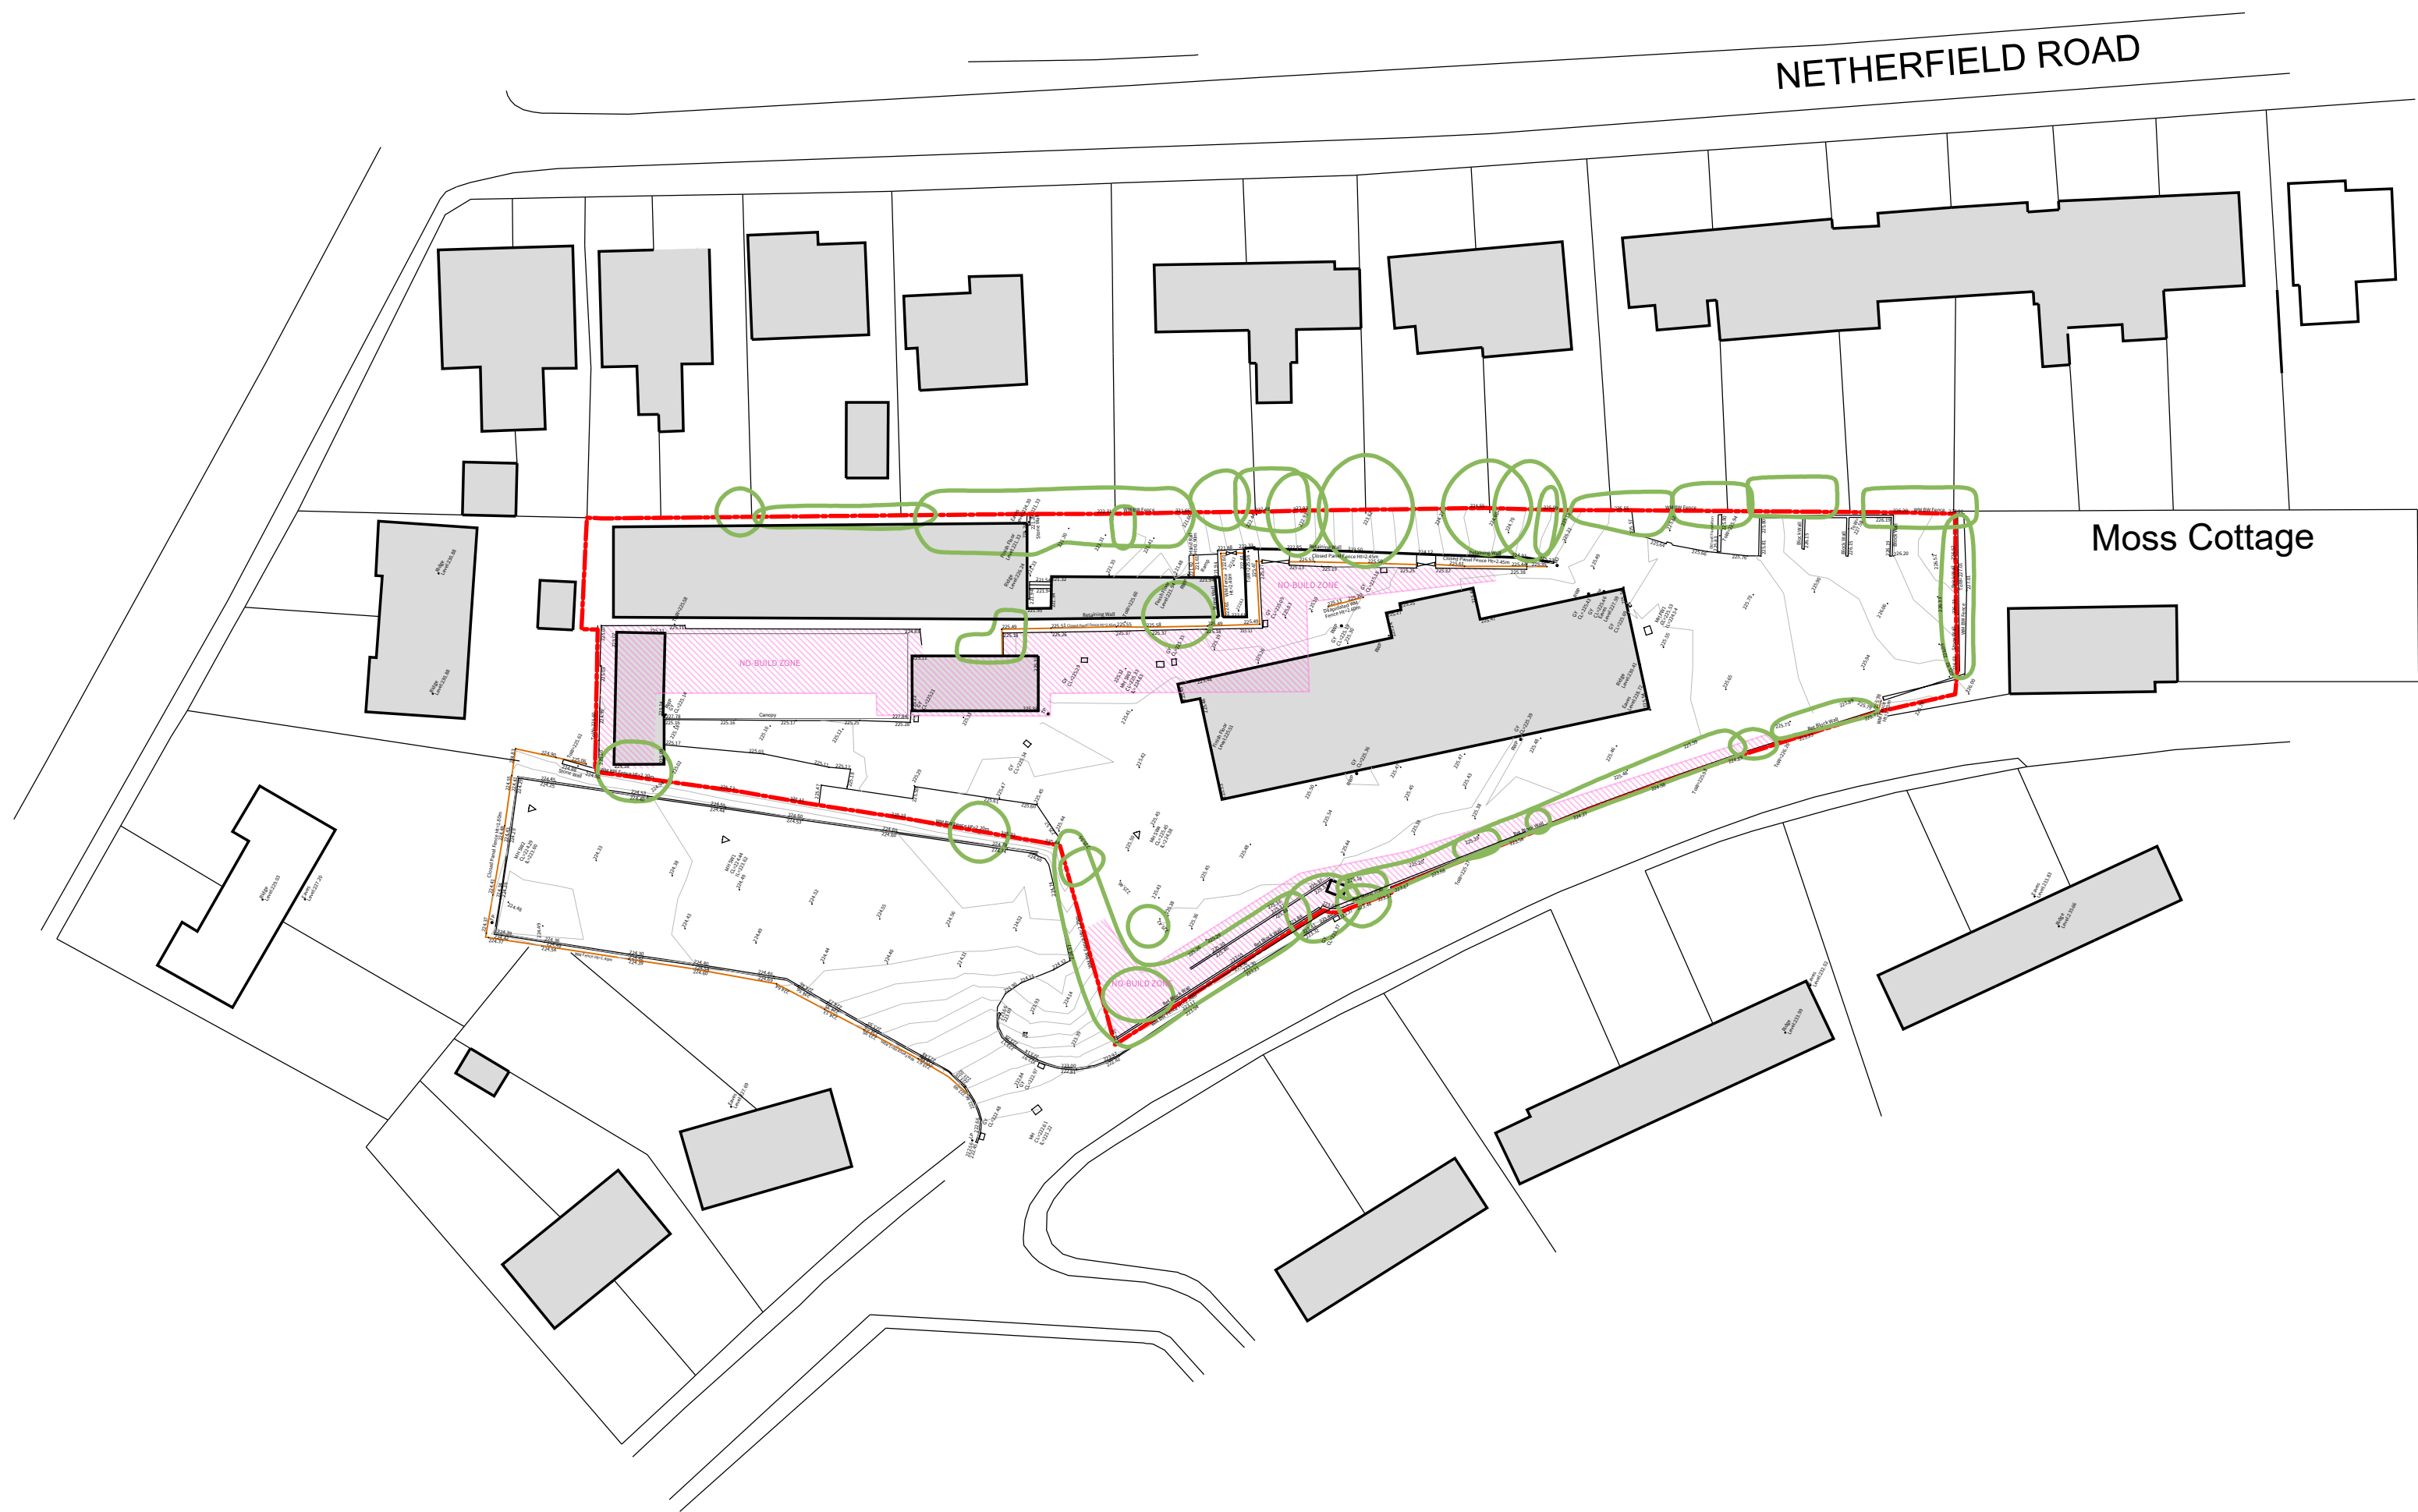

No build zone around existing retaining walls, as advised by structural survey by CPA consulting engineers.

1:500

