


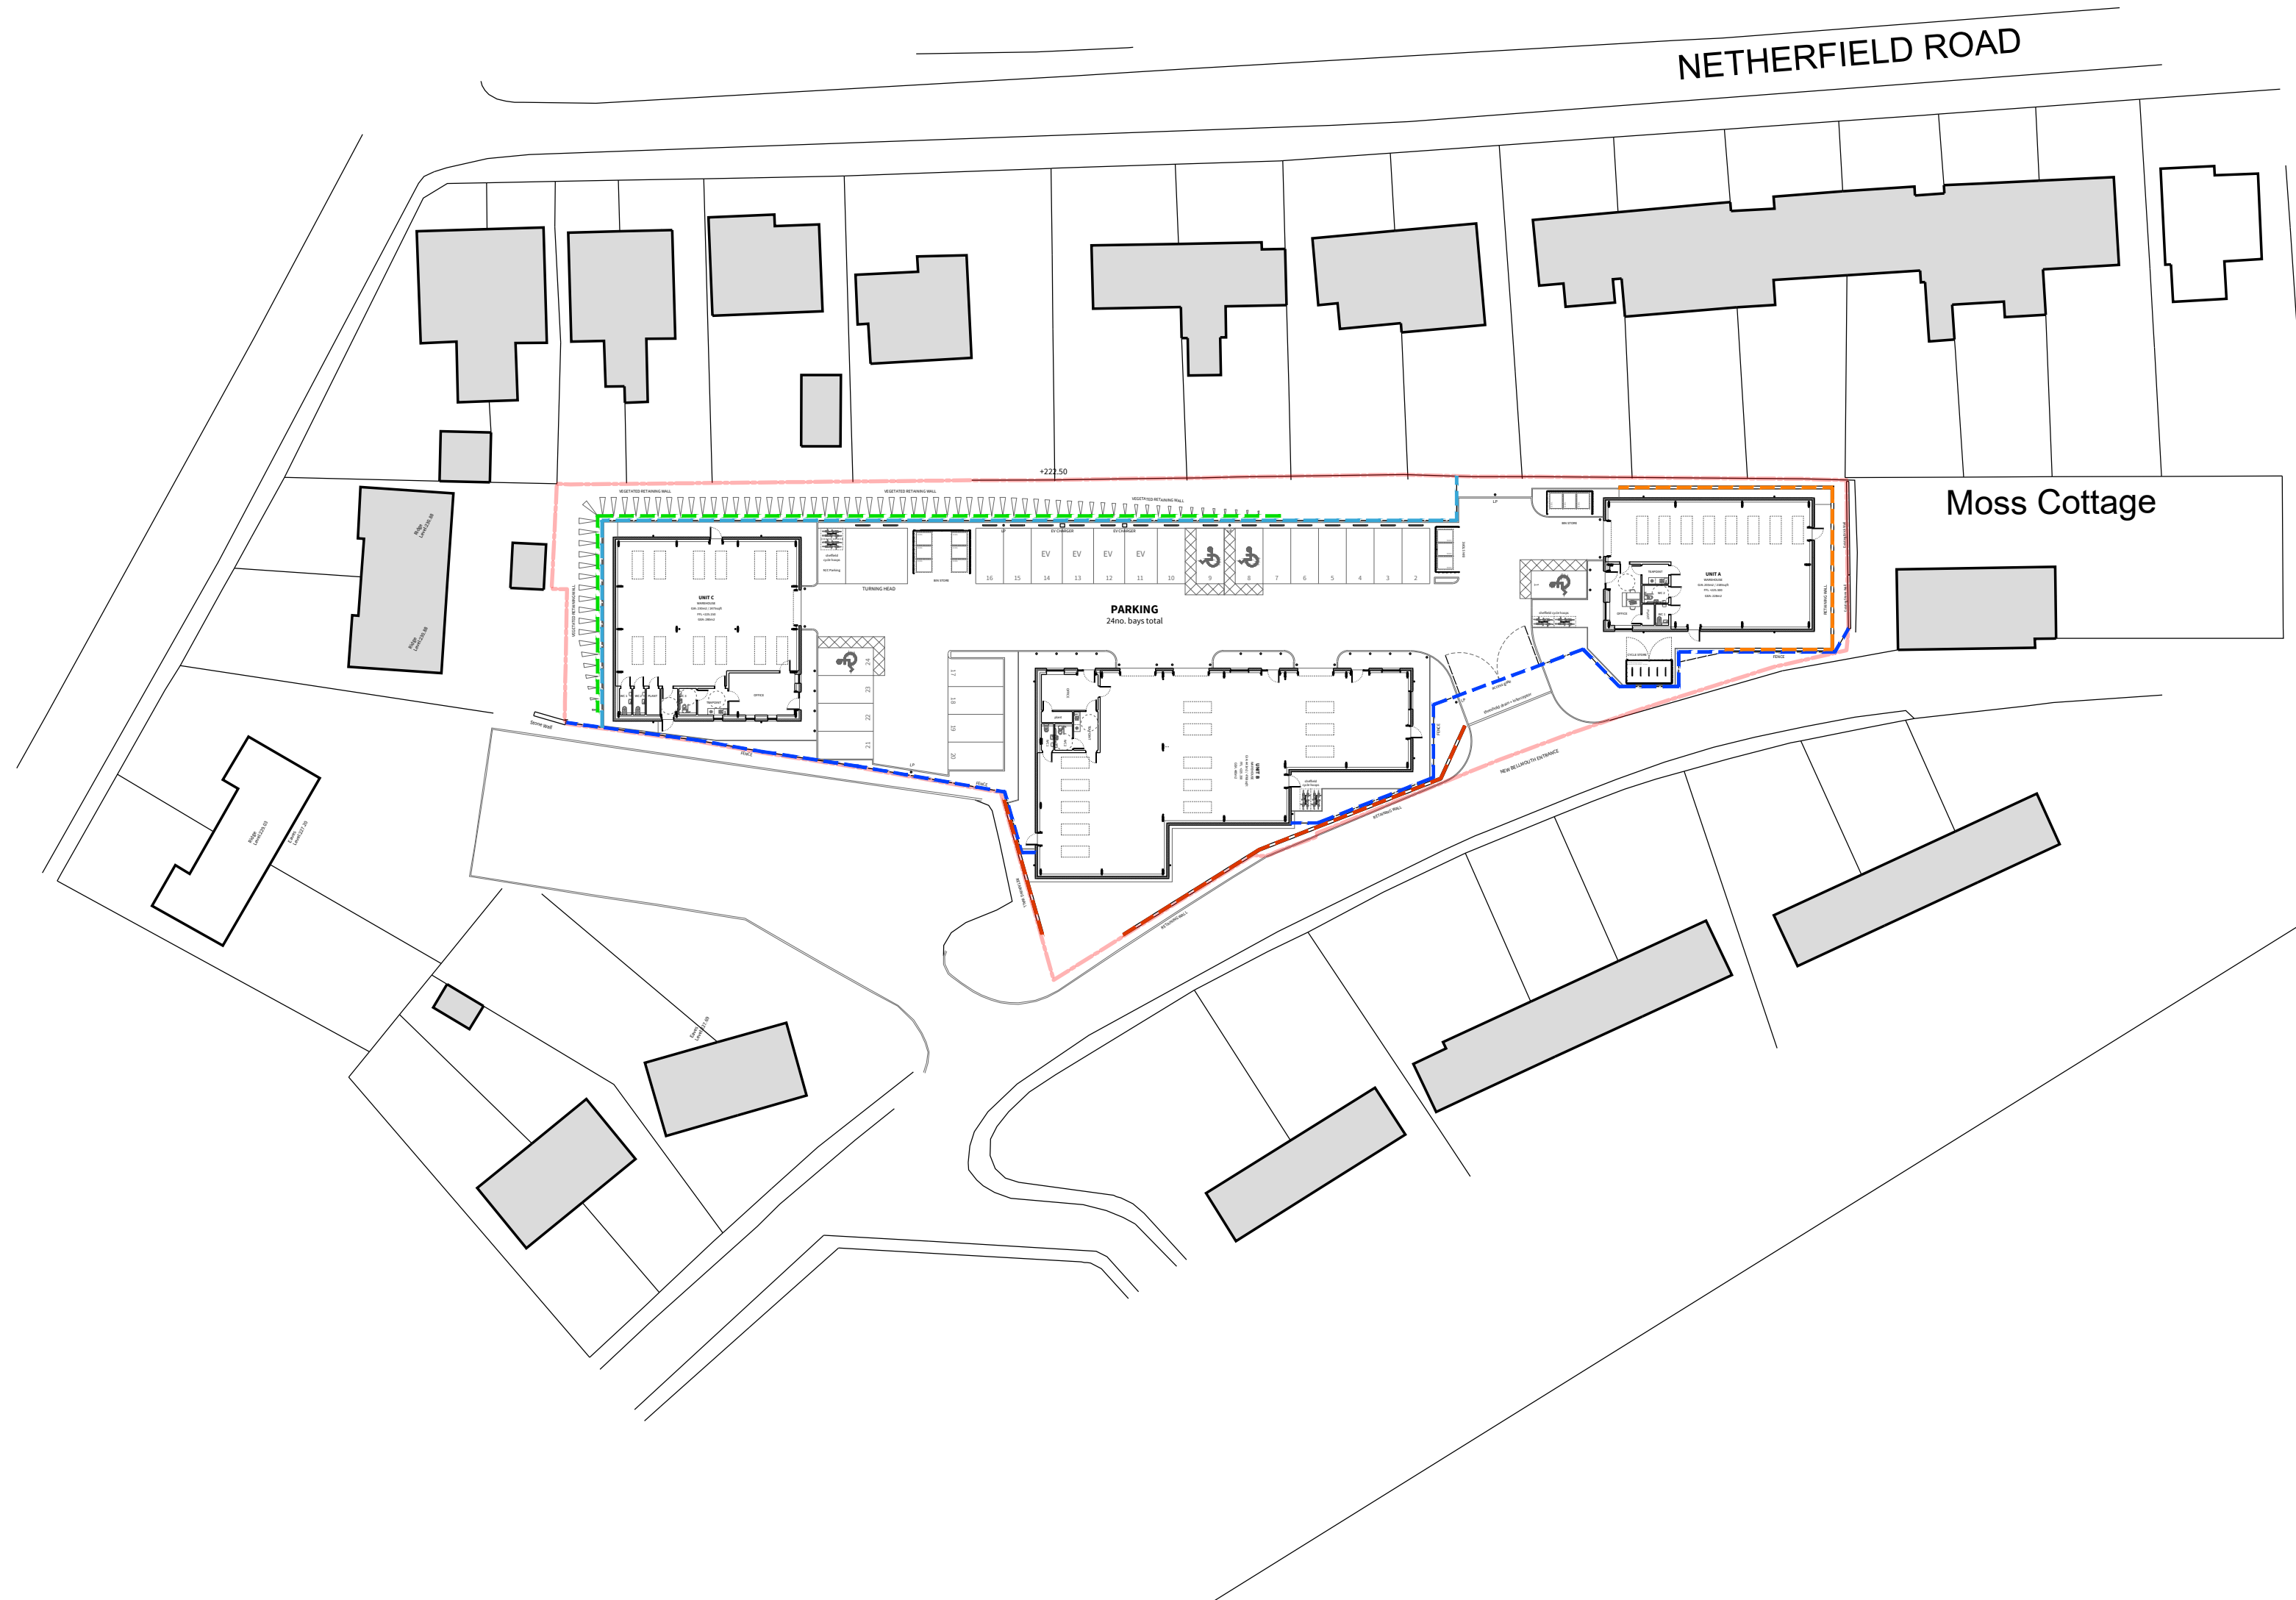

Proposed Retaining Wall - Type 1
Reinforced concrete structure, faced with natural stonework
to match stone used on plinth to proposed buildings.



Proposed Retaining Wall - Type 2
Reinforced concrete structure
(exposed structure).



Proposed Retaining Wall - Type 3
Rootlok vegetated wall system (line
indicates top of wall).



2.1m high timber fence,
hit and miss panel design.



2.1m high timber fence,
hit and miss panel design.

1:500



WAINWRIGHTS
SURVEYORS | ARCHITECTS | PROJECT MANAGERS

A: 7 Calder Close, Calder Park, Wakefield
T: 01924 911 445
W: www.wainwrights.uk.com



BOUNDARY TREATMENTS
ASHBOURNE LANE

Date
23.04.2024
Job Reference
WAC 1813

Paper Size
A2
Drawing No.
2-03

Rev
B

Only scale from original copies of this drawing, check all dimensions on site. This drawing to be read in conjunction with all relevant drawings. All work to be in accordance with Building Regulations and relevant British Standards. This drawing produced for use in this project only and may not be used for any other purpose. Wainwrights accepts no liability for the use of this drawing other than the purpose for which it was intended. This drawing may not be reproduced without prior written agreement.
© COPYRIGHT (WAINWRIGHTS) EXISTS ON ALL INFORMATION AND DESIGNS CONTAINED UPON THIS DRAWING.

PLANNING