



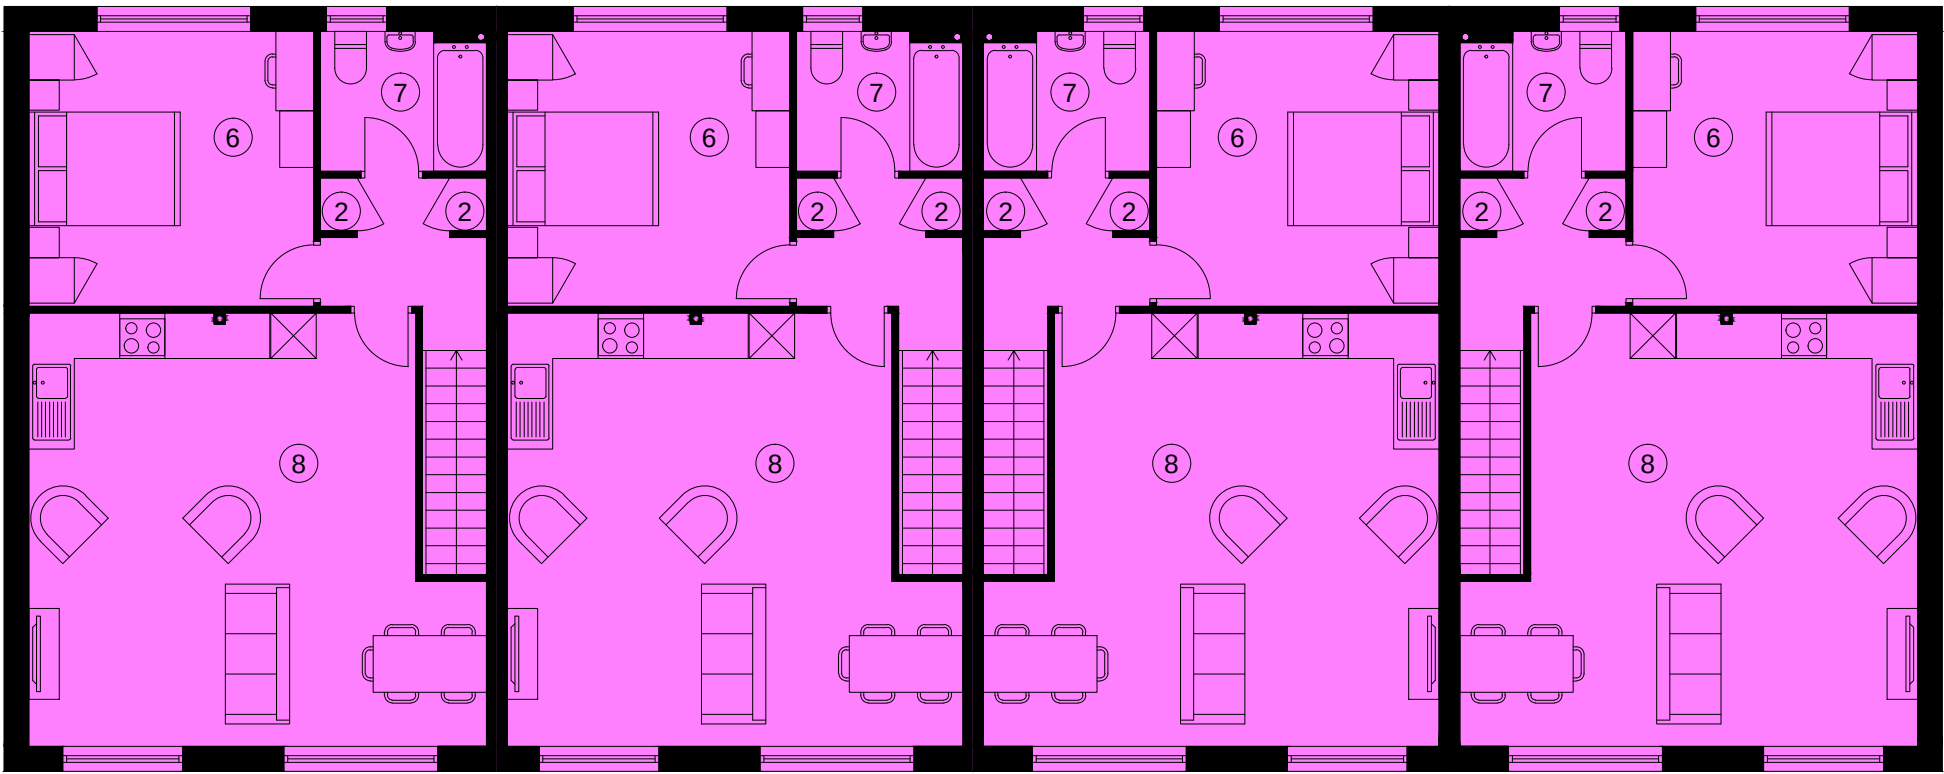

First floor

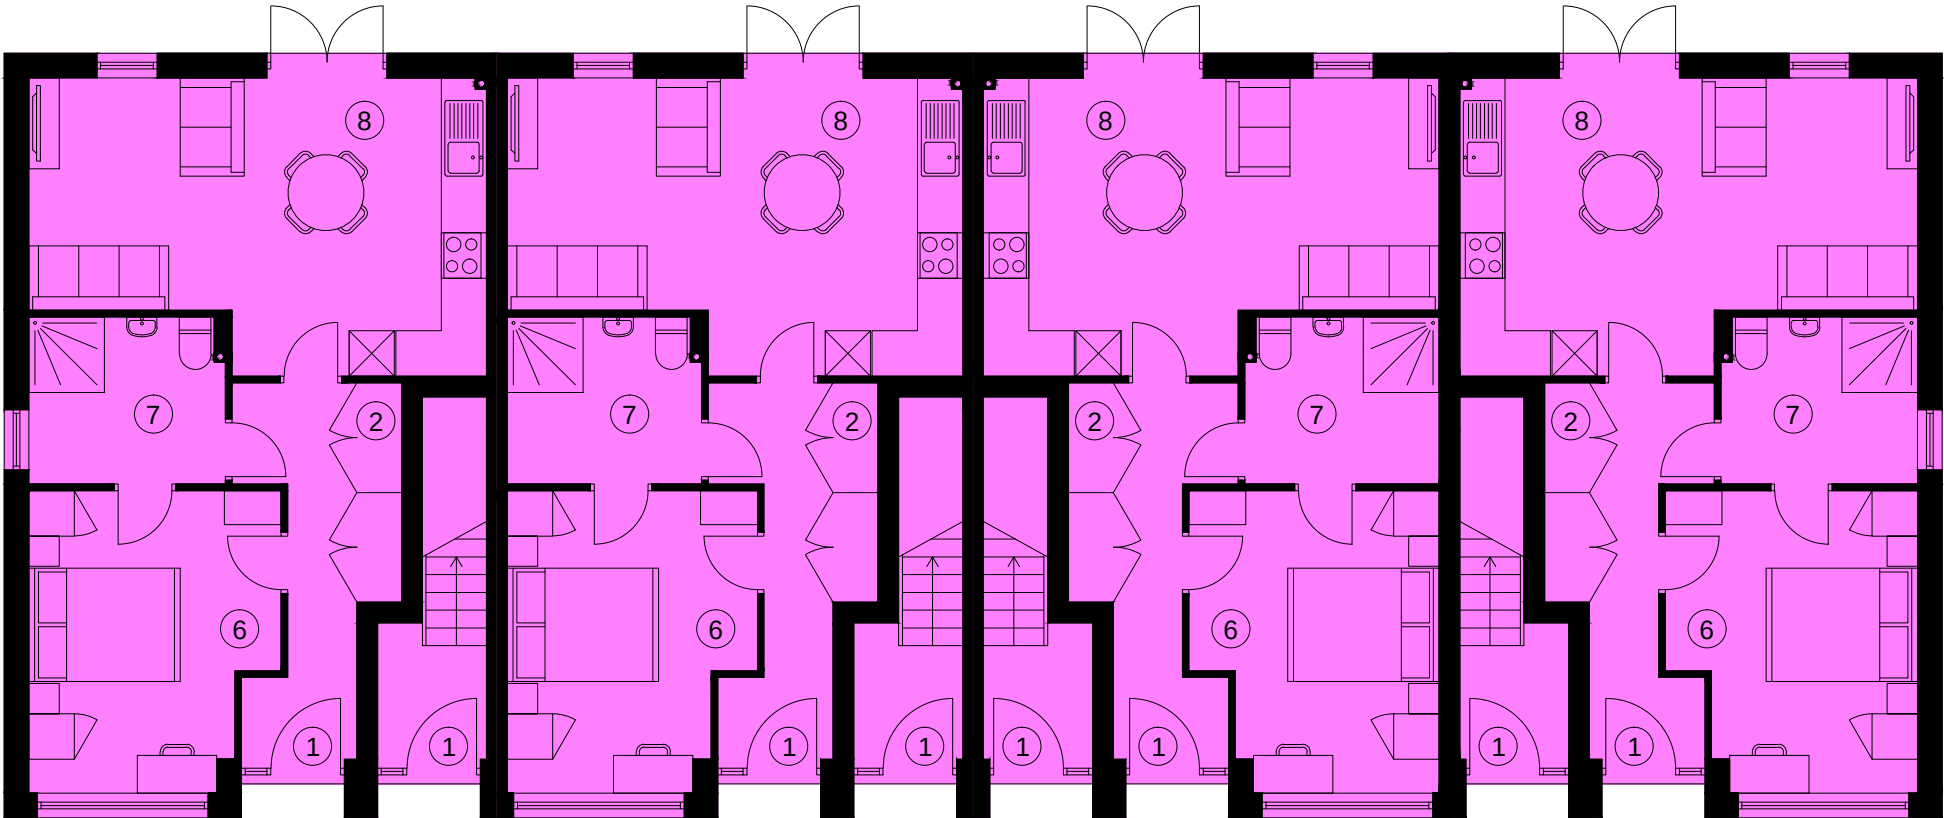

Ground floor

Type 5
1 bedroom/2 person flats
48.7m²/525ft² at ground floor
62.4m²/672ft² at first floor

Type 5
1 bedroom/2 person flats
48.7m²/525ft² at ground floor
62.4m²/672ft² at first floor


Type 5
1 bedroom/2 person flats
48.7m²/525ft² at ground floor
62.4m²/672ft² at first floor

Type 5
1 bedroom/2 person flats
48.7m²/525ft² at ground floor
62.4m²/672ft² at first floor

- 1. entry
- 2. store
- 3. lounge, kitchen dining room
- 4. bedroom
- 5. bathroom




Front

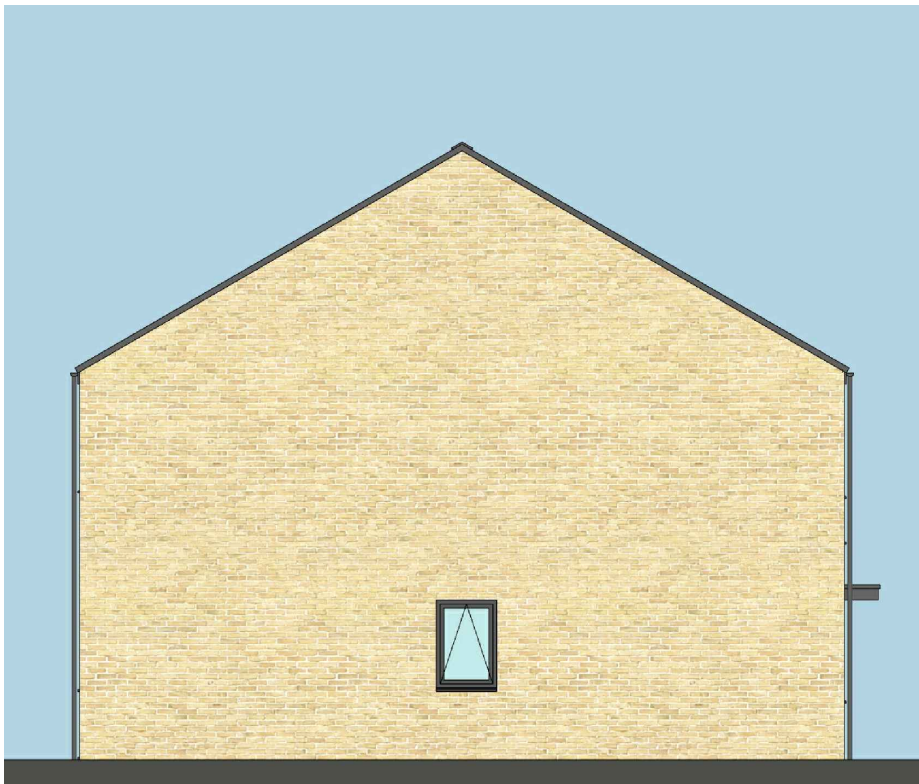

Side



Rear

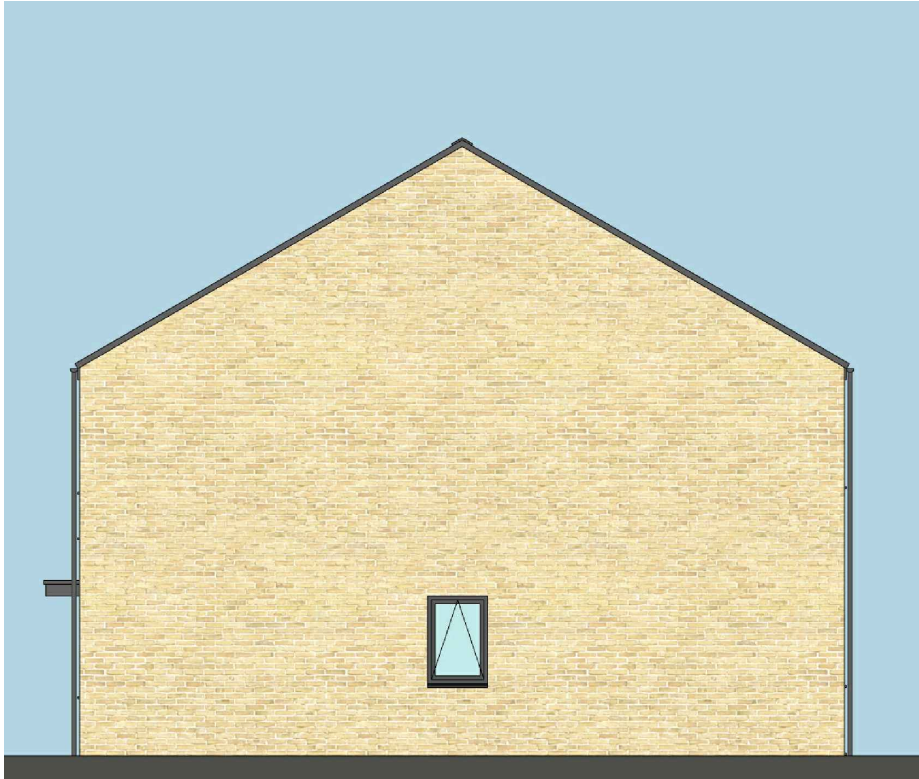

Side