


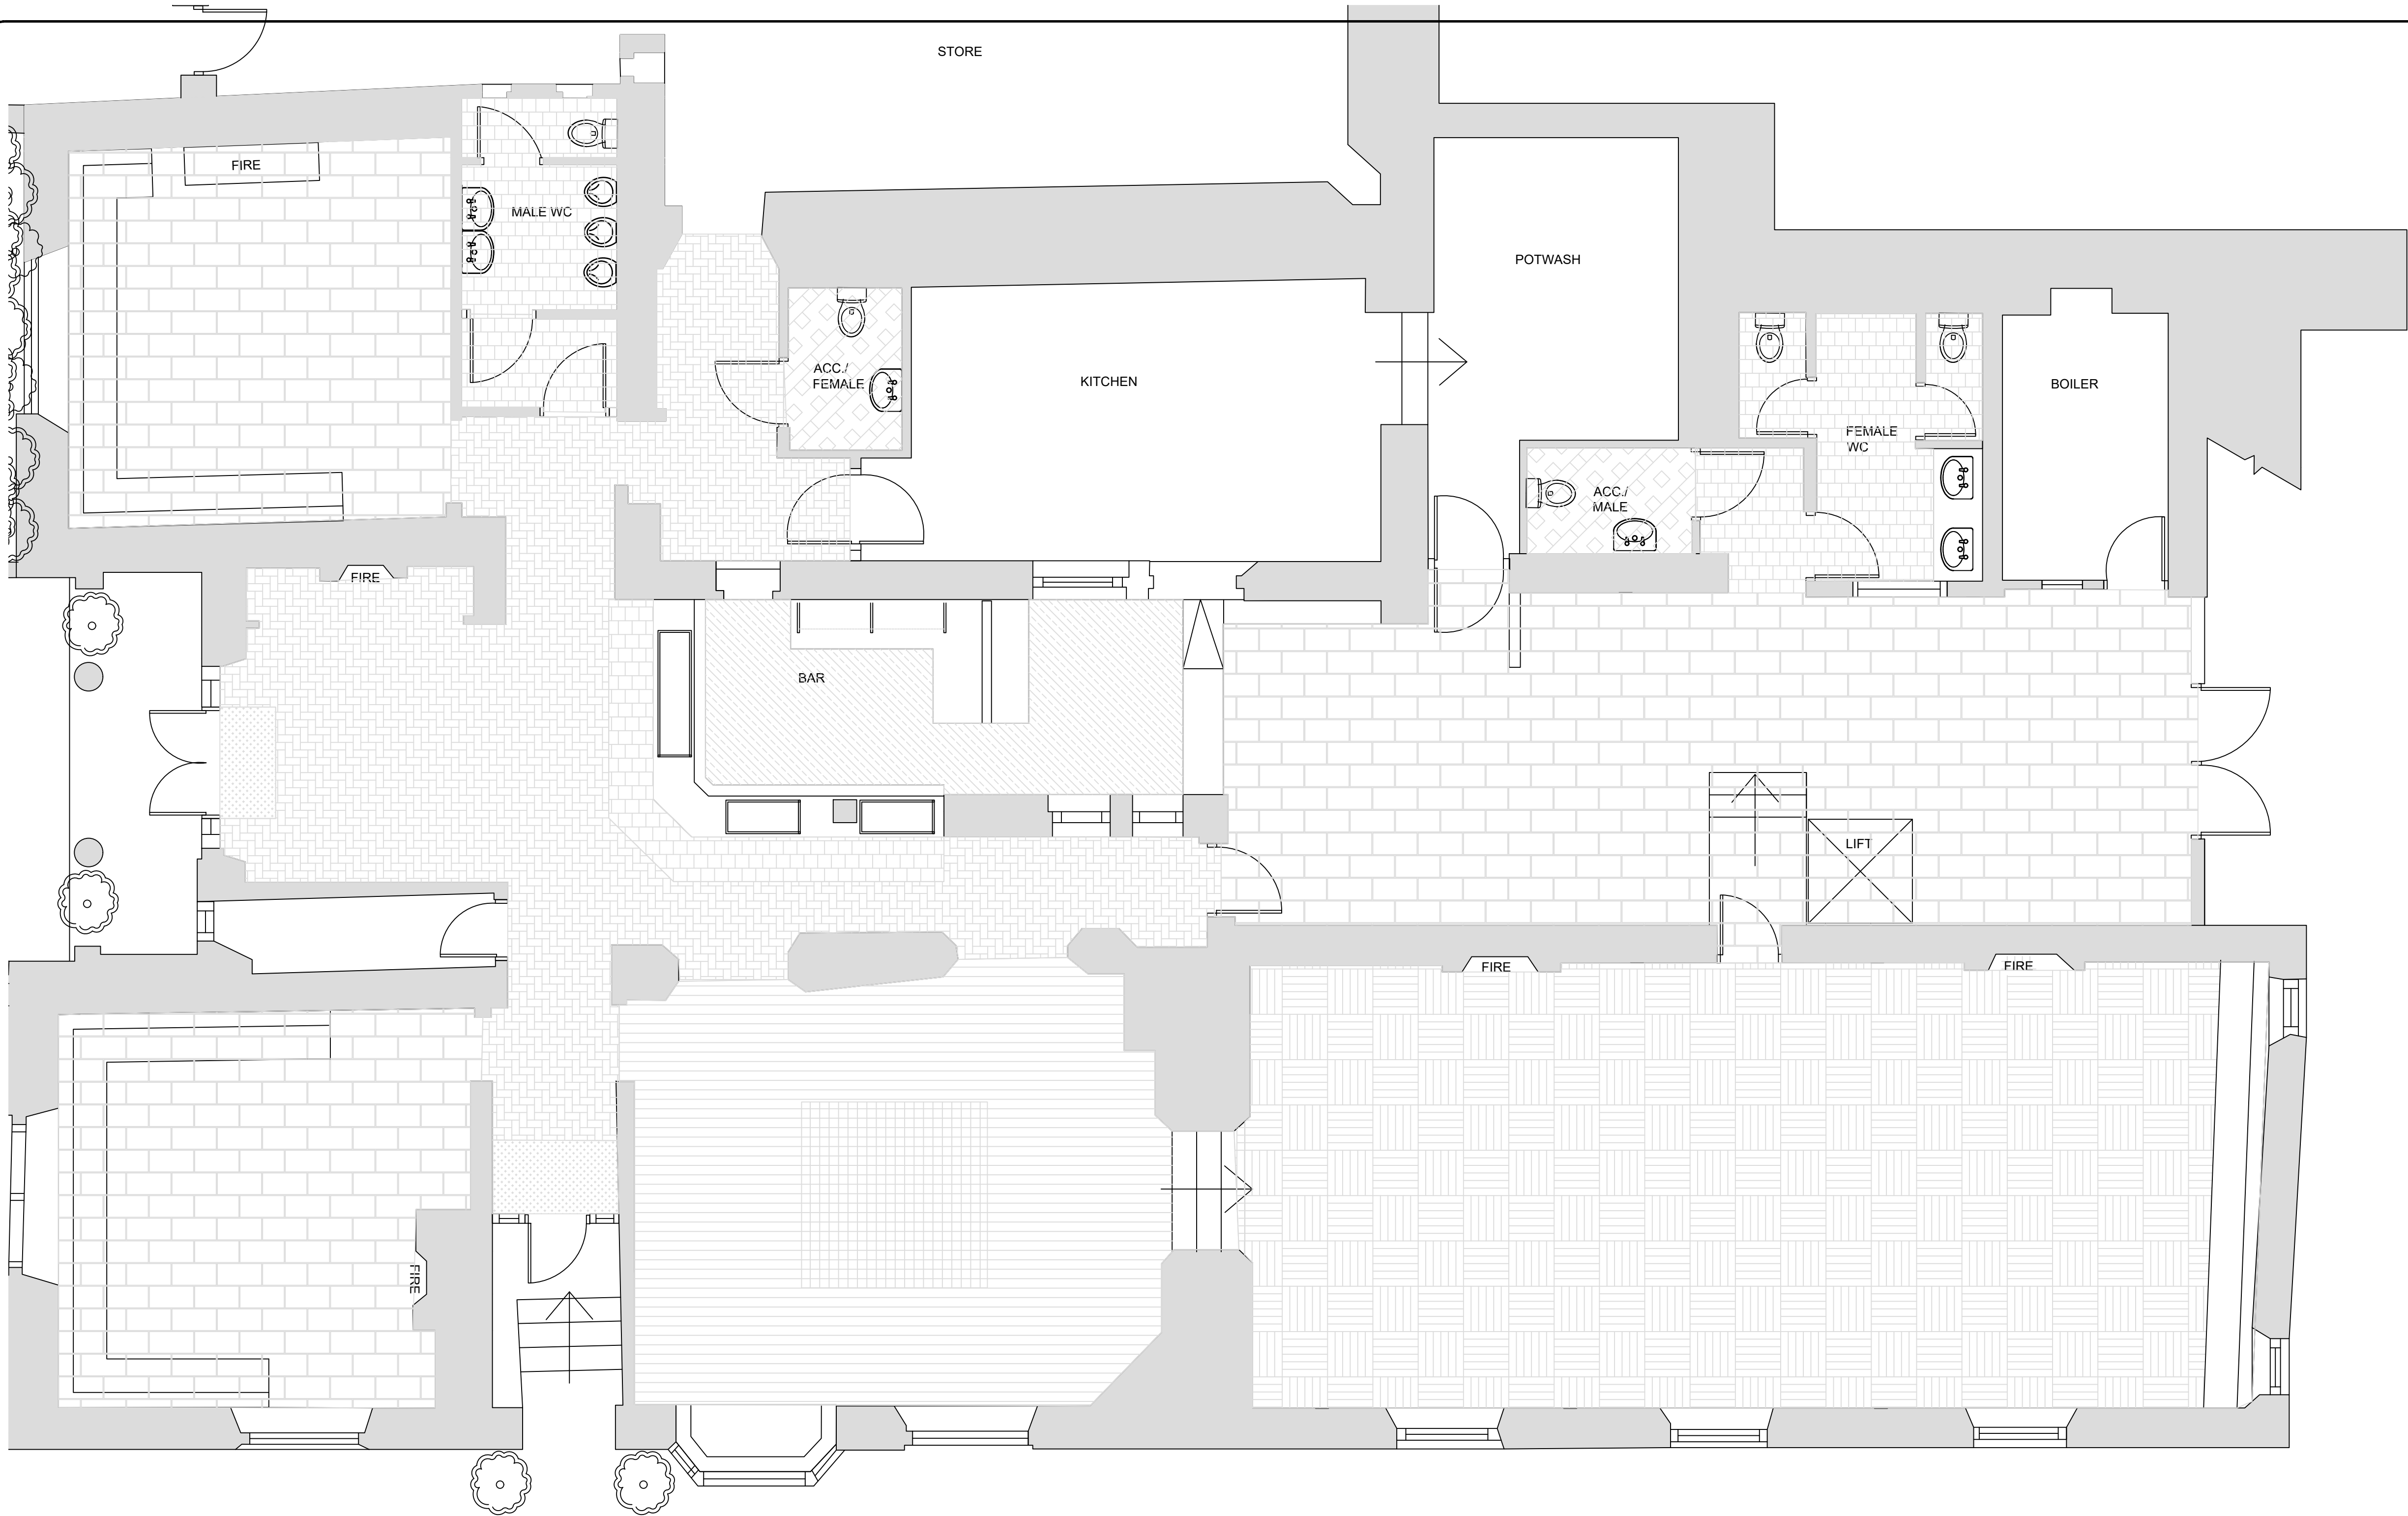

GF FINISHES SCHEDULE

York stone paving tiled flooring laid brick bond pattern

New entrance matting by Jaymart, Ref: Supertwist Black. Laid in accordance with manufacturers recommendations & details. Contact: 01985 218994

New tiled floor selected from Nick Firth Tiles, Ref: Victorian Black & Victorian White 150x150 tiles complete with Mapei grout in colour Anthracite. Tiles to be laid in checkerboard pattern. All laid in accordance with manufacturers recommendations & details.

Existing quarry tiled flooring deep cleaned, repaired/relaid where necessary and re-grouted.

Safety flooring by Tarkett flooring, Ref: Safetred Traditional Oak Mid Natural, contact Sam Crossland: 07979517294. All laid in accordance with manufacturers recommendations and details.

Existing timber floor repaired, sanded back, deep cleaned and stained in Jacobean oak stain

Inlaid tile floor selected from Nick Firth tiles, Ref: Yard black 450x450 tiles complete with Mapei grout in colour: Anthracite

Existing basket weave timber flooring deep cleaned, repaired where necessary, sanded back and stained dark walnut.

Safety flooring by Tarkett flooring, Ref: Granit Safe T Black 0506, contact Sam Crossland: 07979517294. All laid in accordance with manufacturers recommendations and details.

NOTE

- Contractor to allow for supply / install of brass edging strips.
- All vinyl flooring to be layed in accordance with manufactures recommendations.
- Contractor to allow for brass edging trims where floor finishes change.
- All contractors to check site dimensions prior to ordering floor finishes.

Notes:

- THE COPYRIGHT OF THIS DRAWING IS VESTED IN LW Designs AND IT MAY NOT BE REPRODUCED IN WHOLE OR PART OR USED FOR THE MANUFACTURE OF ANY ARTICLE WITHOUT THE EXPRESS PERMISSION OF THE COPYRIGHT HOLDERS.
- CONTRACTORS ARE TO CHECK ALL SIZES AND DIMENSIONS BEFORE SETTING OUT ANY SITE OR SHOPWORK. ANY ERRORS OR DISCREPANCIES MUST BE REPORTED TO THE DESIGNER.
- THIS DRAWING IS TO BE READ IN CONJUNCTION WITH ALL RELEVANT ARCHITECT'S, SERVICE ENGINEER'S AND LW Designs DRAWINGS AND SPECIFICATIONS.

REV.	DESCRIPTION:	BY:	DATE:
	STATUS:		



LW Designs
Linthwaite
Huddersfield
07982067370
l.w.designs@outlook.com

CIENT:	Mellor Homes The Jodrell Arms
ARCHITECT:	LW Interior Design Huddersfield

SITE: The Jodrell Arms Whaley Bridge			
TITLE: Proposed Floor Finishes			
SCALE AT A1: 1:50	DATE: Apr 24	DRAWN: LW	CHECKED: LW
PROJECT NO: /2000-014	DRAWING NO: 2000-014/ 02		REVISION: