
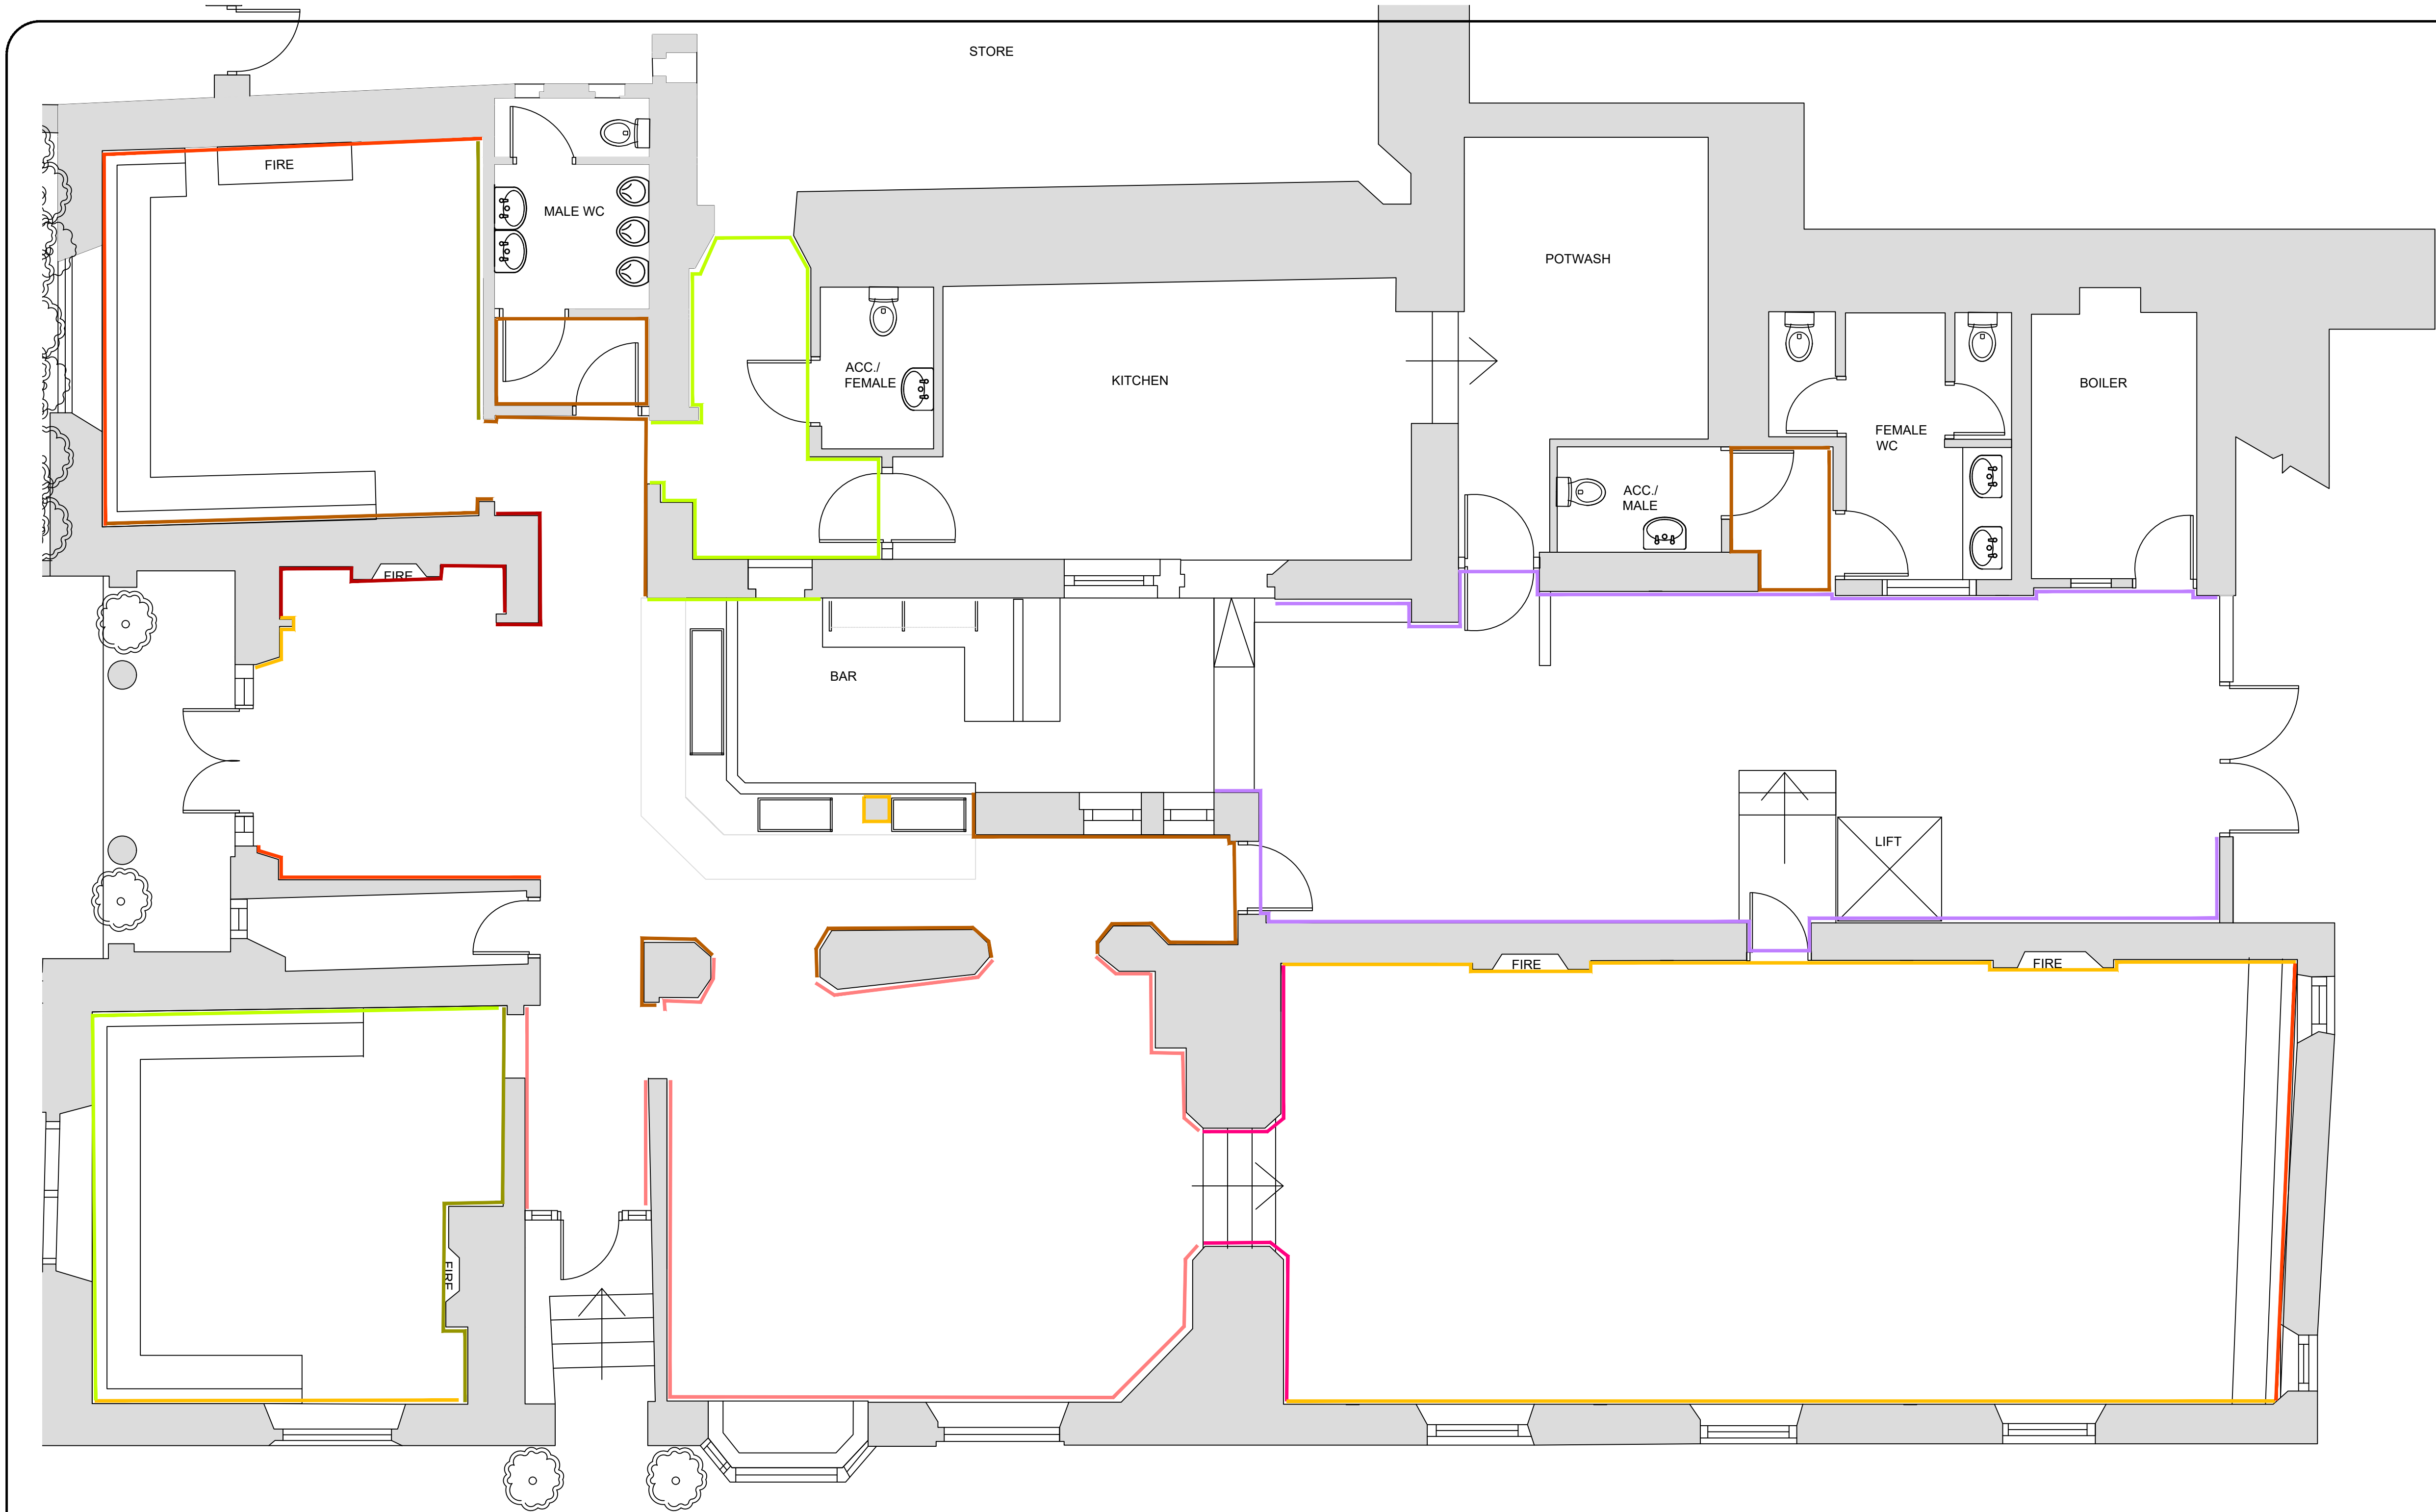


 

Painted Wall / Ceiling Finishes:
Samples must be provided prior to application & approved

Existing panelling to walls sanded and restained in Jacobean oak stain.		Walls painted Farrow & Ball colour ref: Hardwick White, No. 5	
Existing panelling sanded back and painted in Farrow & Ball colour ref: Hague Blue, No. 30		Walls papered in wallpaper by TIC Wallcoverings, ref: FOL770. Contact: 0161 345 8335	
Existing panelling sanded back and painted in Hardwick White No. 5		Walls papered in wallpaper by TIC Wallcoverings, ref: FOL 773. Contact: 0161 345 8335	
Walls painted Coat Paints colour: Darlington		Bare stonework to walls - cleaned up and freshly pointed - ceiling, around roof lantern, doors and windows painted in Coat Paints colour ref: Sunday Soul	
Walls painted Farrow & Ball colour ref: Hague Blue, No. 30			

General decoration notes:

Walls: undercoat & 2 coats High performance diamond matt

Below dado and full wall in high traffic areas: Undercoat & 2 coats of Dulux Trade High performance diamond eggshell
Prep to woodwork and doors are to be done with a suitable sugar soap.

Ceilings: Undercoat & 2 coats vinyl matt including.

All branded specified paint colours should be matched to Dulux Trade equivalent.

Ceiling Finishes
Ceilings to be painted colour: Farrow & Ball ref: Slipper Satin No. 2004

Woodwork
All woodwork to be painted in with walls unless otherwise stated using specified undercoat & 2 coats acrylic eggshell.

Internal doors / Architraves
Doors & frames to be painted in with wall & skirting colour.
Skirtings to be painted in with wall colour.

Internal Shopfront Window Frames & Cills
Window frames & sills to be painted in with wall & skirting colour.

Radiators
Plumbing radiators / pipework to be painted out in wall colour

Toilets
Finishes as per toilet details drawings: DWG 08 & 09

Notes:

1. THE COPYRIGHT OF THIS DRAWING IS VESTED IN LW Designs AND IT MAY NOT BE REPRODUCED IN WHOLE OR PART OR USED FOR THE MANUFACTURE OF ANY ARTICLE WITHOUT THE EXPRESS PERMISSION OF THE COPYRIGHT HOLDERS.
2. CONTRACTORS ARE TO CHECK ALL SIZES AND DIMENSIONS BEFORE SETTING OUT ANY SITE OR SHOPWORK. ANY ERRORS OR DISCREPANCIES MUST BE REPORTED TO THE DESIGNER.
3. THIS DRAWING IS TO BE READ IN CONJUNCTION WITH ALL RELEVANT ARCHITECT'S, SERVICE ENGINEER'S AND LW Designs DRAWINGS AND SPECIFICATIONS.

REV.	DESCRIPTION:	BY:	DATE:
	STATUS:		



LW Designs
Linthwaite
Huddersfield
07982067370
l.w.designs@outlook.com

CUSTOMER:	Mellor Homes The Jodrell Arms
ARCHITECT:	LW Interior Design Huddersfield

SITE: The Jodrell Arms Whaley Bridge			
TITLE: Proposed Decoration Plan			
SCALE AT A1: 1:50	DATE: Apr 24	DRAWN: LW	CHECKED: LW
PROJECT NO: //2000-014	DRAWING NO: 2000-014/ 03	REVISION:	