




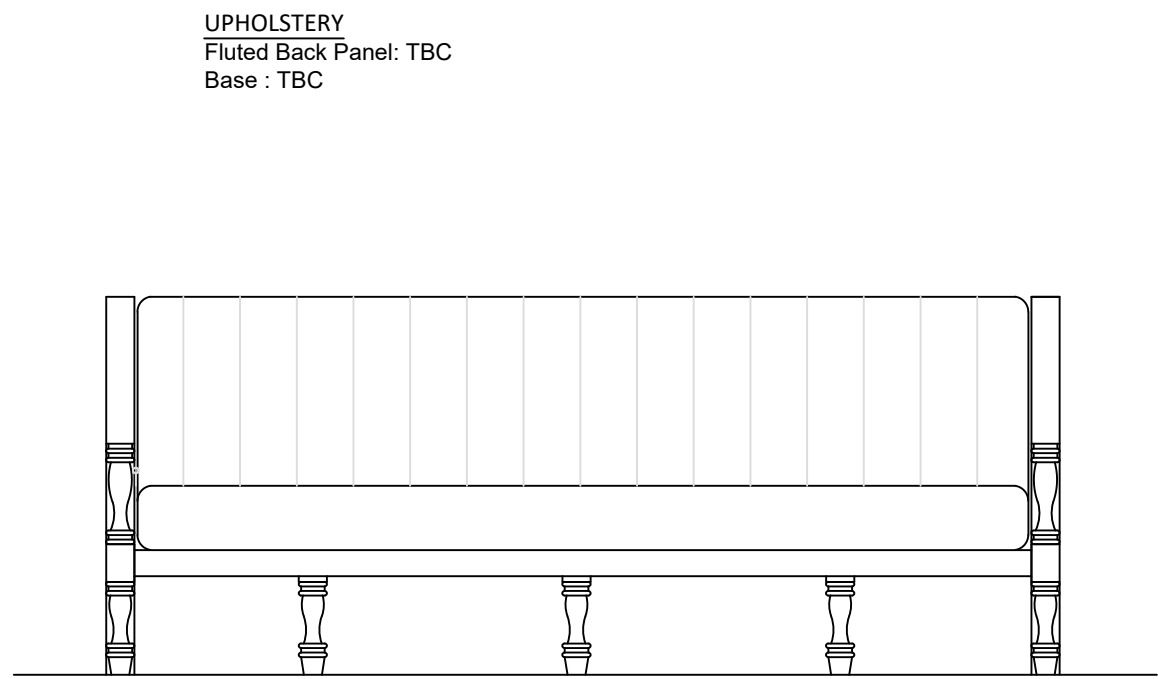


FS04- FIXED SEATING
SCALE 1:20

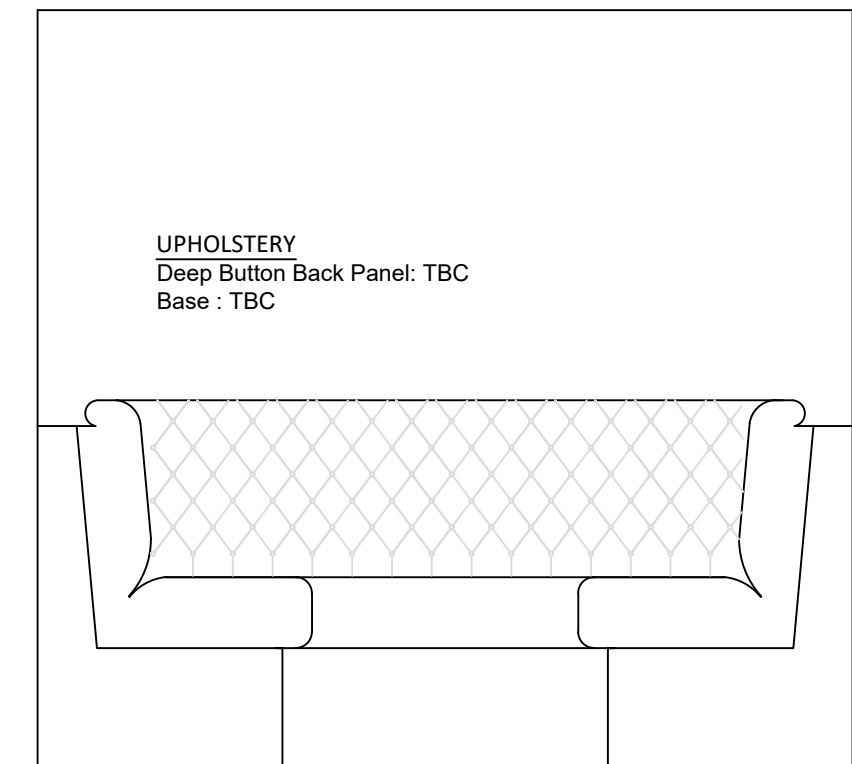


FS05- FIXED SEATING
SCALE 1:20

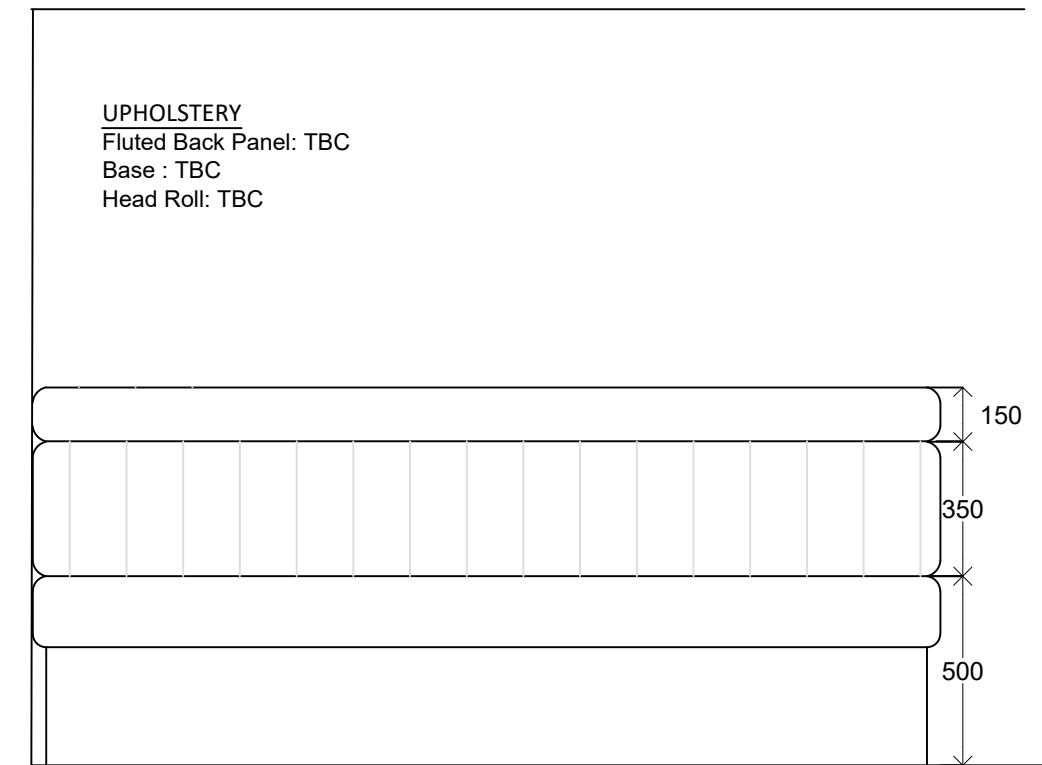


FS06- FIXED SEATING
SCALE 1:20

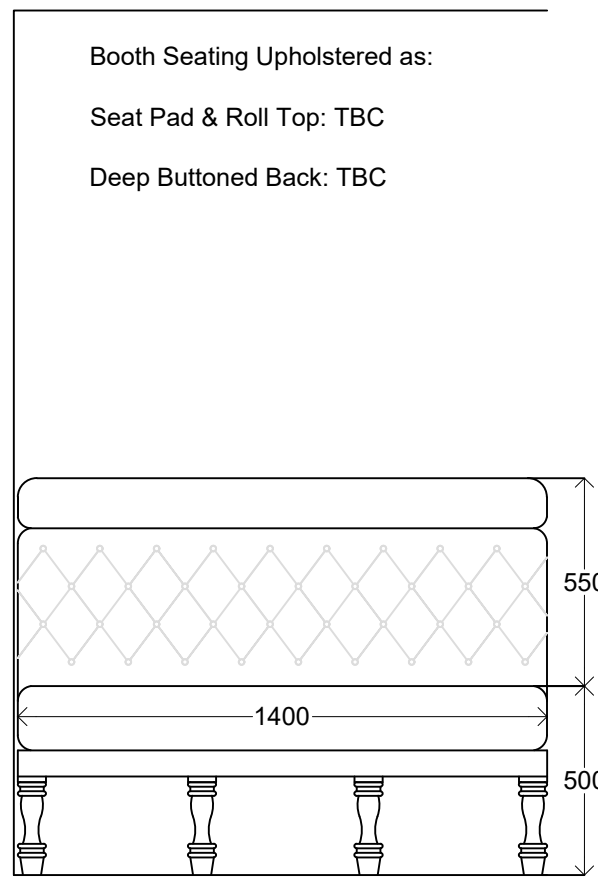


FS08- FIXED SEATING
SCALE 1:20

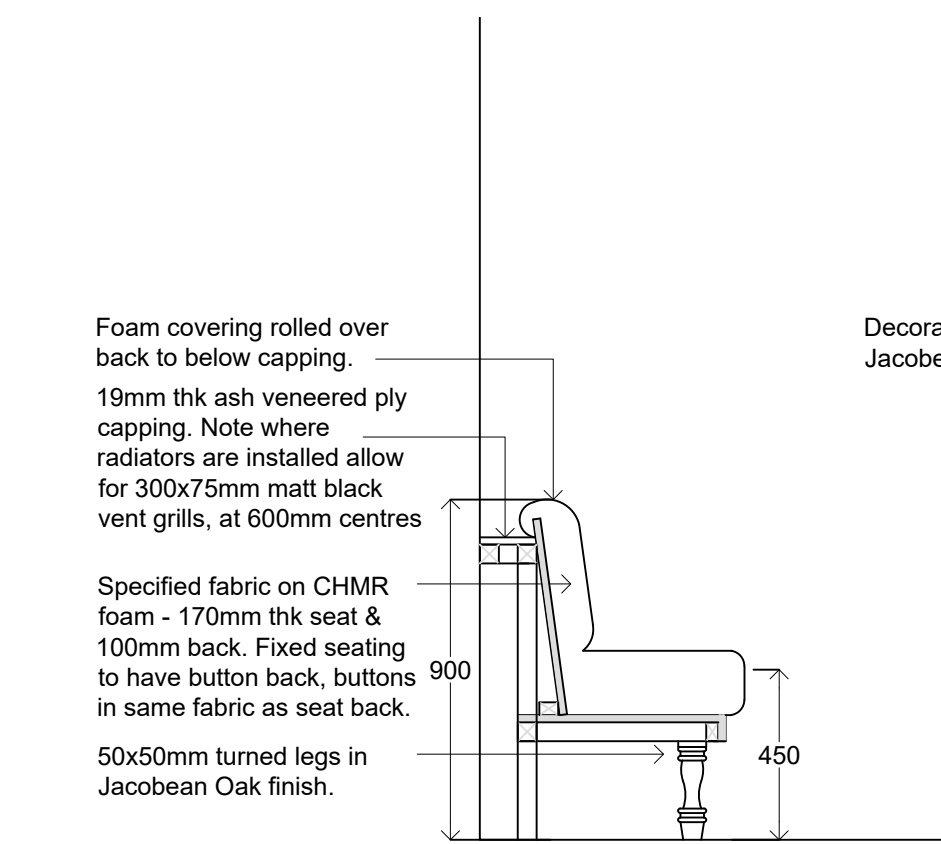

FS04 - FIXED SEATING SECTION
SCALE 1:20

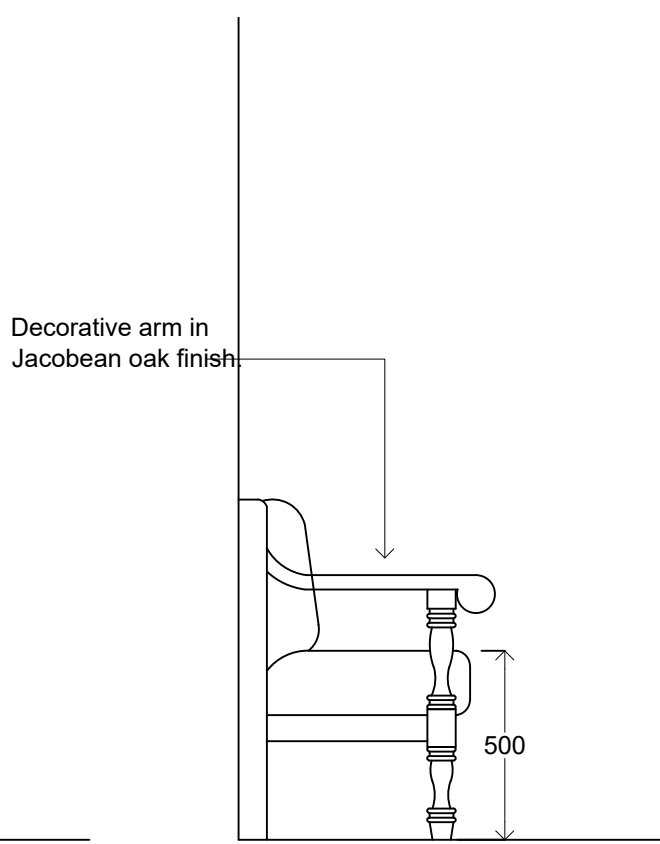


FS04 - FIXED SEATING ARM
ELEVATION

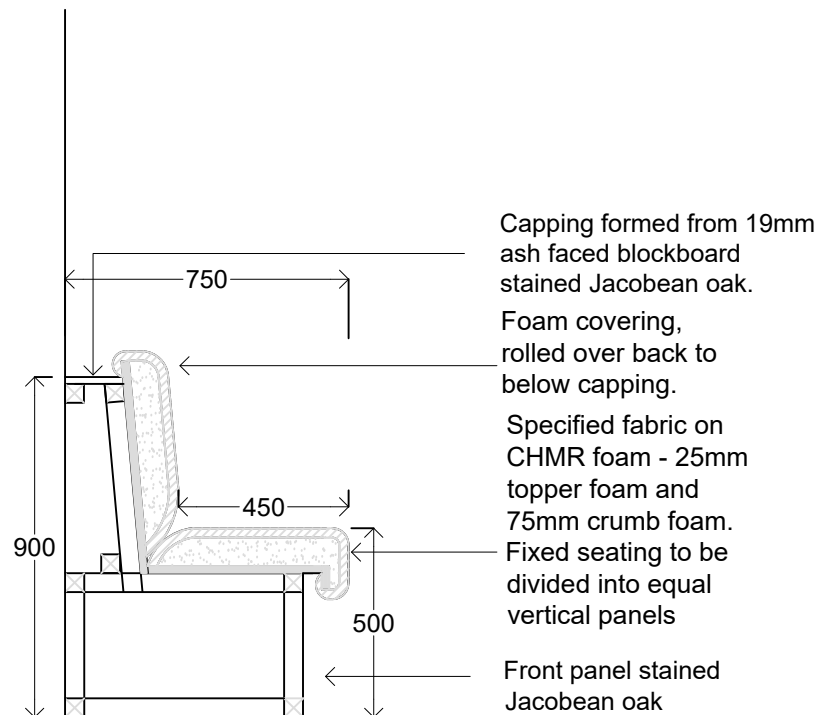


FS05 - FIXED SEATING SECTION
SCALE 1:20



Inspiration/Reference image for FS05

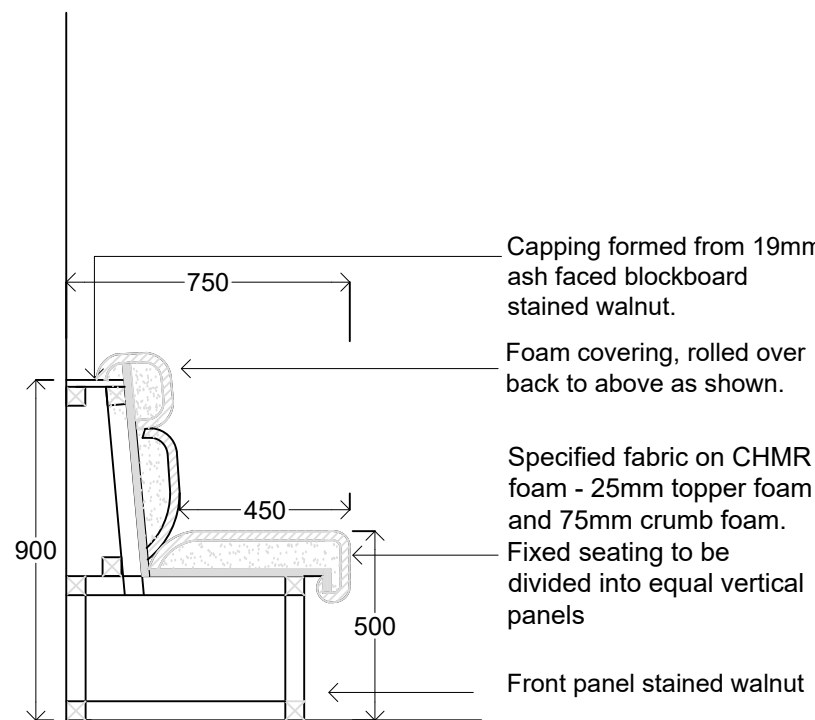


FS06 SECTION
SCALE 1:20

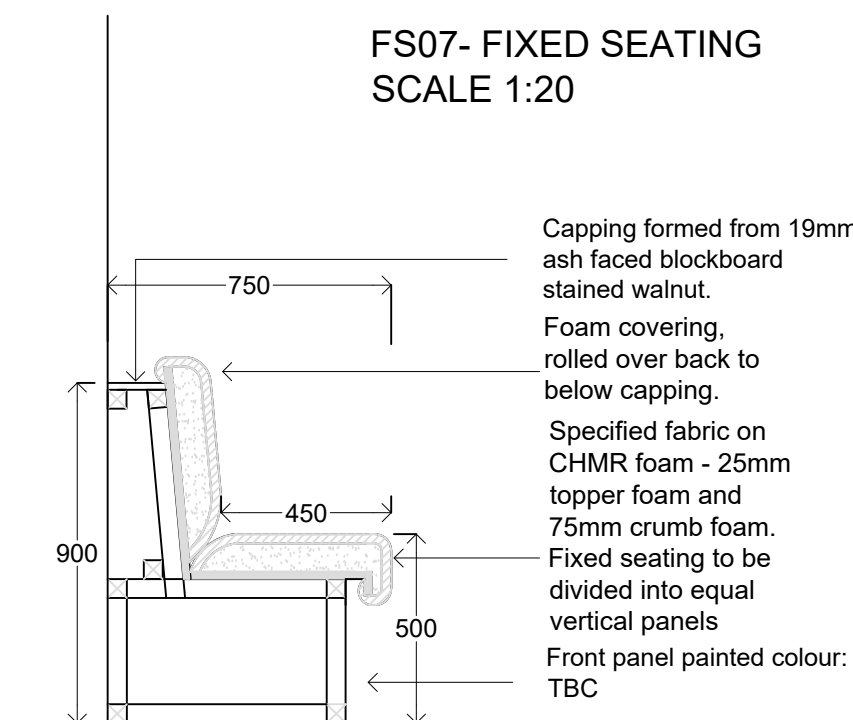


FS07 SECTION
SCALE 1:20



Inspiration/Reference image for FS07

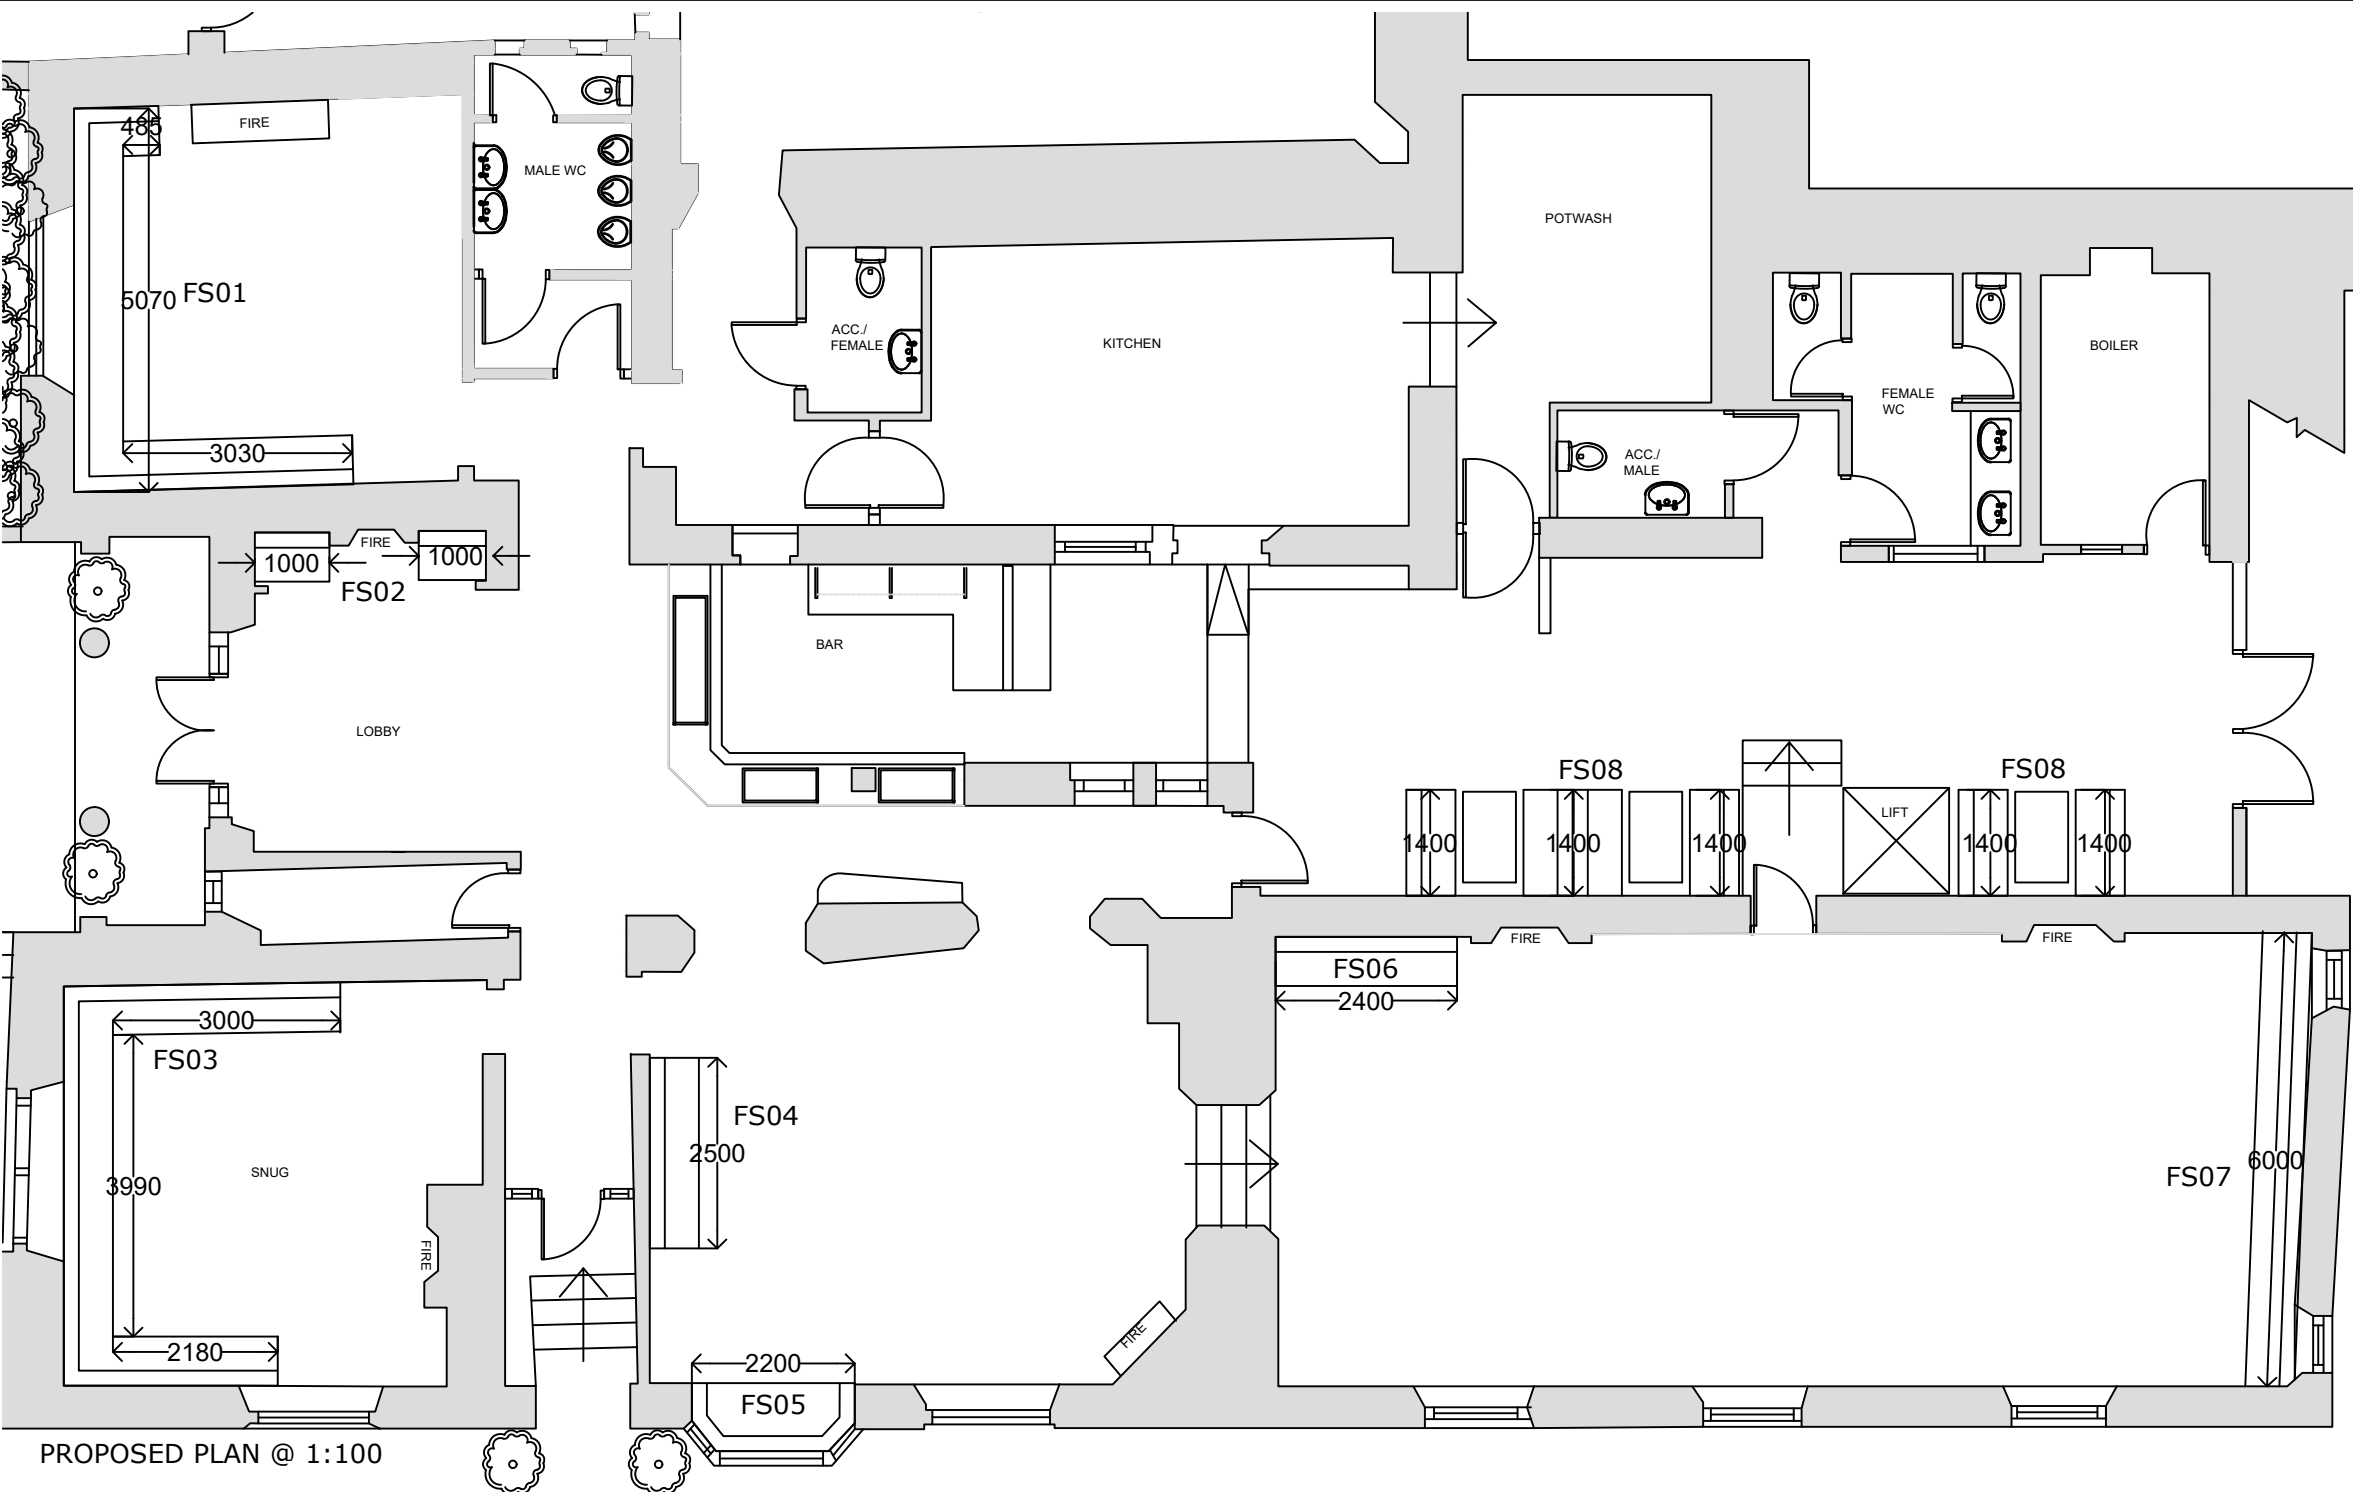

PROPOSED PLAN @ 1:100

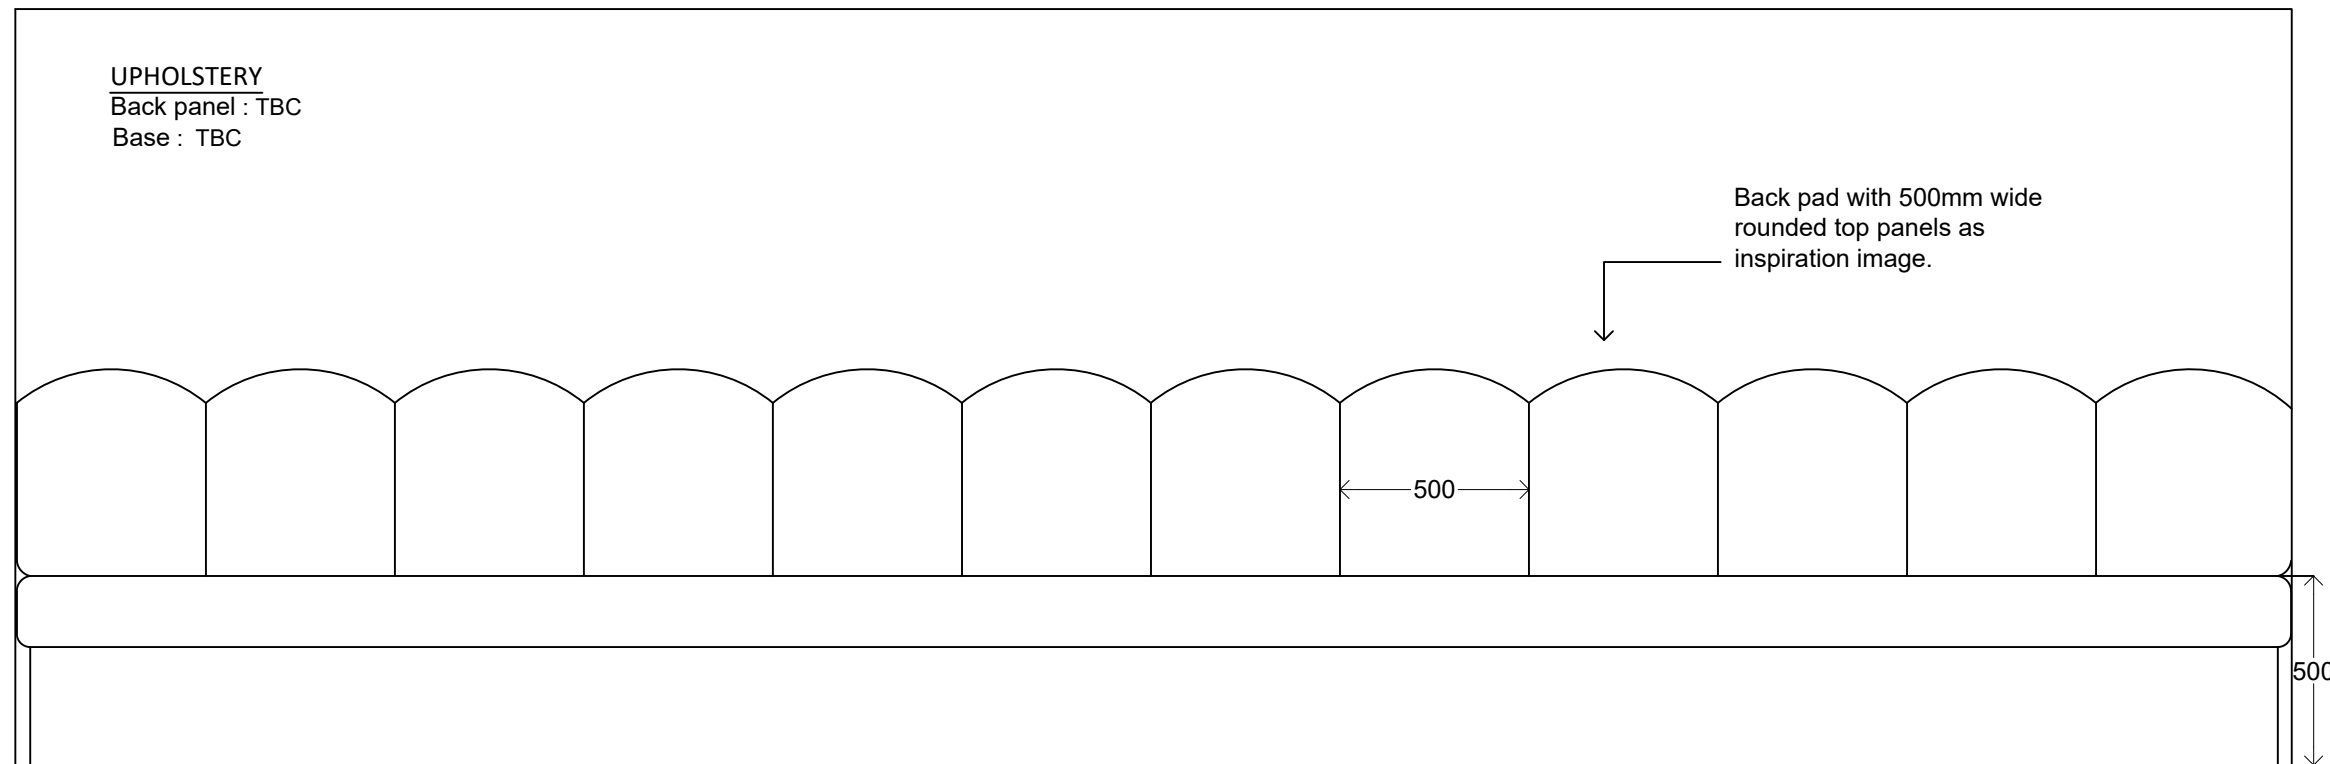


FS07- FIXED SEATING
SCALE 1:20


NOTE:

Rear face to fixed seating booths which can be seen to be finished in a Jacobean oak stain.

Both end faces of each booth to be finished as per reference image.

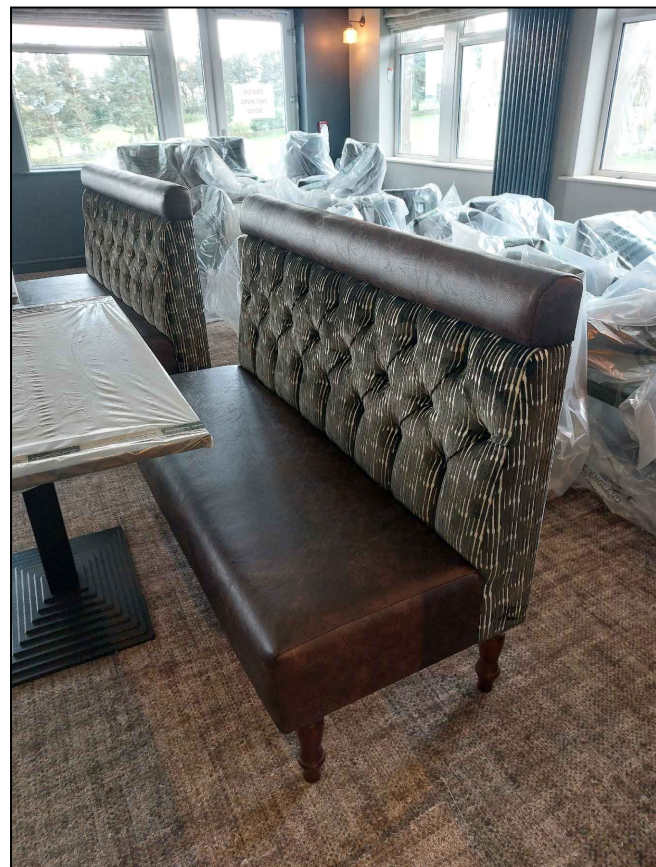

Inspiration/Reference image for FS08

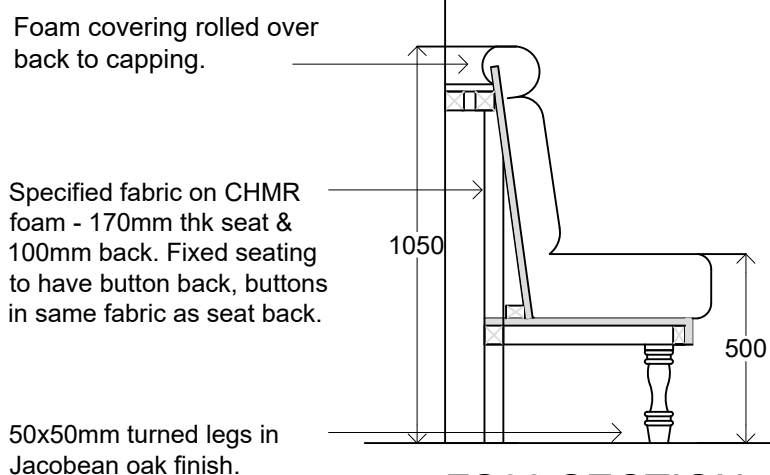

FS08 SECTION
SCALE 1:20

Notes:

1. THE COPYRIGHT OF THIS DRAWING IS VESTED IN LW Designs AND IT MAY NOT BE REPRODUCED IN WHOLE OR PART OR USED FOR THE MANUFACTURE OF ANY ARTICLE WITHOUT THE EXPRESS PERMISSION OF THE COPYRIGHT HOLDERS.
2. CONTRACTORS ARE TO CHECK ALL SIZES AND DIMENSIONS BEFORE SETTING OUT ANY SITE OR SHOPWORK. ANY ERRORS OR DISCREPANCIES MUST BE REPORTED TO THE DESIGNER.
3. THIS DRAWING IS TO BE READ IN CONJUNCTION WITH ALL RELEVANT ARCHITECTS, SERVICE ENGINEER'S AND LW Designs DRAWINGS AND SPECIFICATIONS.

REV.	DESCRIPTION:	BY:	DATE:
	STATUS:		

LW Designs

Linthwaite
Huddersfield

07982067370
l.w.designs@outlook.com

CLIENT:

Mellor Homes
The Jodrell Arms

ARCHITECT:

LW Interior Design
Huddersfield

SITE:

The Jodrell Arms
Whaley Bridge

TITLE:

Proposed Fixed Seating Details
Sheet B

SCALE AT A1: 1:20 & 1:100	DATE: Apr 24	DRAWN: LW	CHECKED: LW
PROJECT NO: //2000-014	DRAWING NO: 2000-014/ 06	REVISION:	