




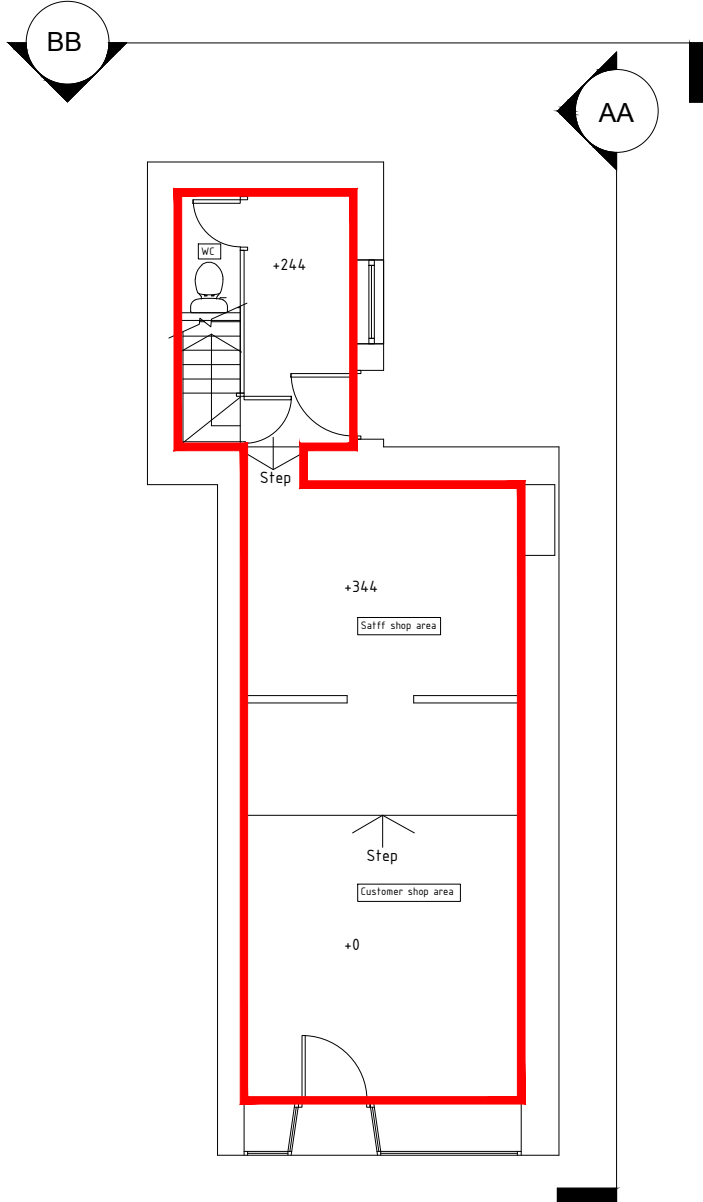

GROUND FLOOR PLAN
1:100

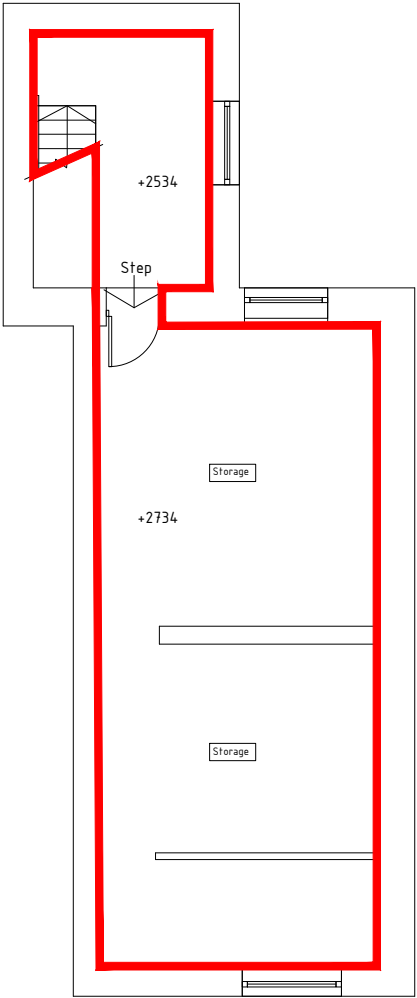

FIRST FLOOR PLAN
1:100

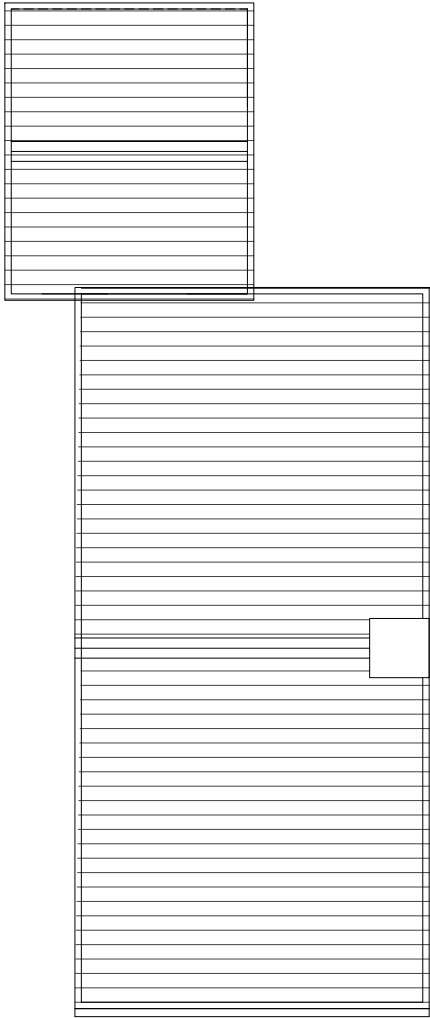


ROOF PLAN
1:100

This drawing or any part there of may not be copied, disseminated, transmitted or disclosed to any third party or unauthorised person without prior written consent of Archonic Projects.

Do not scale from this drawing.

This drawing must be read in conjunction with all other package drawings including that of sub-contractors.

Contractor to check and report any discrepancies within this drawing to Archonic Projects. All rights reserved.

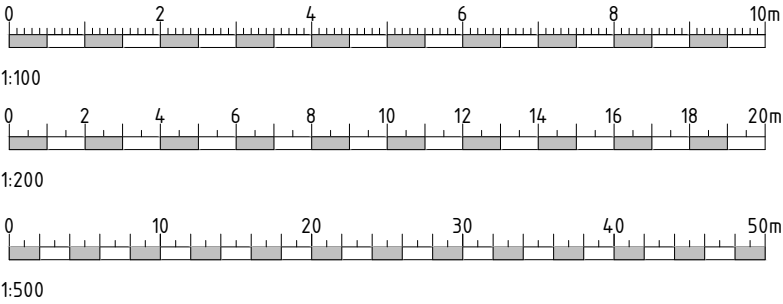

75 HIGH STREET WEST **REDLINE** DEMISE AREA


GROUND FLOOR APPROX. 38 m2 / 409 ft2

FIRST FLOOR APPROX. 35 m2 / 377 ft2

TOTAL AREA APPROX. 73 m2 / 786 ft2



SIDE ELEVATION AA
1:200

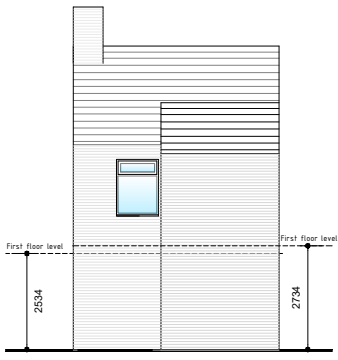

REAR ELEVATION BB
1:200



SITE PLAN
1:500

P1	2024/06/14	Initial issue.	LM
REVISION	DATE	DETAILS	INITIALS
Client:	Maria Napolitano		
Project Title:	75 High Street West, Glossop		
Drawing Title:	Existing Plans & Elevations		
Drawing Reference:	75HSW-ARC-XX-XX-DR-A-SK002-S2-P2_Existing Plans&Elevations		
Drawing Purpose:	PLANNING / NOT FOR CONSTRUCTION		
Issue Date:	June 2024		
Scale:	As indicated @ A3		

archonic

archonic-projects@outlook.com

07545 325 469