

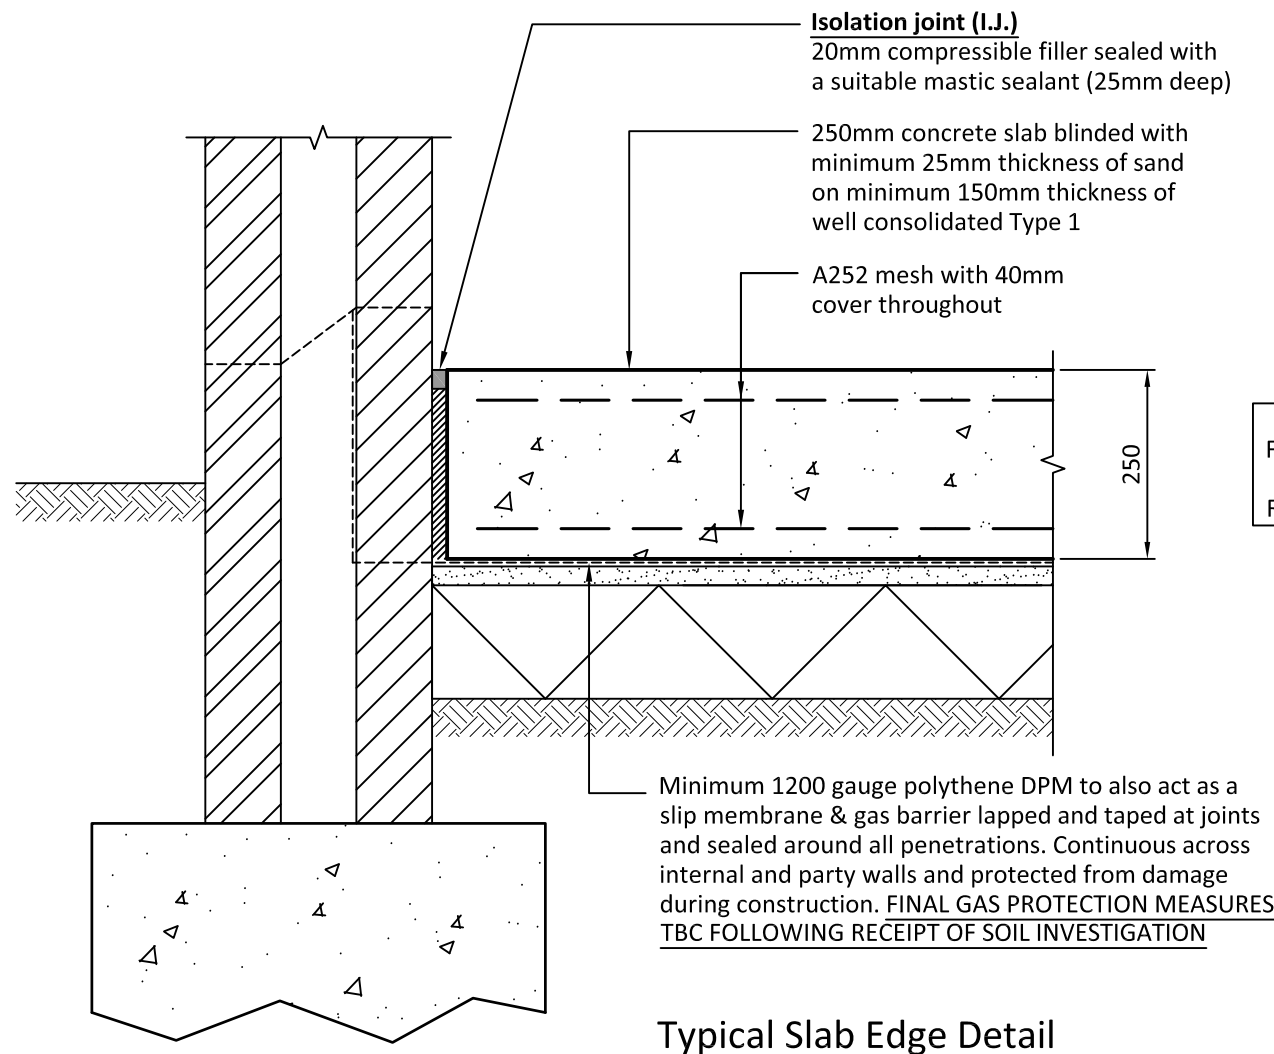
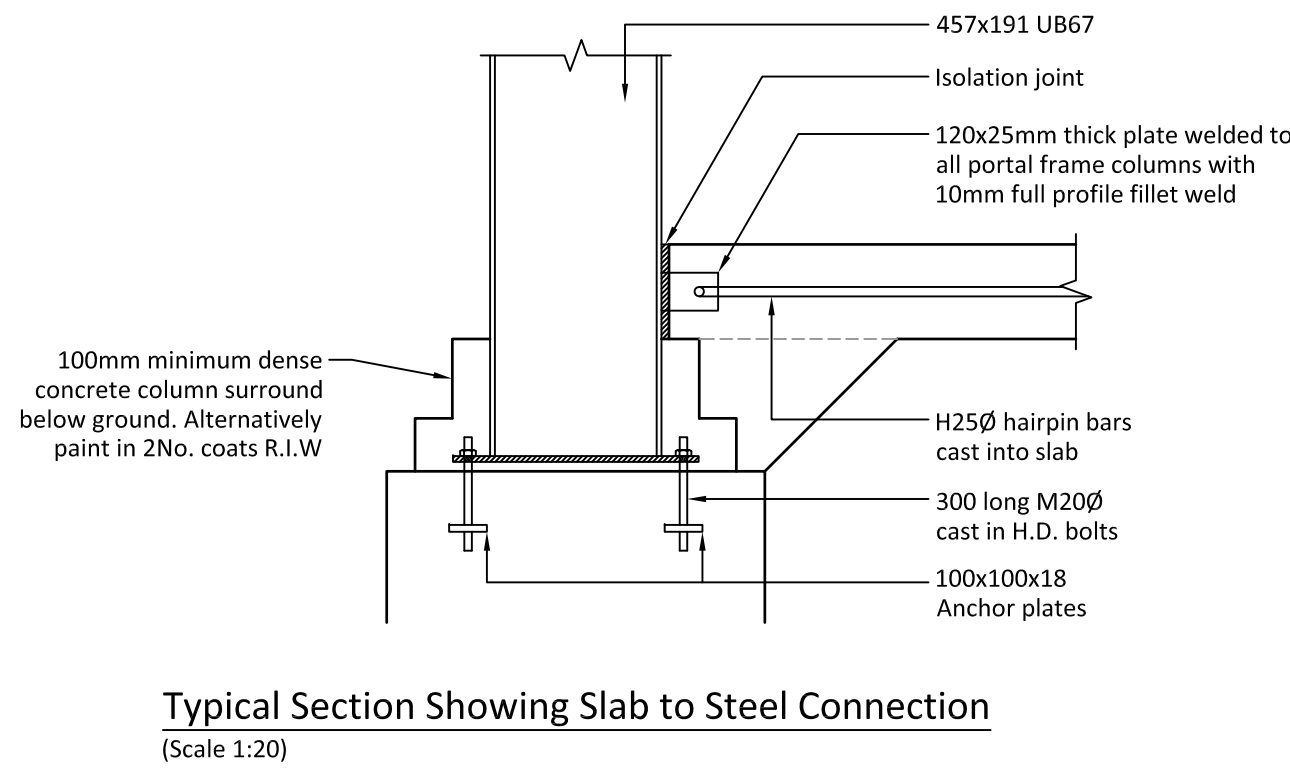
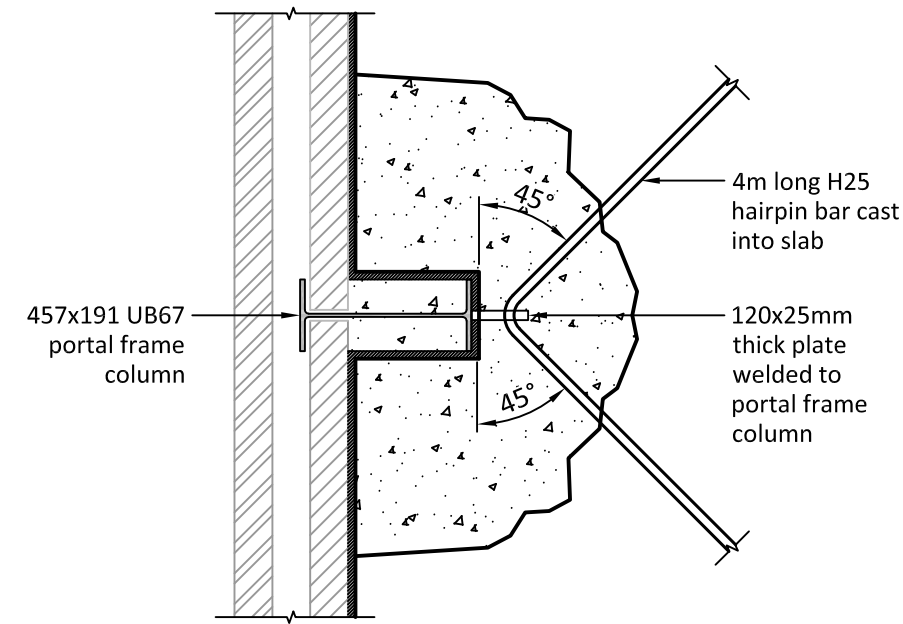
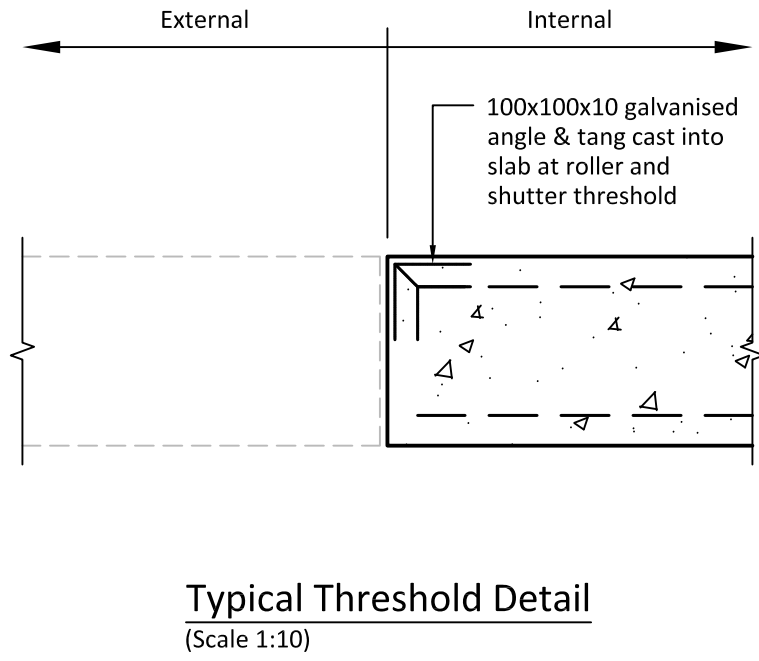
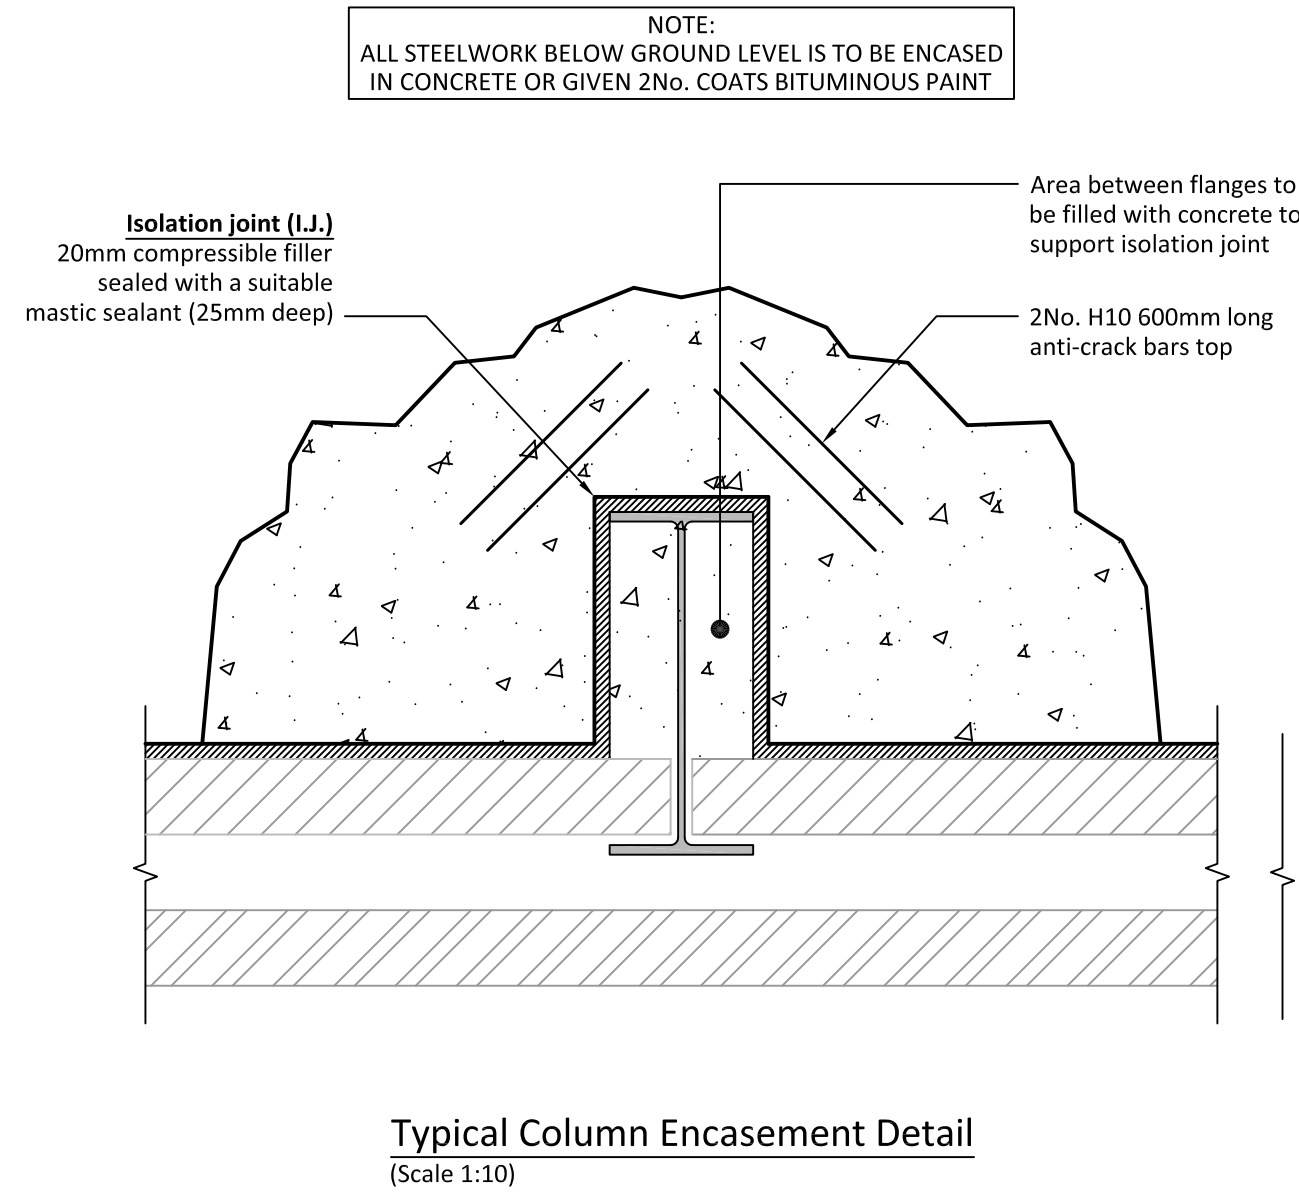


PROJECT CONTACT:	EMAIL: james@dbstructural.co.uk
JAMES KEMP	TEL: 01525 643043

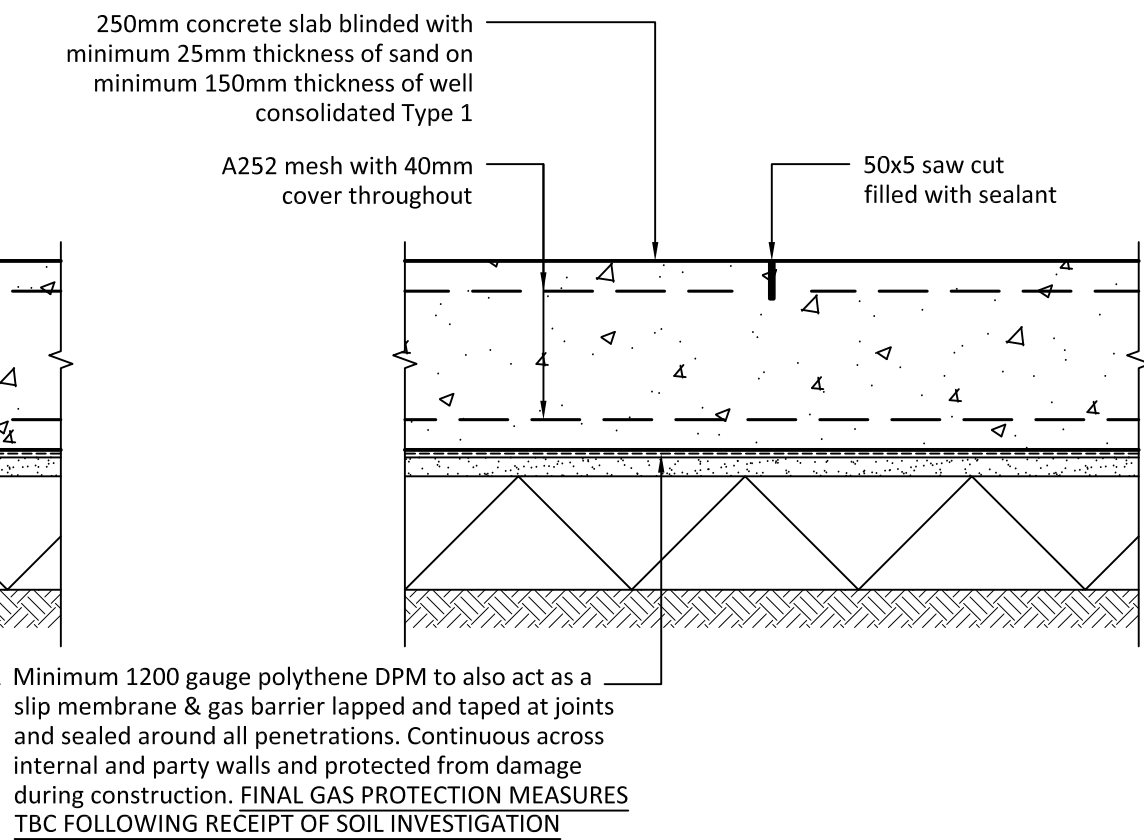

NOTE:
FOR ALL INSULATION, FINISHES
& DPC / DPM REQUIREMENTS
REFER TO ARCHITECTS DETAILS

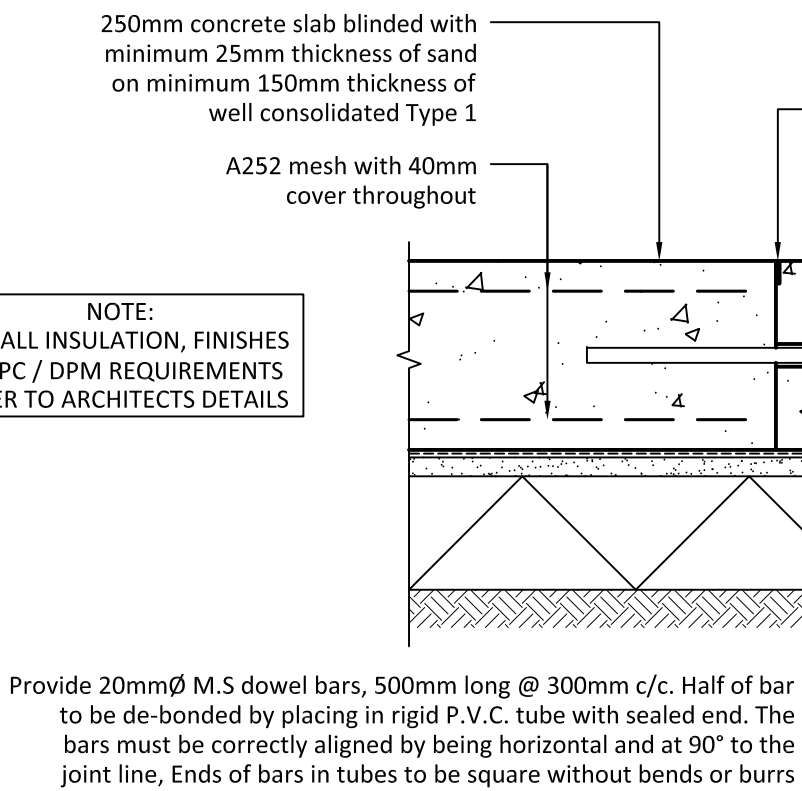

HEALTH, SAFETY & ENVIRONMENT

It is the responsibility of the client to ensure that those undertaking the works are competent and experienced in the type of work to be undertaken.

In addition to the hazards usually associated with the types of work detailed on this drawing, the following specific hazards have been identified through design risk assessment. The planning and execution of the works should take into account all usual and specific hazards.

Hazards should also be taken into account in the maintenance, operation, decommissioning and demolition of the works.

- Responsibility for temporary works lies with the Contractor at all times
- Live services may be present on site

NOTES

- All dimensions are in millimetres (mm) and levels in metres Above Ordnance Datum (mAOD) unless noted otherwise.
- The copyright in this drawing belongs to dbstructural; the designs and details may not be used on any project other than that indicated in the titleblock.
- This design assumes that any applicable planning applications, building regulation applications and Party Wall agreements are approved and in place prior to the commencement of works.

ALL SETTING-OUT
DIMENSIONS MUST BE
CONFIRMED BY THE
ARCHITECT PRIOR TO THE
COMMENCEMENT OF
ANY WORKS ON SITE

B	17.06.24	NORTH ARROW ADDED, NOTE 2 OMITTED	JK	JAK
A	09.05.24	NOTE RE GAS PROTECTION MEMBRANE ADDED	JK	JAK
-	09.05.24	FIRST ISSUE	PC	JK
Rev.	Date	Description	Drawn	Checked

PRELIMINARY

CIK PACKAGING, BRIDGEHOLME GREEN
MILL, CHARLEY LANE, HIGH PEAK

PROPOSED WAREHOUSE
SUBSTRUCTURE SECTIONS & DETAILS

1:10 @ A1
U.N.O.

MAY 2024

Dwg No: 8832-202

dbstructural

ENGINEERING DIFFERENTLY

info@dbstructural.co.uk - 01525 643043

Proud supporters of:



SCALE 1:10 @ A1

0mm 250 500 750 1000