

SIGNAGE COLOURS.

FARROW & BALL
STONE BLUE.

FARROW & BALL
TALLOW.

FARROW & BALL
CIARA.

FARROW & BALL
STIFFKEY BLUE.

FARROW & BALL
LIGHT BLUE.

RAL 9005
BLACK.

BUILDING COLOURS.


FARROW & BALL
STIFFKEY BLUE.

FARROW & BALL
TALLOW.



BRAND TYPEFACE.
FERRUM EXTRA CONDENSED.

ITEM 01a (QTY 1) PICTORIAL.

- DOUBLE SIDED PICTORIAL SIGN.
FEATURING:
- STANDARD 900mm GK ILLUMINATED HEADER FINISH RAL 9005 / CROWN FINISHED LECHLER MR3310.
 - 8mm ACRYLIC LETTERS FINISHED NCS N9145 / 5mm ACRYLIC LETTERS FINISHED LECHLER MR 3310.
 - MILD STEEL GIBBET FINISHED RAL 9005.
 - 2mm ALUMINIUM PANEL FINISHED F&B STIFFKEY BLUE.
 - 32mm BULLNOSE TRIM FINISHED F&B STIFFKEY BLUE.
 - SIGNWRITTEN TEXT IN F&B CIARA.
 - 3D BUILT UP PICTORIAL CONTENT.
 - 2no SLIMLINE LED TROUGH LIGHTS.
 - WARM WHITE ILLUMINATION.
 - HOUSE NAME TYPEFACE: FERRUM EXTRA CONDENSED.
 - 5075mm GROUND CLEARANCE.
 - MAX 250 CANDELAS PER SQUARE METRE (cd/m2).


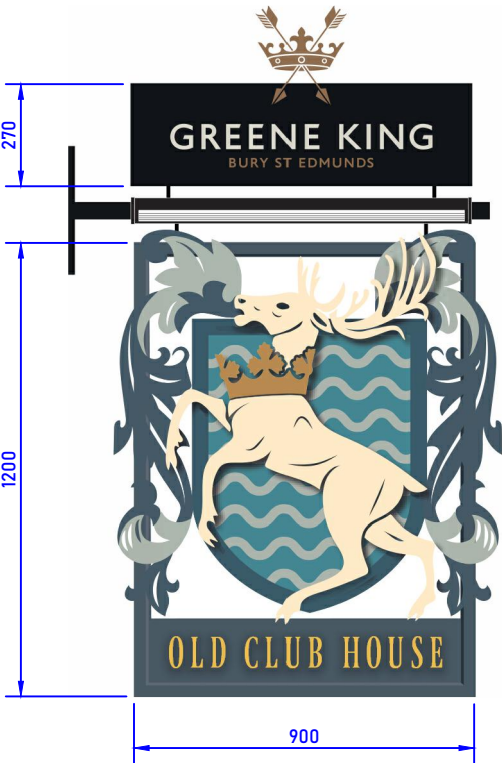


SCALE 1:20.

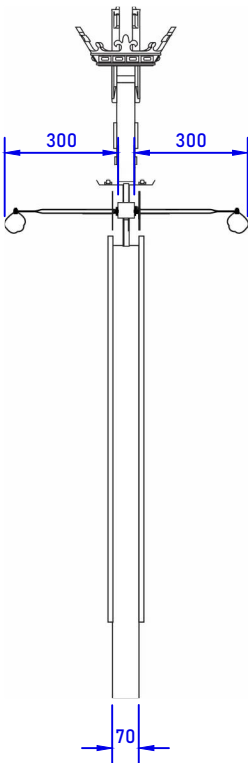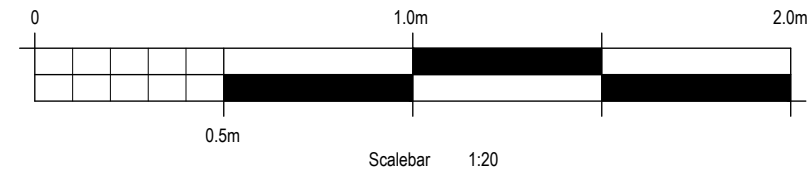



ITEM 02a (QTY 1) LETTERS.

- SET OF INDIVIDUAL LETTERS.
FEATURING:
- 19mm FOAMEX LETTERS FINISHED F&B CIARA.
 - BRASS LOCATORS.
 - PENCIL LED TROUGH LIGHT. WARM WHITE ILLUMINATION.
 - TYPEFACE: FERRUM, EXTRA CONDENSED.
 - 4265mm GROUND CLEARANCE.
 - MAX 250 CANDELAS PER SQUARE METRE (cd/m2).

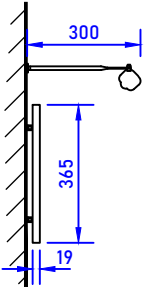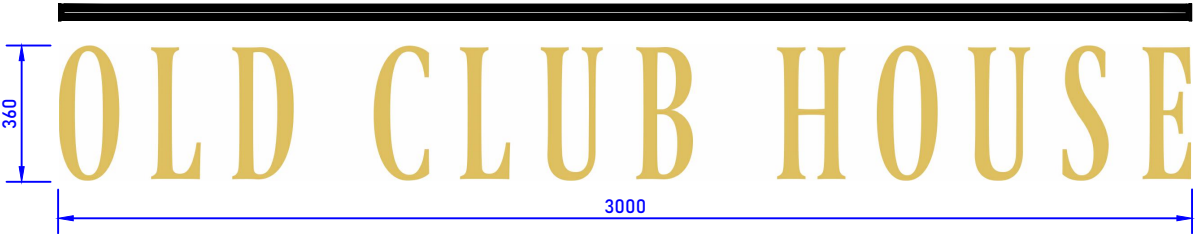



ITEM 02b (QTY 1) LETTERS.

- SET OF INDIVIDUAL LETTERS.
FEATURING:
- 19mm FOAMEX LETTERS FINISHED F&B CIARA.
 - BRASS LOCATORS.
 - PENCIL LED TROUGH LIGHT. WARM WHITE ILLUMINATION.
 - TYPEFACE: FERRUM, EXTRA CONDENSED.
 - 3900mm GROUND CLEARANCE.
 - MAX 250 CANDELAS PER SQUARE METRE (cd/m2).

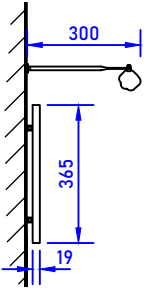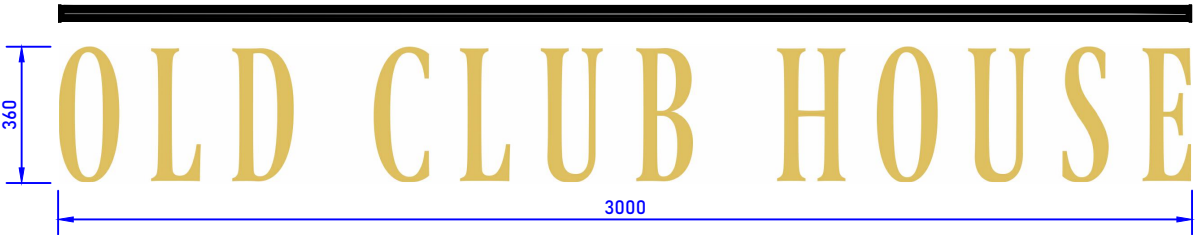

ITEM 03 (QTY 1) LETTERS.

- SET OF INDIVIDUAL LETTERS.
FEATURING:
- 19mm FOAMEX LETTERS FINISHED F&B CIARA.
 - BRASS LOCATORS.
 - PENCIL LED TROUGH LIGHT. WARM WHITE ILLUMINATION.
 - TYPEFACE: FERRUM, EXTRA CONDENSED.
 - 4250mm GROUND CLEARANCE.
 - MAX 250 CANDELAS PER SQUARE METRE (cd/m2).

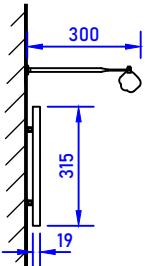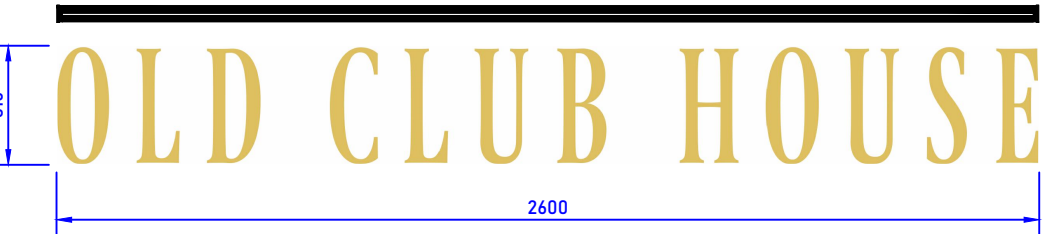

SCALE 1:20.

Copyright.
This drawing and design and all the information contained therein is the sole copyright of SODA Ltd, and reproduction in any form is forbidden unless permission is obtained in writing.



Revision:

Scale:	shown @ A3	Date:	June 24	Drawn by:	RGC
Job title:	The Old Clubhouse 1 Water Street, Buxton SK17 6XN	Drawing title:	Proposed Signage Details 1 of 2	Drawing Number:	1295-S-07
				Client:	Greene King

The Studio, Sovereign House,
Wakefield, WF2 8EF.
01924 372654 studio@sodagroup.co.uk

