

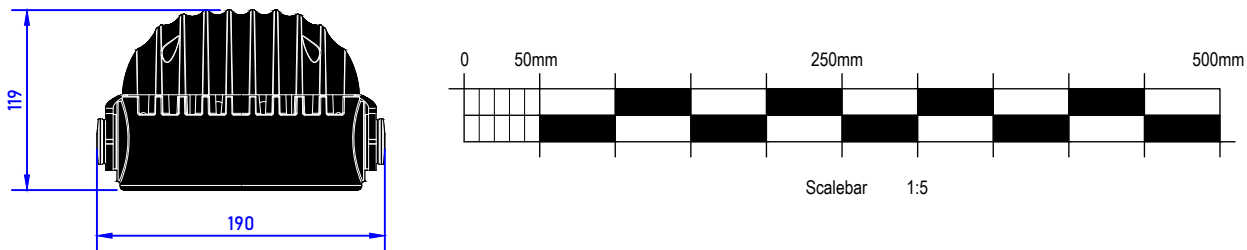


- ITEM 06 (QTY 15) **FLOODS.**
ANOLIS CALUMMA S MC 30W MULTI-CHIP LED.
FEATURING:
- 3no HIGH EFFICIENCY LED.
 - WARM WHITE ILLUMINATION.
 - ALUMINIUM HOUSING FINISHED RAL 9005.
 - 7360mm (MINIMUM) GROUND CLEARANCE.
 - MAX 250 CANDELAS PER SQUARE METRE (cd/m2).

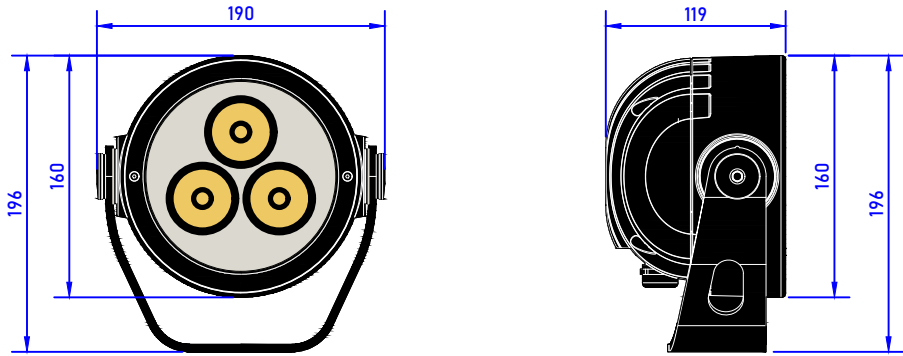


SCALE 1:5.

- ITEM 09 (QTY 1) **LANTERN.**
BRASS WARWICK 'C' LANTERN.
FEATURING:
- BESPOKE MANUFACTURED STEEL BRACKET.
 - HOUSE NAME IN BLACK TO 3no SIDES.
 - WARM WHITE ILLUMINATION.
 - BRACKET & LANTERN HOUSING FINISHED RAL 9005.
 - HOUSE NAME TYPEFACE: FERRUM EXTRA CONDENSED.
 - 3460mm GROUND CLEARANCE.
 - MAX 250 CANDELAS PER SQUARE METRE (cd/m2).

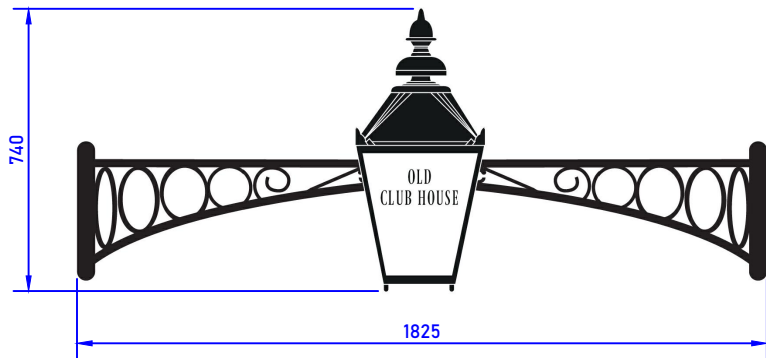


SCALE 1:20.

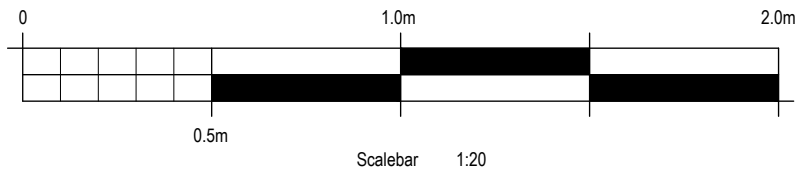

- ITEMS 11A & 11B (QTY 2) **COREX.**
FENCE MOUNTED CORREX.
FEATURING:
- COREX HOLDER FINISHED F&B STIFFKEY BLUE.
 - 2mm ALUMINIUM PANEL FINISHED F&B STIFFKEY BLUE.
 - 1200 x 800mm INTERCHANGEABLE COREX SLOTS.
 - 50mm ALUMINIUM TRIM FINISHED F&B STIFFKEY BLUE.
 - PERMANENT BACKGROUND MESSAGE.
 - SIGNWRITTEN TEXT IN F&B TALLOW.
 - SIGNWRITTEN HOUSE NAME TEXT IN F&B CIARA.
 - TYPEFACE: FERRUM EXTRA CONDENSED.
 - 885mm GROUND CLEARANCE.



SCALE 1:20.

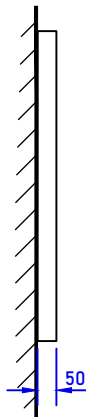


- ITEM 07 (QTY 1) **AMENITY.**
SINGLE SIDED AMENITY SIGN.
FEATURING:
- 2mm ALUMINIUM PANEL FINISHED F&B STIFFKEY BLUE.
 - 32mm BULLNOSE TRIM FINISHED RAL 9005.
 - SIGNWRITTEN TEXT IN F&B TALLOW.
 - TYPEFACE: BERTHOLD AKZIDENZ GROTESK BE, CONDENSED.
 - 1200mm GROUND CLEARANCE.




SCALE 1:20.

- ITEM 08 (QTY 1) **AMENITY.**
SINGLE SIDED AMENITY SIGN.
FEATURING:
- 2mm ALUMINIUM PANEL FINISHED F&B STIFFKEY BLUE.
 - 32mm BULLNOSE TRIM FINISHED RAL 9005.
 - SIGNWRITTEN TEXT IN F&B TALLOW.
 - TYPEFACE: BERTHOLD AKZIDENZ GROTESK BE, CONDENSED.
 - 2100mm GROUND CLEARANCE.

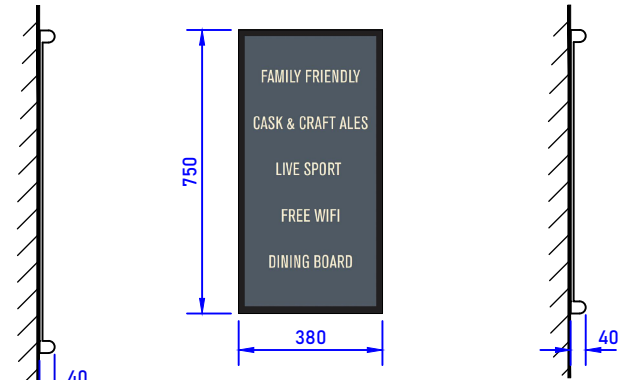


SCALE 1:20.


- ITEM 13 (QTY 1) **DIRECTIONAL.**
SINGLE SIDED DIRECTIONAL SIGN.
FEATURING:
- 2mm ALUMINIUM PANEL FINISHED F&B STIFFKEY BLUE.
 - 32mm BULLNOSE TRIM FINISHED RAL 9005.
 - SIGNWRITTEN TEXT IN F&B TALLOW.
 - TYPEFACE: BERTHOLD AKZIDENZ GROTESK BE, CONDENSED.
 - 2320mm GROUND CLEARANCE.

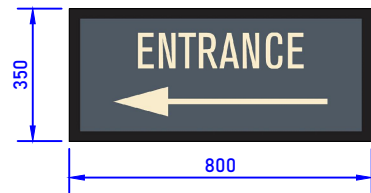


SCALE 1:20.

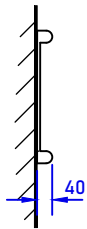

SIGNAGE COLOURS.

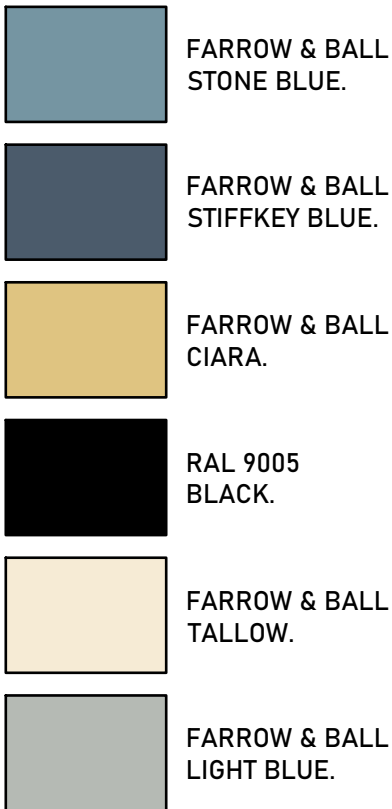

BUILDING COLOURS.

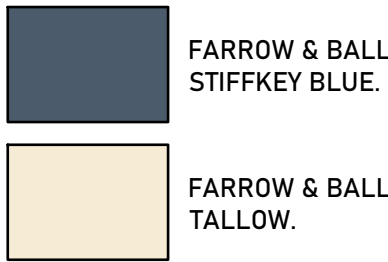

BRAND TYPEFACE.
FERRUM EXTRA CONDENSED.

Copyright.
This drawing and design and all the information contained therein is the sole copyright of SODA Ltd, and reproduction in any form is forbidden unless permission is obtained in writing.



Revision:

Scale: shown @ A3	Date: June 24	Drawn by: RGC
Job title: The Old Clubhouse 1 Water Street, Buxton SK17 6XN	Drawing title: Proposed Signage Details 2 of 2	Client: Greene King
	Drawing Number: 1295-S-08	

The Studio, Sovereign House, Wakefield, WF2 8EF.
01924 372654 studio@sodagroup.co.uk

