


PROJECT COVER			
DATE	REVISION	REVISION	REVISION
20/06/25	20/06/25	20/06/25	20/06/25

© Bowker Sadler Partnership Limited
This drawing is the subject of copyright which vests in Bowker Sadler Partnership Limited. It is an infringement of copyright to reproduce this drawing, by whatever means, including electronic, without the express written consent of Bowker Sadler Partnership Limited which reserves all its rights.
Bowker Sadler Partnership Limited asserts its rights to be identified as the author of this design

Report Errors and Omissions to the Architect.
Check all dimensions on site
Drawing to be read in conjunction with the Health and Safety Plan and all relevant Risk Assessments

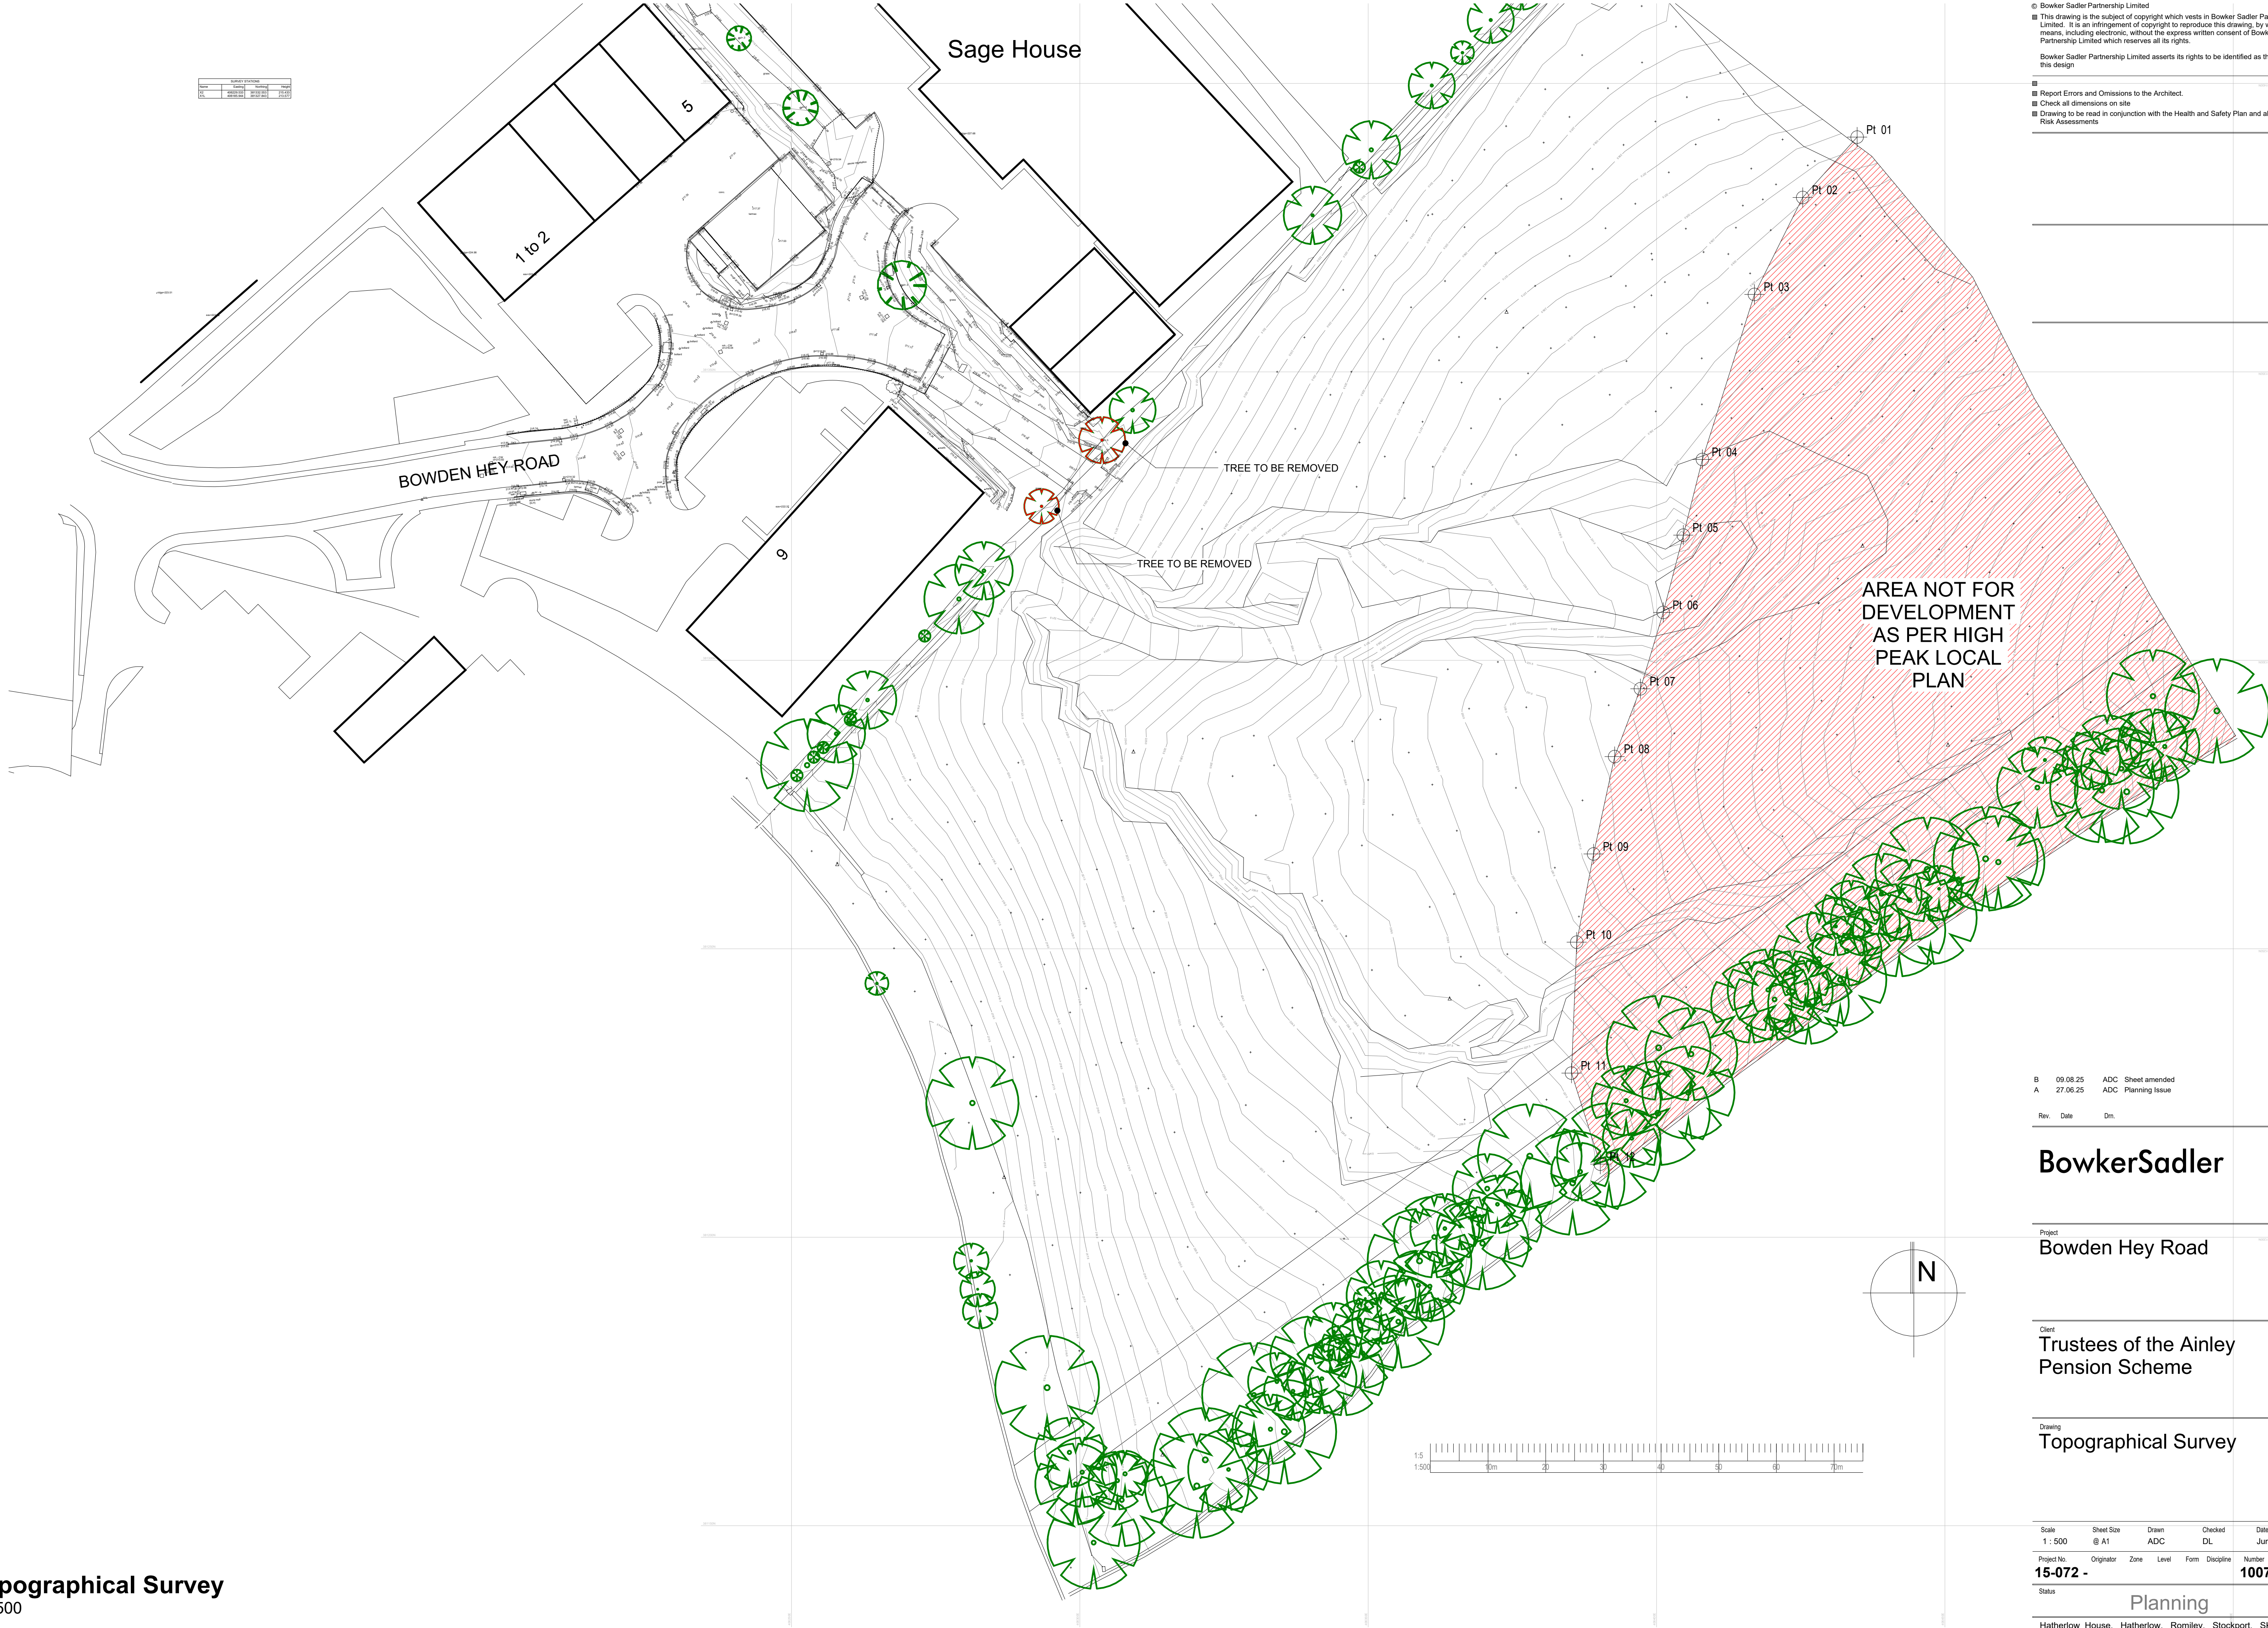

B	09.08.25	ADC	Sheet amended	DL
A	27.06.25	ADC	Planning Issue	DL
Rev.	Date	Dim.	Chkd.	

BowkerSadler

Project
Bowden Hey Road

Client
Trustees of the Ainley Pension Scheme

Drawing
Topographical Survey

Scale	Sheet Size	Drawn	Checked	Date
1 : 500	@ A1	ADC	DL	June 24
Project No.	Originator	Zone	Level	Form
15-072 -				Discipline
Status	Number	Revision		
	1007	B		

Planning

Hatherlow House, Hatherlow, Romiley, Stockport, SK6 3DY
0161 406 7333 office@bowker-sadler.co.uk www.bowker-sadler.co.uk

Topographical Survey
1 : 500