



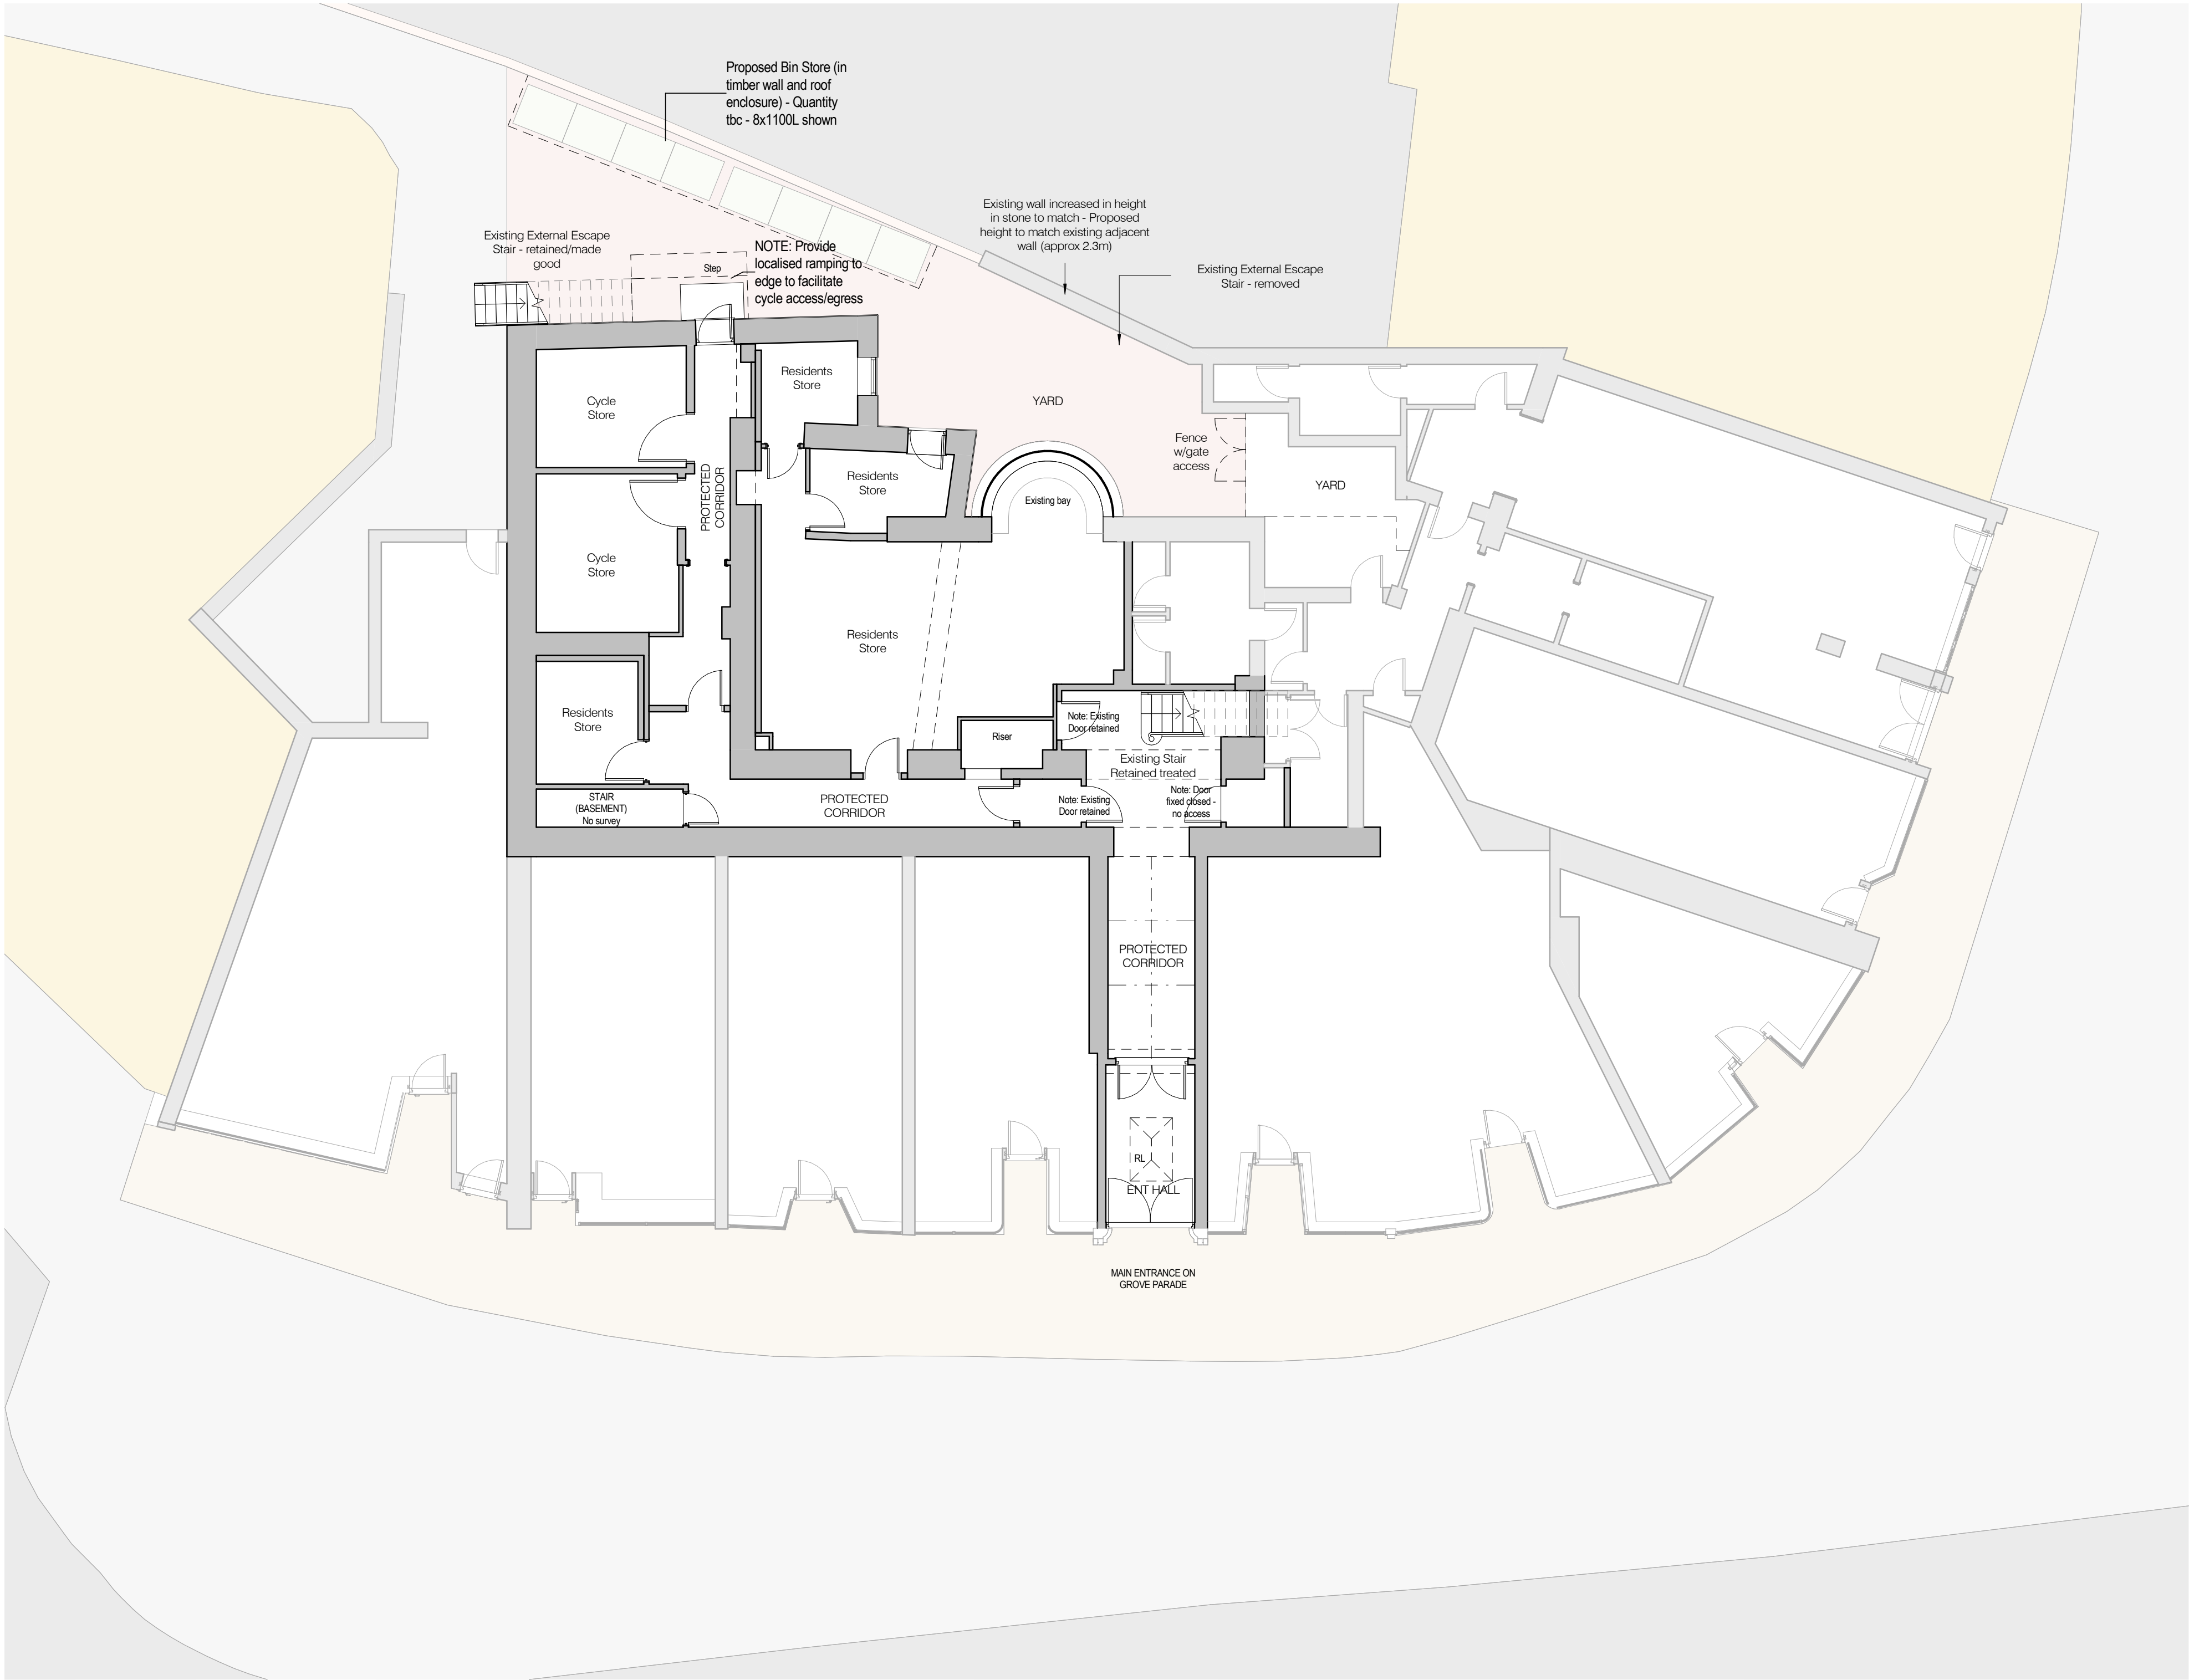

Ground Floor GA - Proposed

Scale: 1 : 100

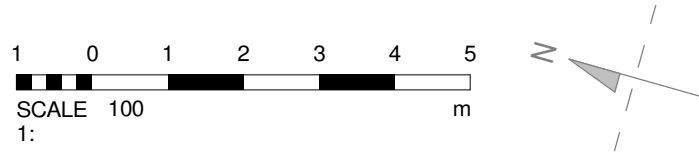

Notes

All dimensions are to be checked on site prior to construction, manufacture of any components and ordering of materials and equipment.

Any discrepancies are to be reported to the architect for clarification.

All materials and workmanship to be in accordance with the current British Standards and codes of practice.

Area Schedule GIA		
Name	Number	Area
Unit 1 GIA	1	64.9 m ²
Unit 2 GIA	2	85.5 m ²
Unit 3 GIA	3	39.3 m ²
Unit 4 GIA	4	61.0 m ²
Unit 5 GIA	5	61.3 m ²
Unit 6 GIA	6	62.6 m ²
Unit 7 GIA	7	64.9 m ²
Unit 8 GIA	8	85.5 m ²
Unit 9 GIA	9	39.1 m ²
Unit 10 GIA	10	61.8 m ²
Unit 11 GIA	11	56.8 m ²
Unit 12 GIA	12	71.5 m ²
Unit 13 GIA	13	56.0 m ²
Unit 14 GIA	14	80.0 m ²
Unit 15 GIA	15	63.0 m ²
Unit 16 GIA	16	63.4 m ²
Unit 17 GIA	17	37.0 m ²

J	17.02.24	SHD	Updated for planning
I	09.05.23	SHD	Store areas renamed in line with feedback from planning
H	07.05.23	SHD	Revised in line with feedback from planning
G	04.05.23	SHD	Revised in line with feedback from planning
F	25.04.23	SHD	Revised to show adjusted apartment numbers
E	14.03.23	SHD	Revised Planning Issue
D	09.03.23	SHD	Updated to remove Apartments 1 & 2
C	09.08.22	SHD	Planning Issue
B	19.07.22	SHD	Updated Issue
A	14.01.22	SHD	Preliminary Issue

Rev	Date	Drawn By	Comments
-----	------	----------	----------

Client

Owner

Project

Grove Hotel, Buxton

Drawing

Proposed Ground Floor GA

Revision	Purpose
J	Planning

Drawing Number

P001

Job No.	Scale	Date
SHD/BX-GH-01	1 : 100 @ A1	August 2022

Suitability	Suitability
-	-

Drawn By			
SHD			

