


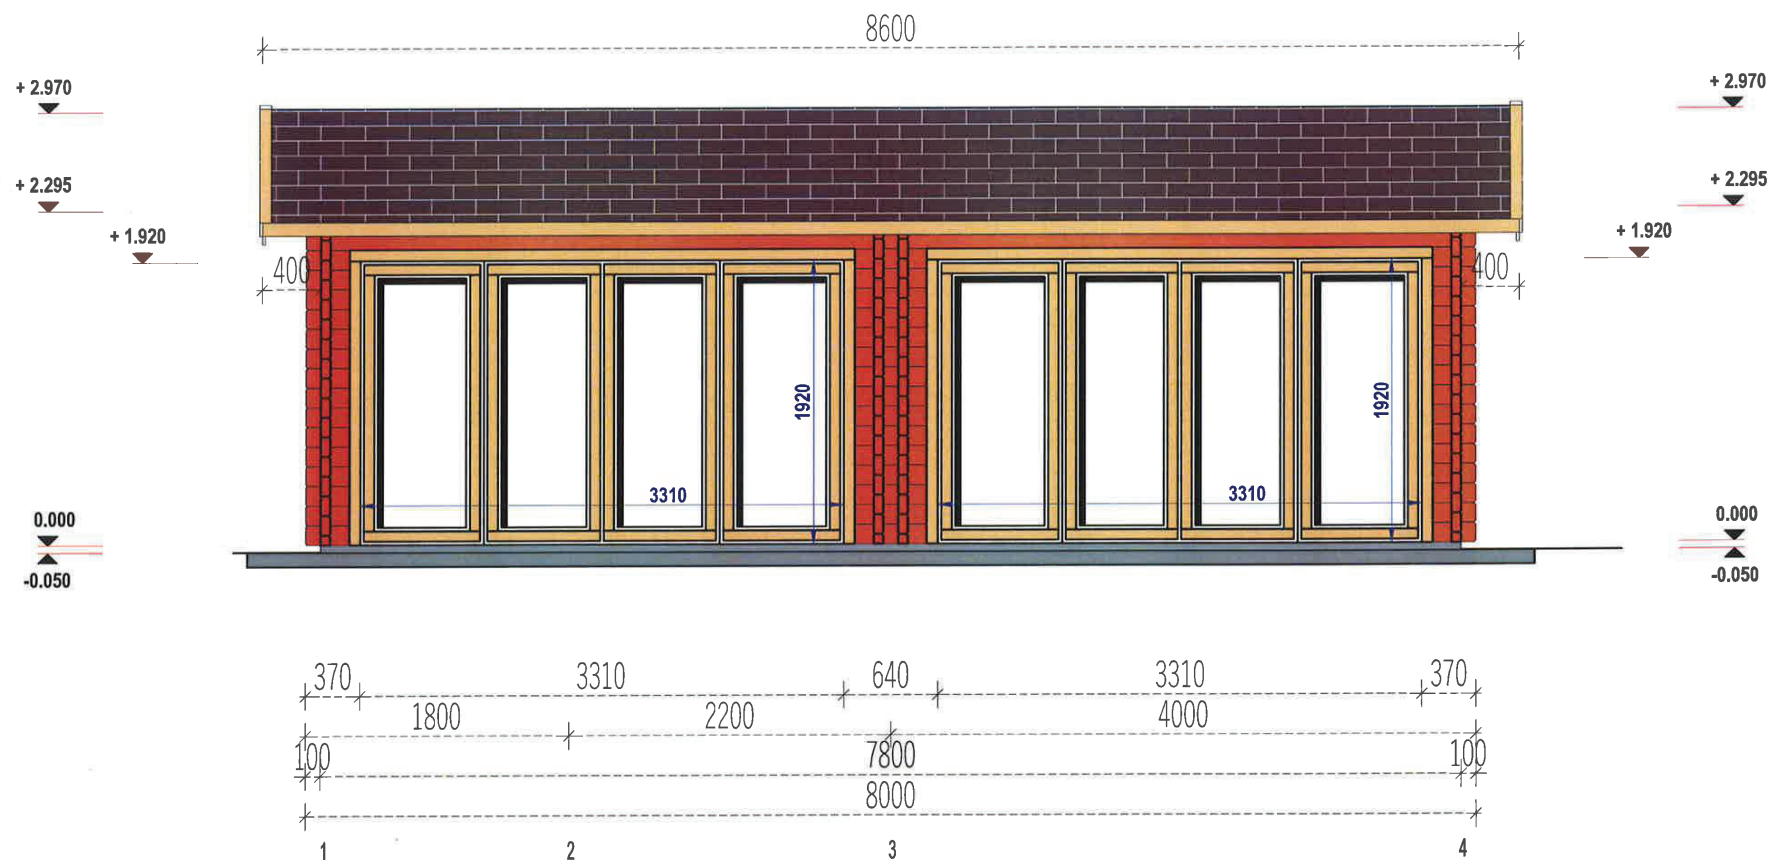

	Project Nr.			Interior area	42.85 m²	Wall thickness	66	-	Paper size / scale	A4 / 1:50		
	-			Built - up area	45.00 m²	Built height	min	2295	1 cm - 0.50 meter 01.00 m2.00 m3.00 m 2 cm4 cm6 cm			
	-			Name	Date		Roof angle	13.30 °			max	2970
				Roof area	58.50 m²		▲	742				
				Description	FACADE 1-4							

All rights reserved. Any unauthorized changes to the drawing are strictly prohibited.