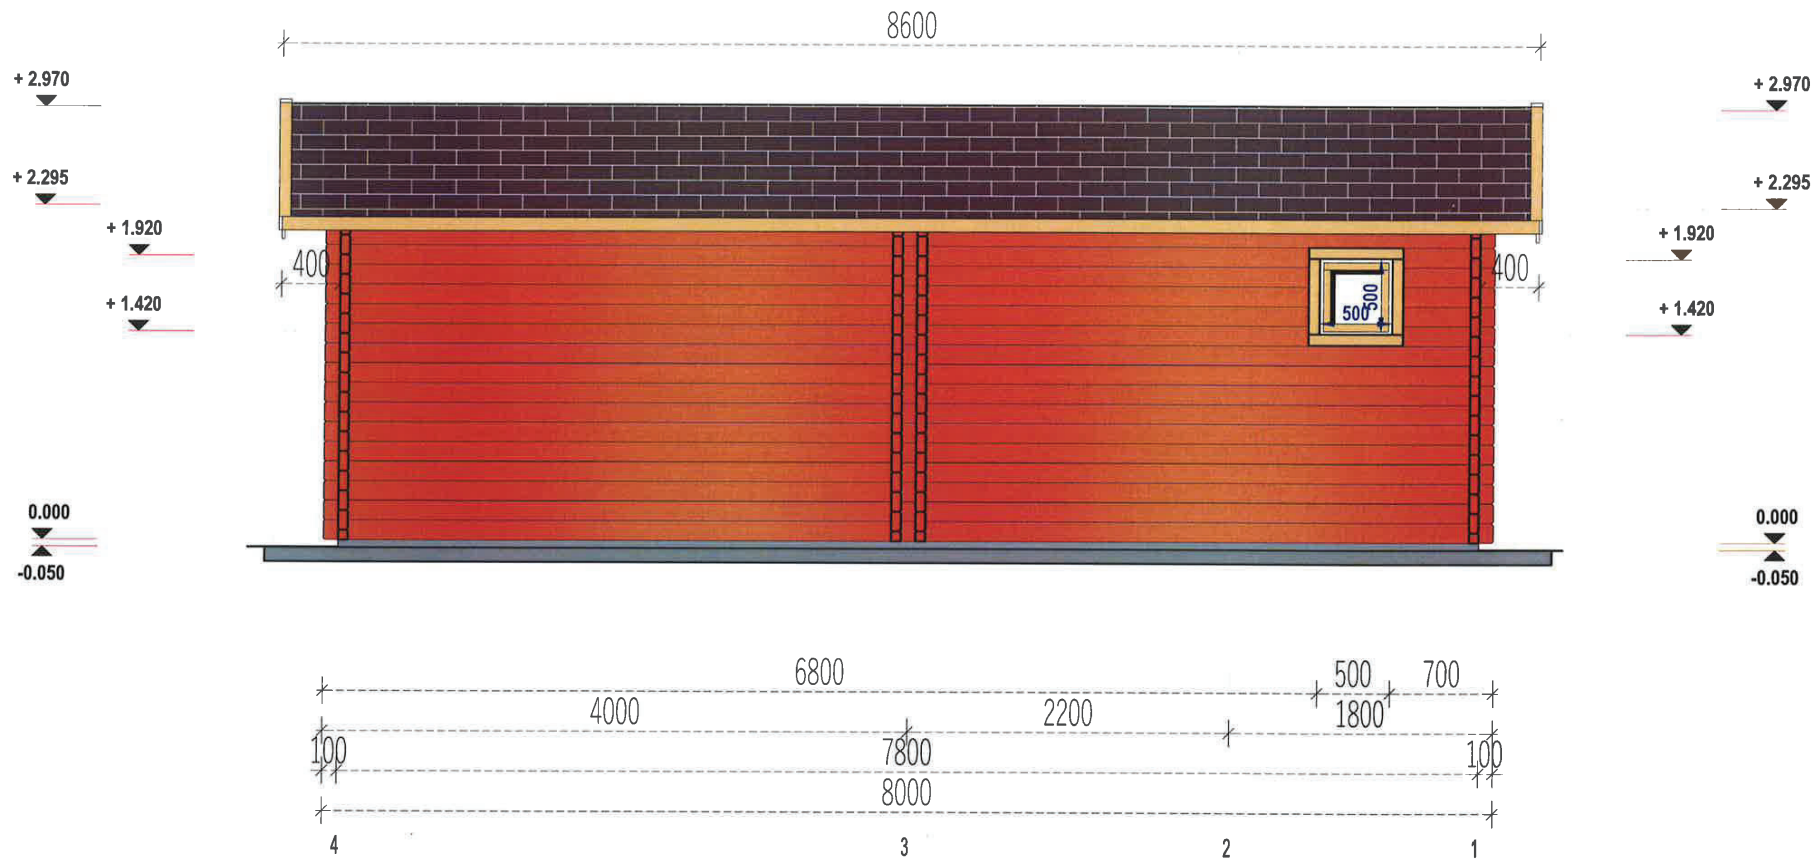


	Project Nr.			Interior area	42.85 m²	Wall thickness		66	-	Paper size / scale A4 / 1:50
	-			Built - up area	45.00 m²	Built height	min	2295		1 cm - 0.50 meter
	-	Name	Date	Roof angle	13.30 °		max	2970		0 1.00 m 2.00 m 3.00 m
				Roof area	58.50 m²		▲	742		2 cm 4 cm 6 cm
				Description		FACADE 4-1				

All rights reserved. Any unauthorized changes to the drawing are strictly prohibited.