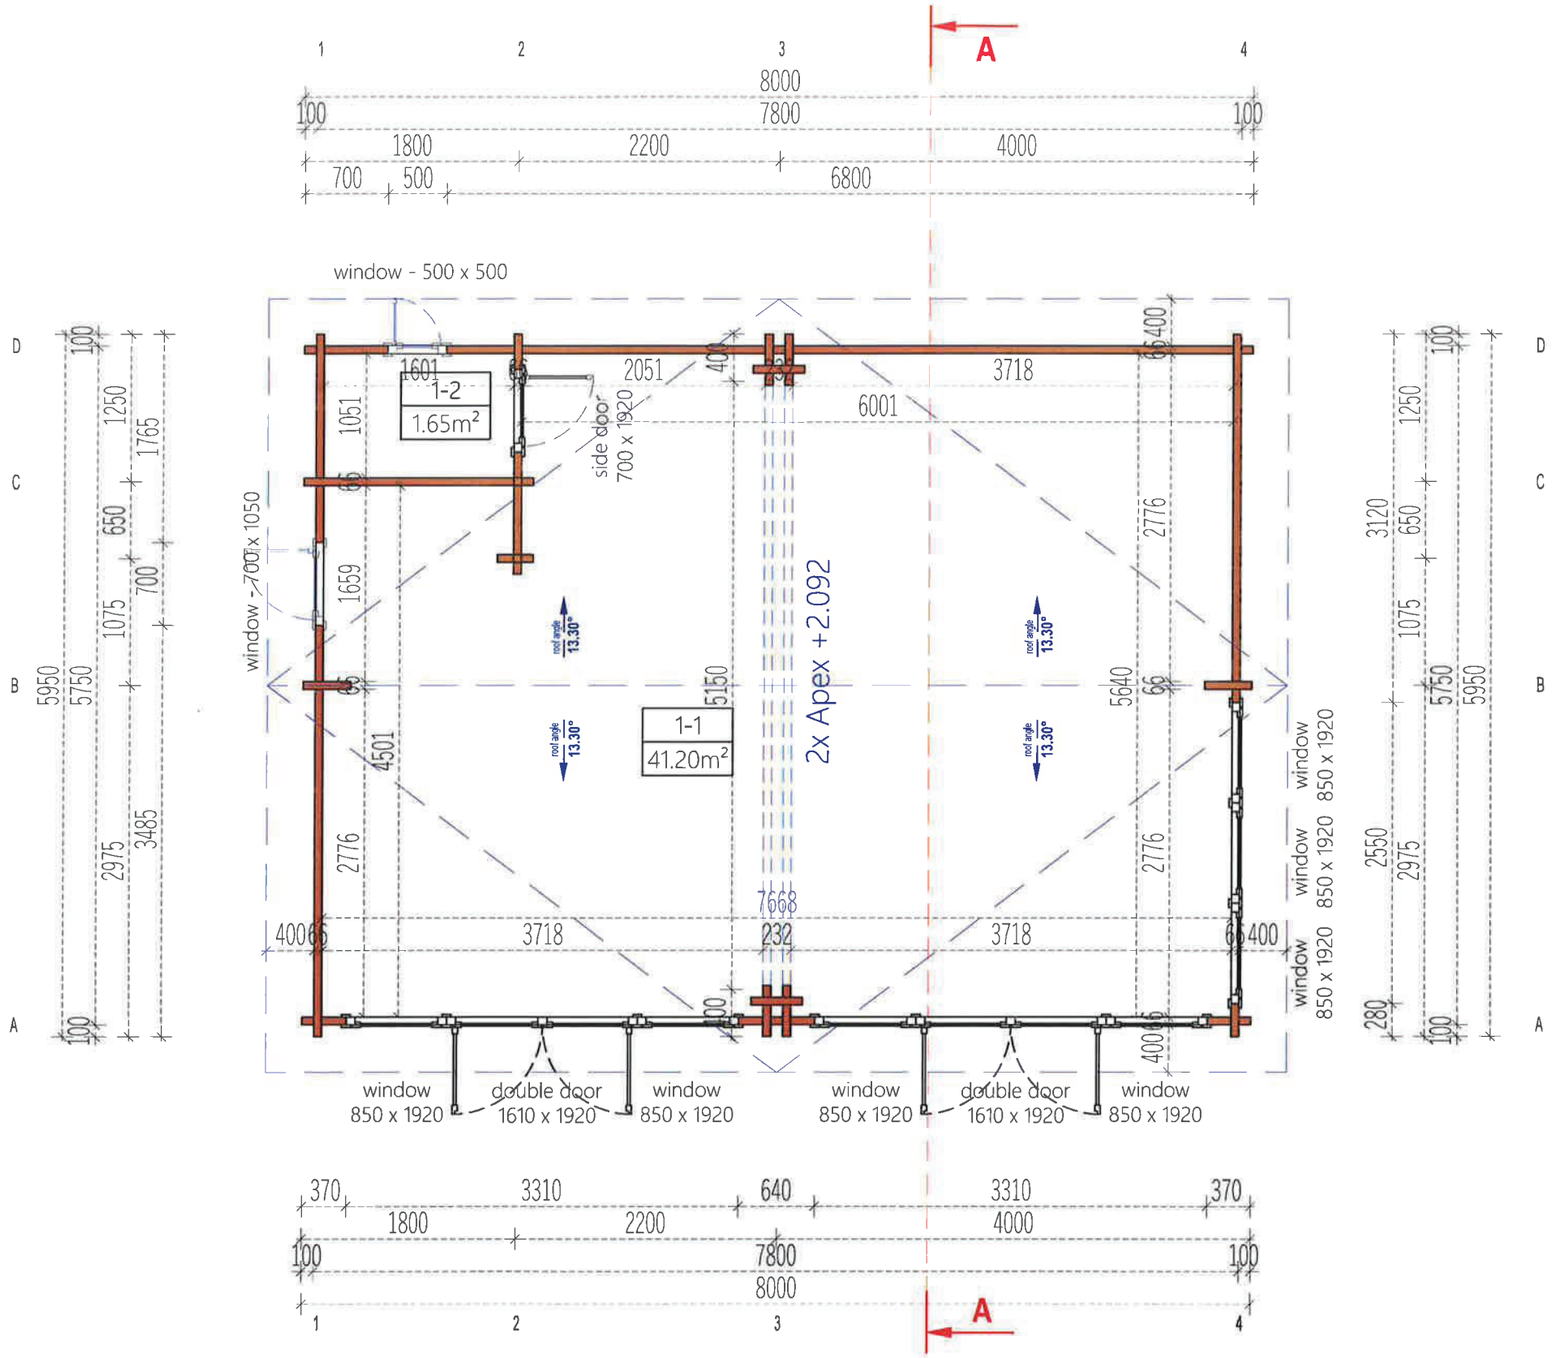


	Project Nr.			Interior area	42.85 m²	Wall thickness		66	- Paper size / scale A3 / 1:50
	-			Built - up area	45.00 m²	Built height	min	2295	1 cm - 0.50 meter
	-	Name	Date	Roof angle	13.30 °		max	2970	0 1.00 m 2.00 m 3.00 m 4.00 m
				Roof area	58.50 m²		▲	742	2 cm 4 cm 6 cm 8 cm
				Description		PLAN			

All rights reserved. Any unauthorized changes to the drawing are strictly prohibited.