


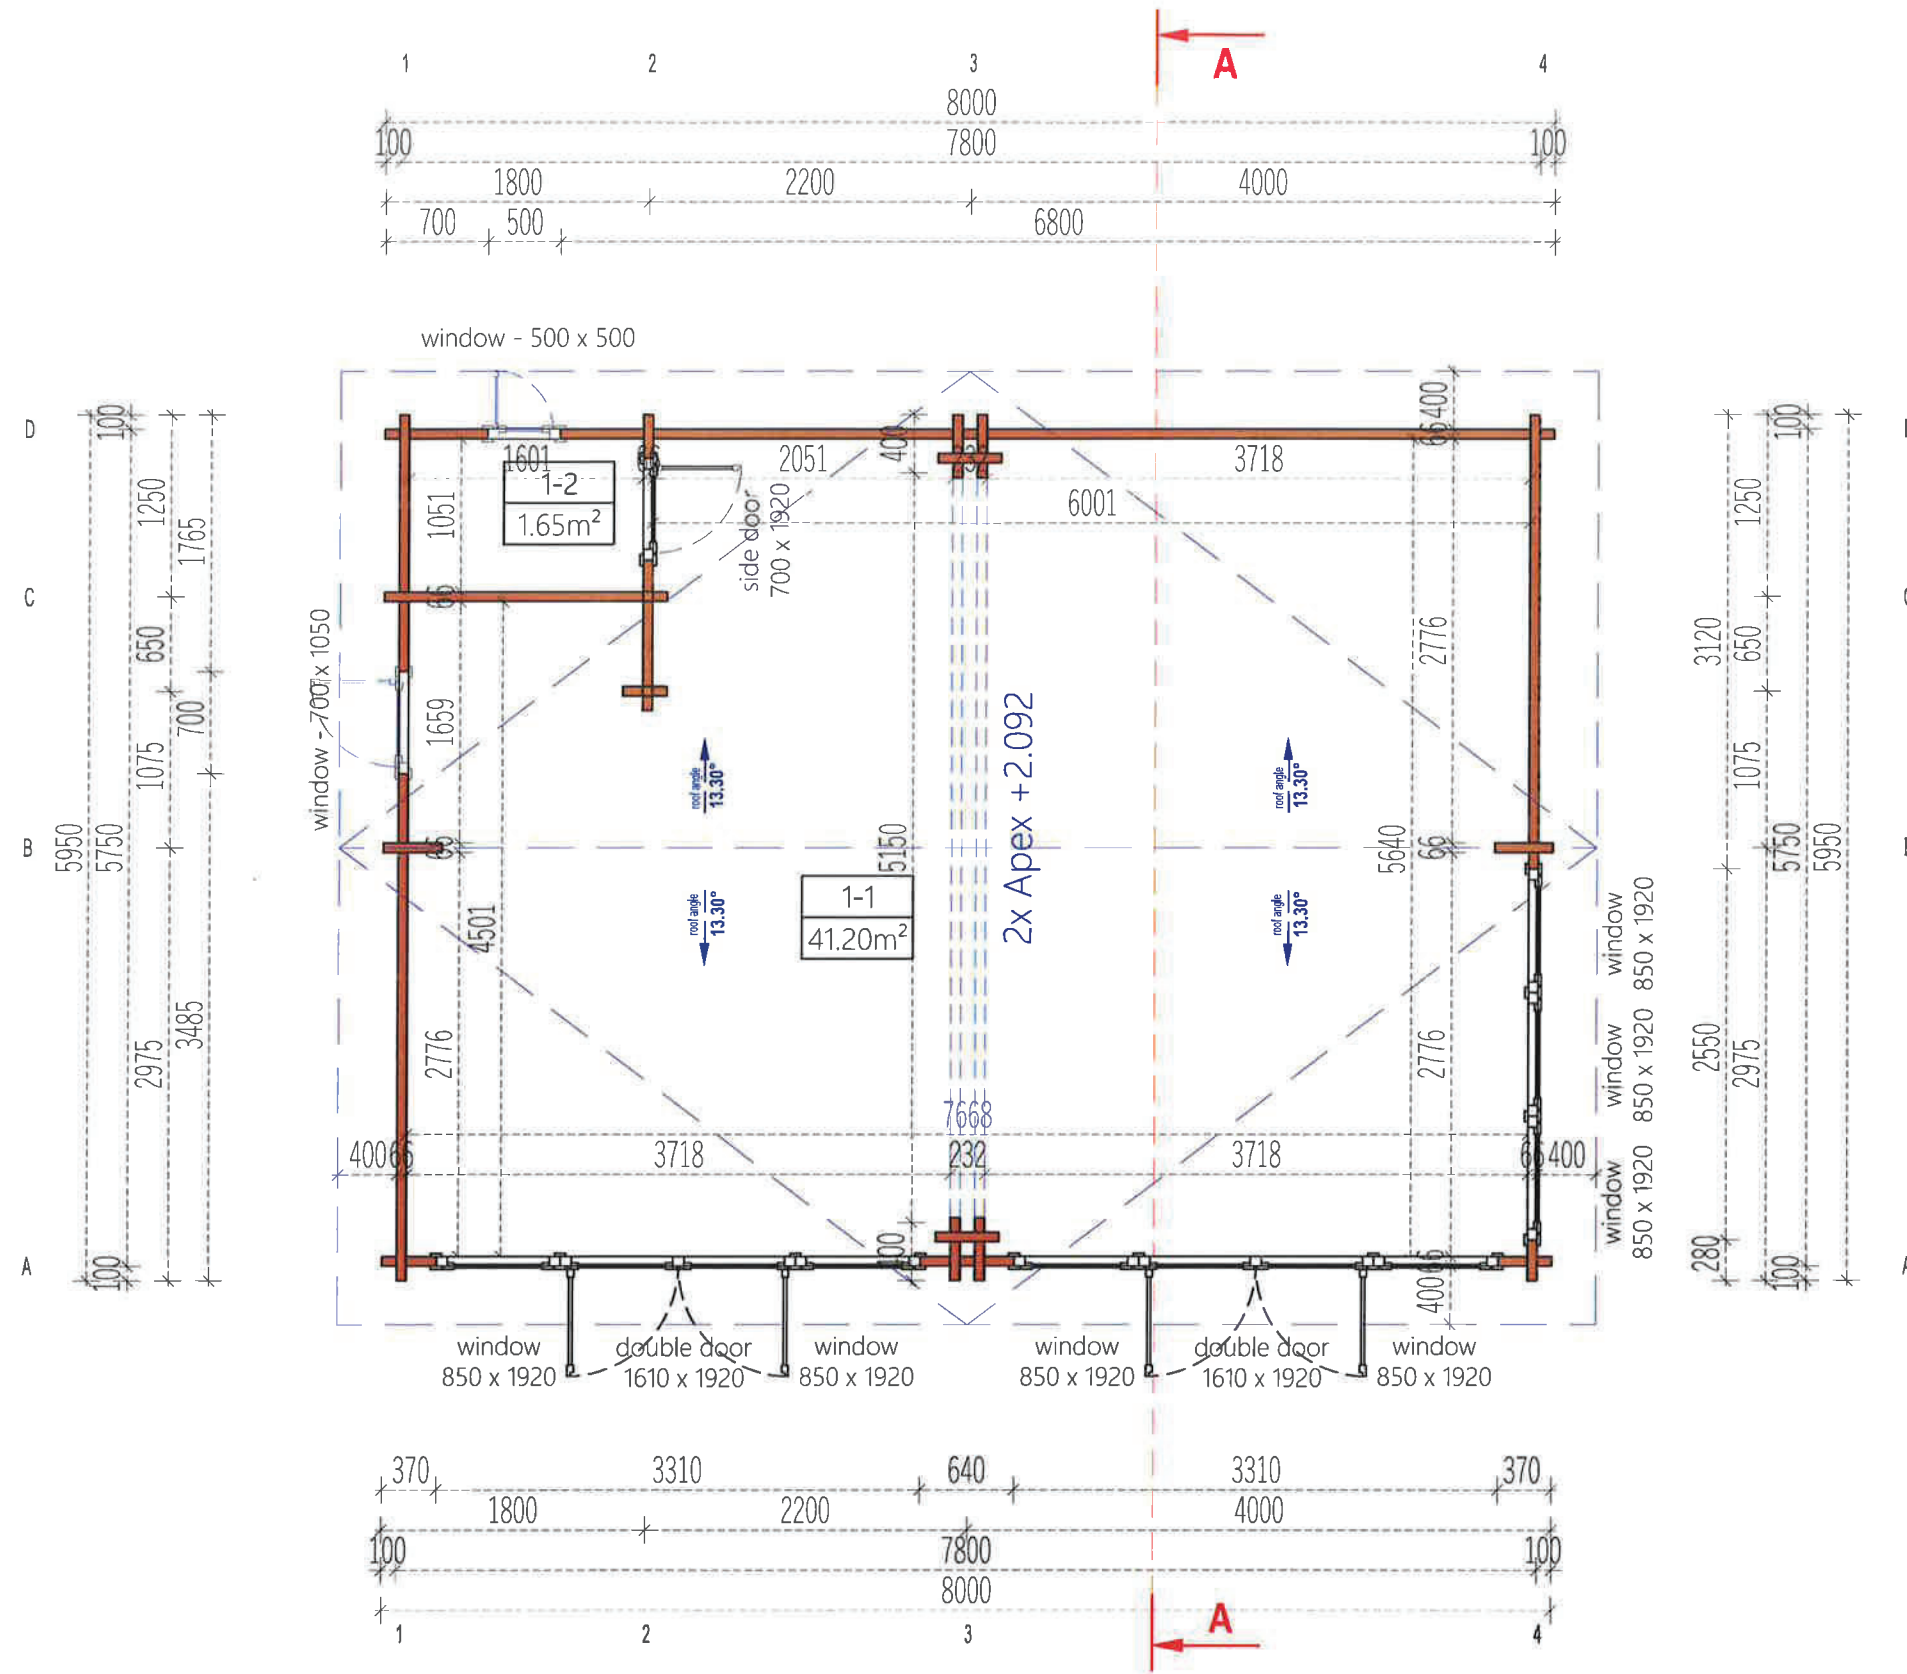

Project Nr.		Interior area	42.85 m ²	Wall thickness	66	Paper size / scale	A3 / 1:50
-		Built - up area	45.00 m ²	Built height	min	1 cm - 0.50 meter 0 1.00 m 2.00 m 3.00 m 4.00 m 2 cm 4 cm 6 cm 8 cm	
-	Name	Roof angle	13.30 °		max		
	Date	Roof area	58.50 m ²		▲		
		Description		PLAN			

All rights reserved. Any unauthorized changes to the drawing are strictly prohibited.