


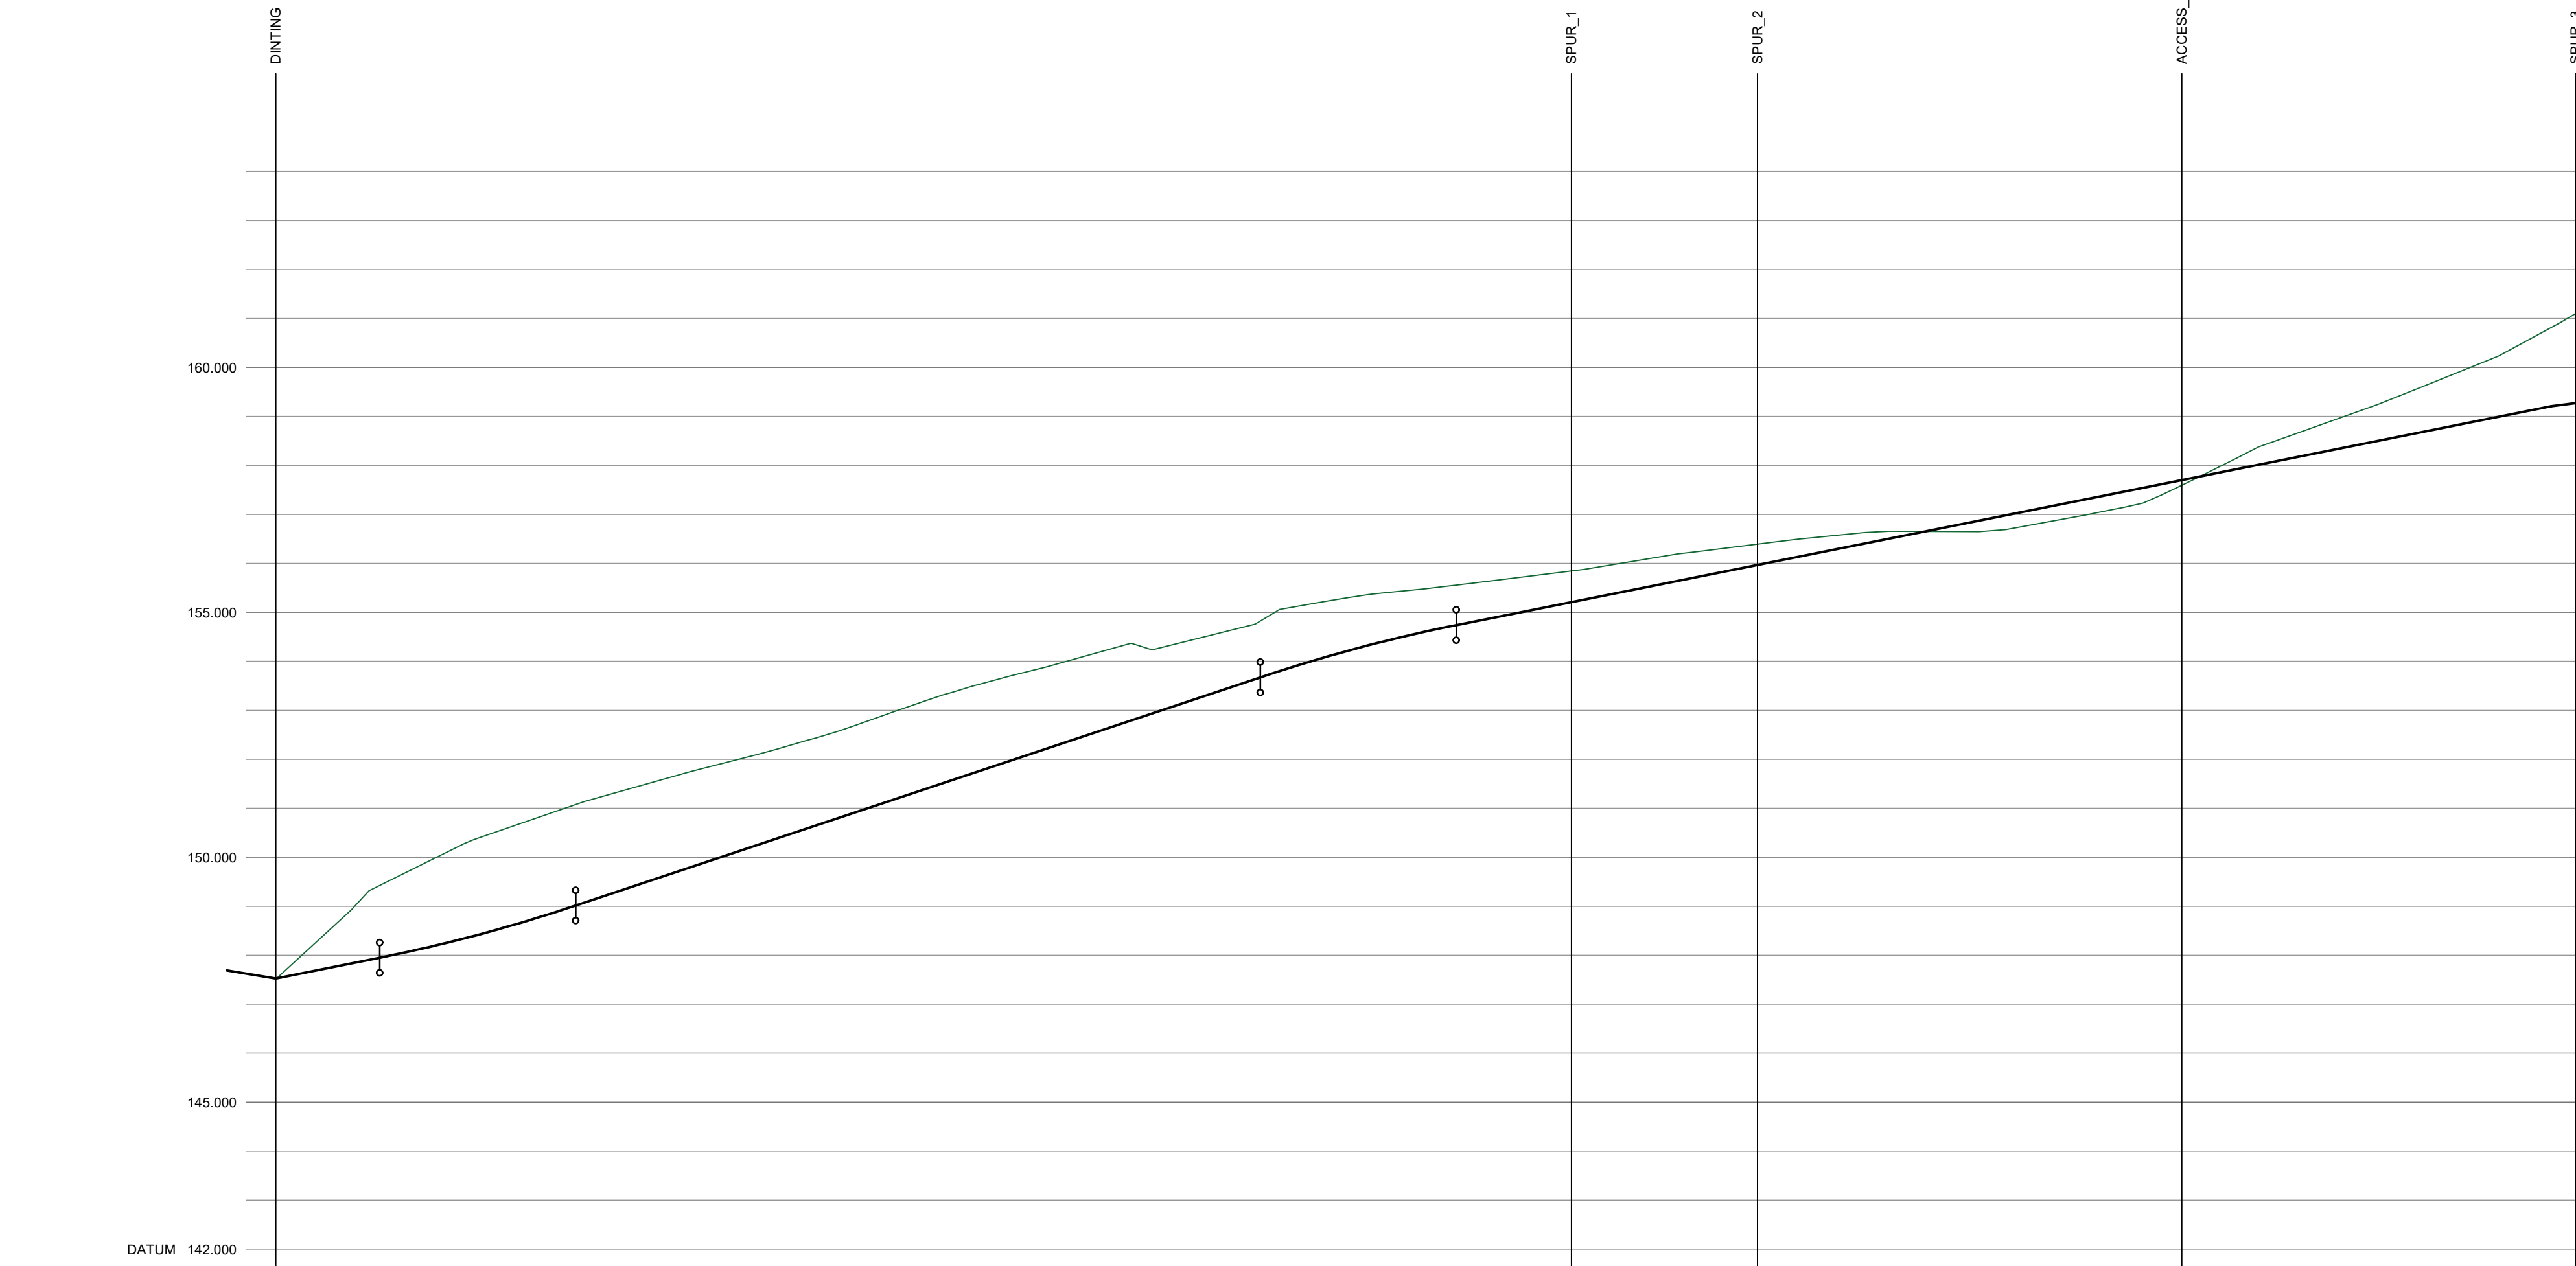

MAIN			
CHAINAGE		0.000	
EXISTING GROUND LEVEL		147.514	
ALIGNMENT LEVEL		147.525	
VERTICAL ALIGNMENT		G= 4.000% 1: 25.0	
HORIZONTAL ALIGNMENT			