



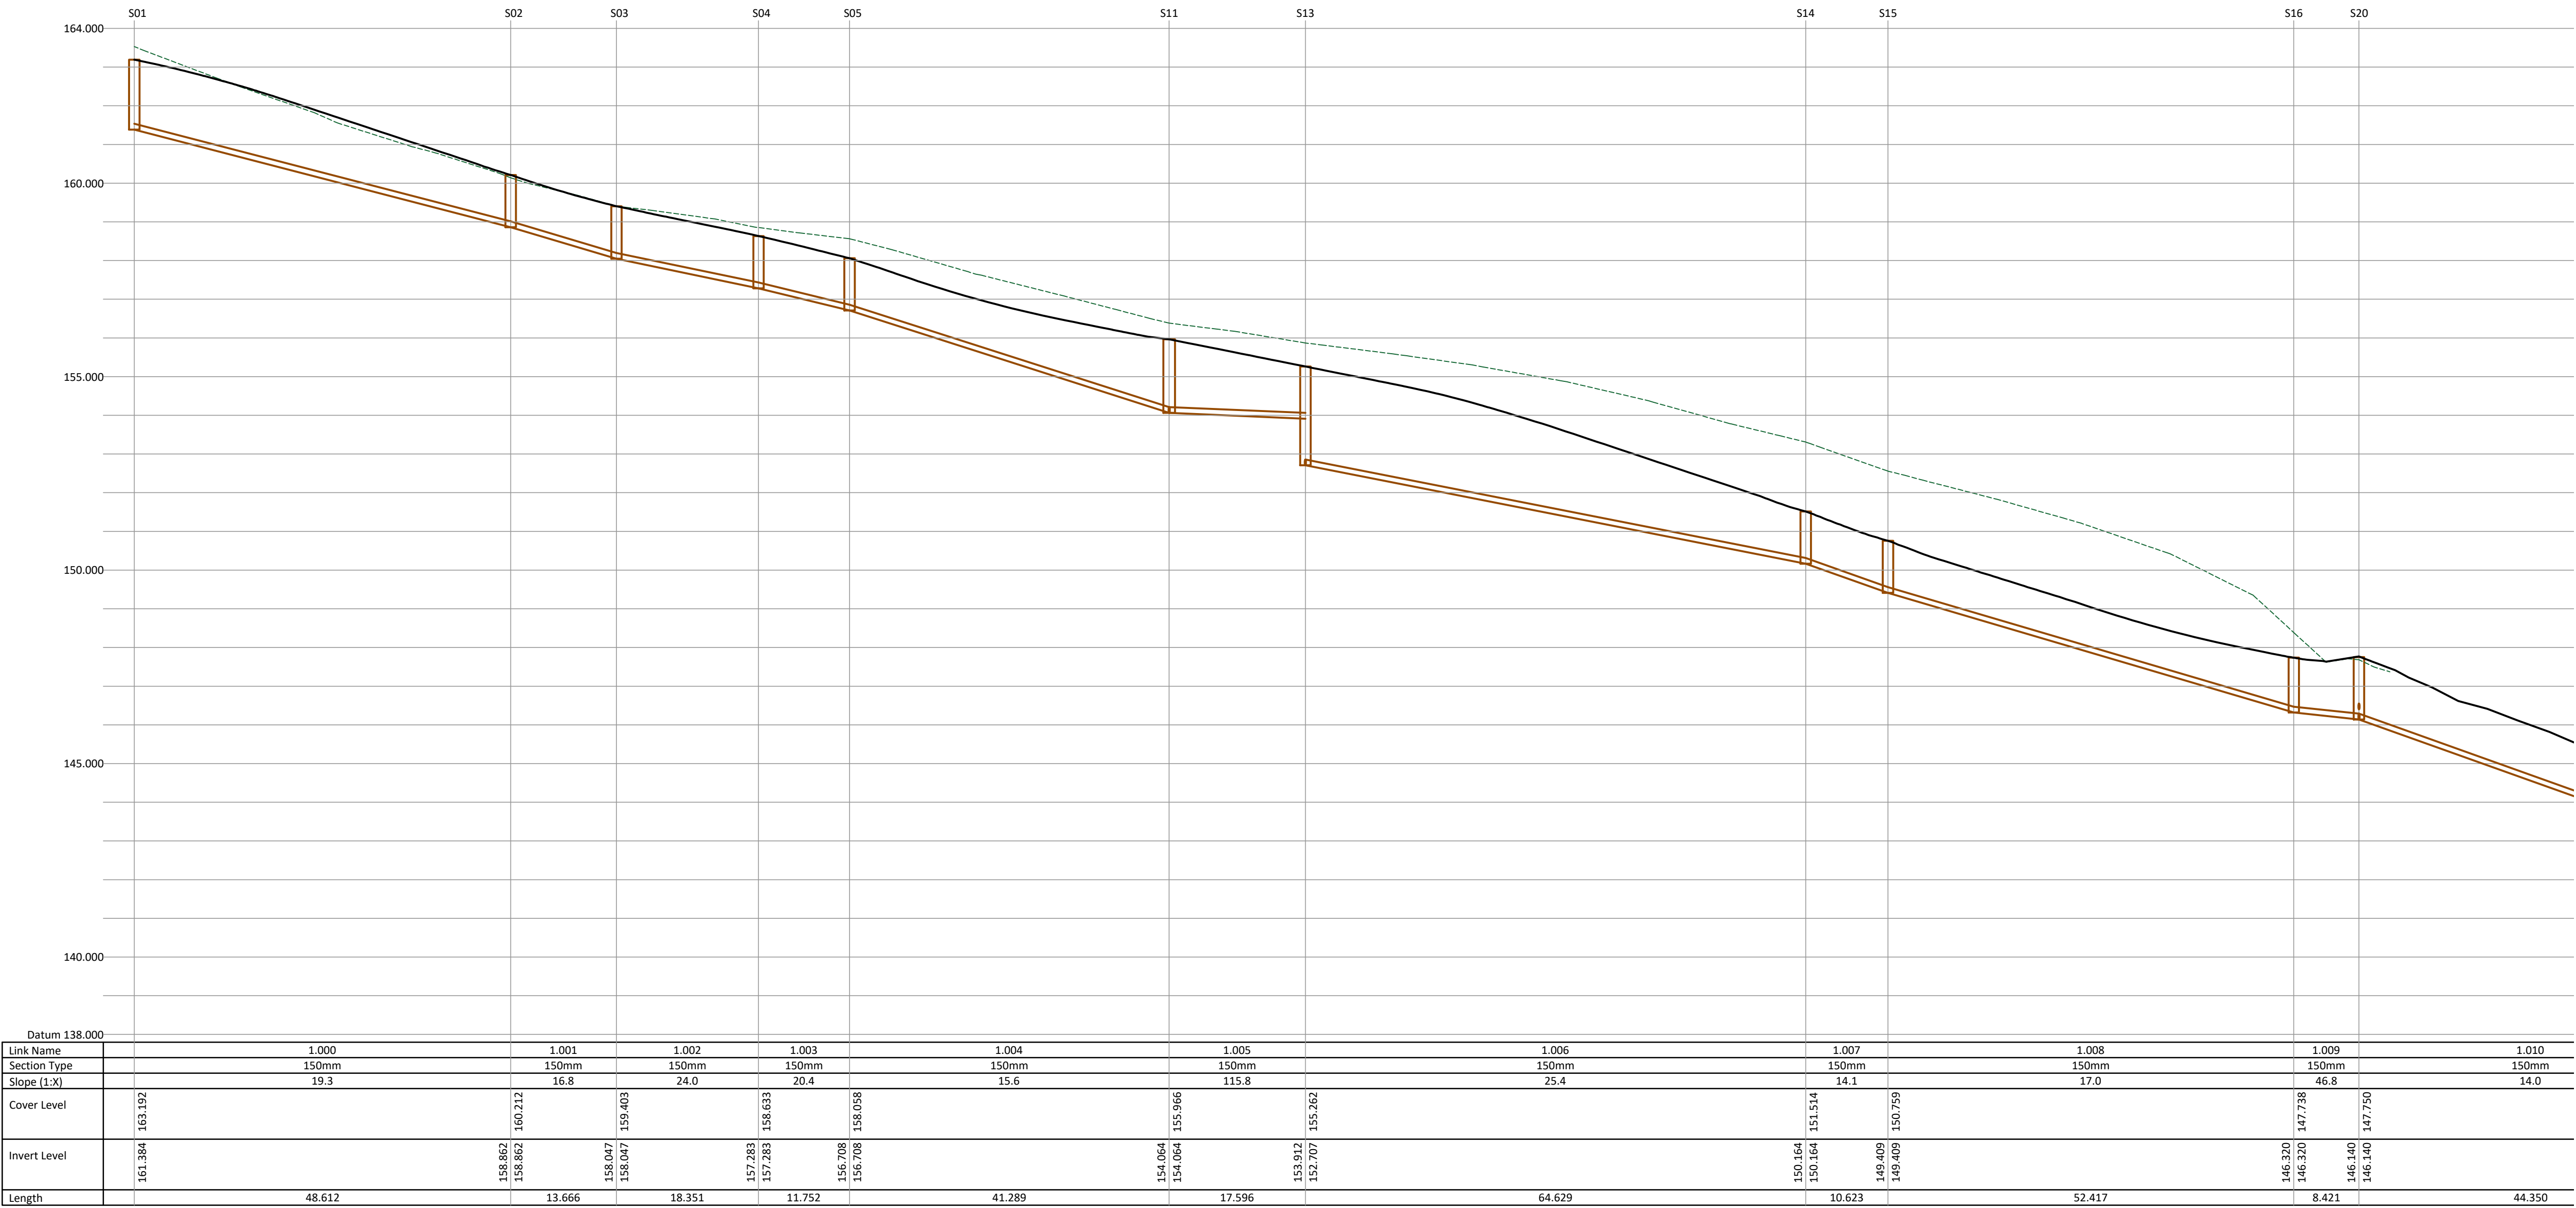

Foul Water Drainage Longitudinal Section - Run 01

Horizontal Scale 1:500
Vertical Scale 1:100

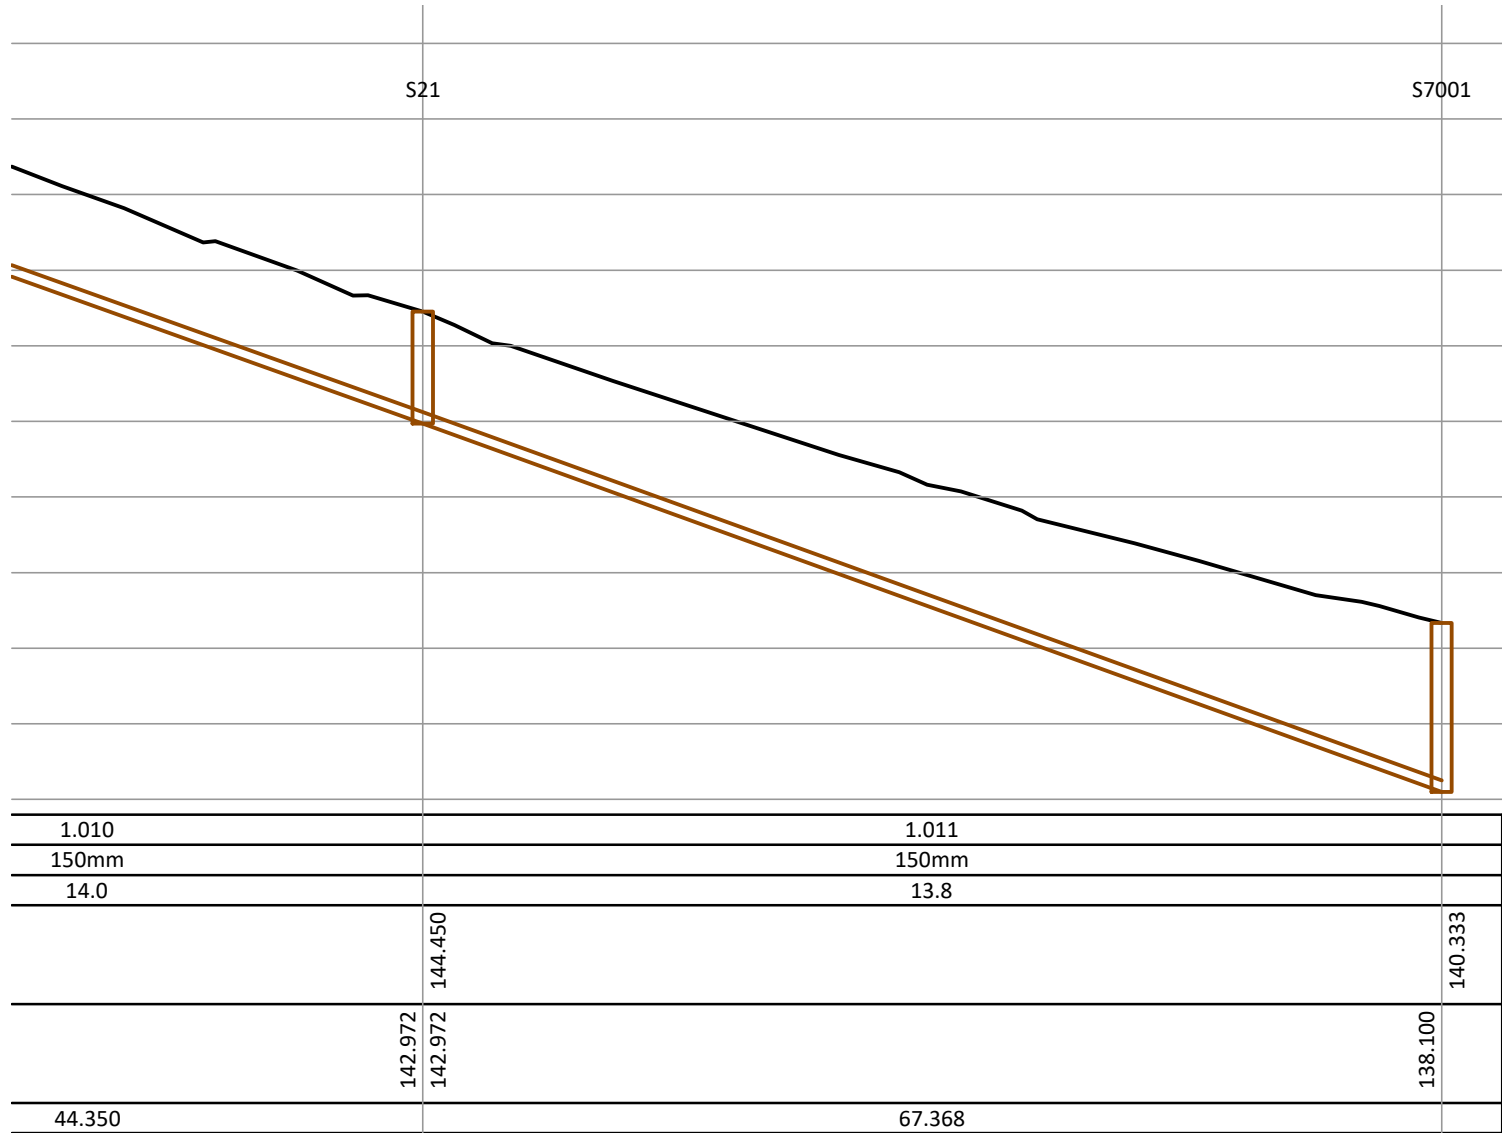

Foul Water Drainage Longitudinal Section - Run 01 Continued

Horizontal Scale 1:500
Vertical Scale 1:100

Rev	Description	Date	Revised by	Checked by	Approved

Issue Purpose: Approval

R G PARKINS
Kendal | 01539 729393 Lancaster | 01524 32548

Client: **Seddon Homes**
Project: **Dinting Road, Glossop**
Drawing Title: **Foul Water Drainage Longitudinal Sections 1 of 2**

Scale @ A1: As shown	First Issue: 28/06/24	Office of Origin: Kendal
Drawn by: JB	Checked by: TM	Approved: TM
Project No: K41015	Drawing No: 34	Rev: -
BIM No:	-	