


7.5t Panel Van
Overall Length
Overall Width
Overall Body Height
Min Body Ground Clearance
Track Width
Lock to Lock Time
Kerb to Kerb Turning Radius

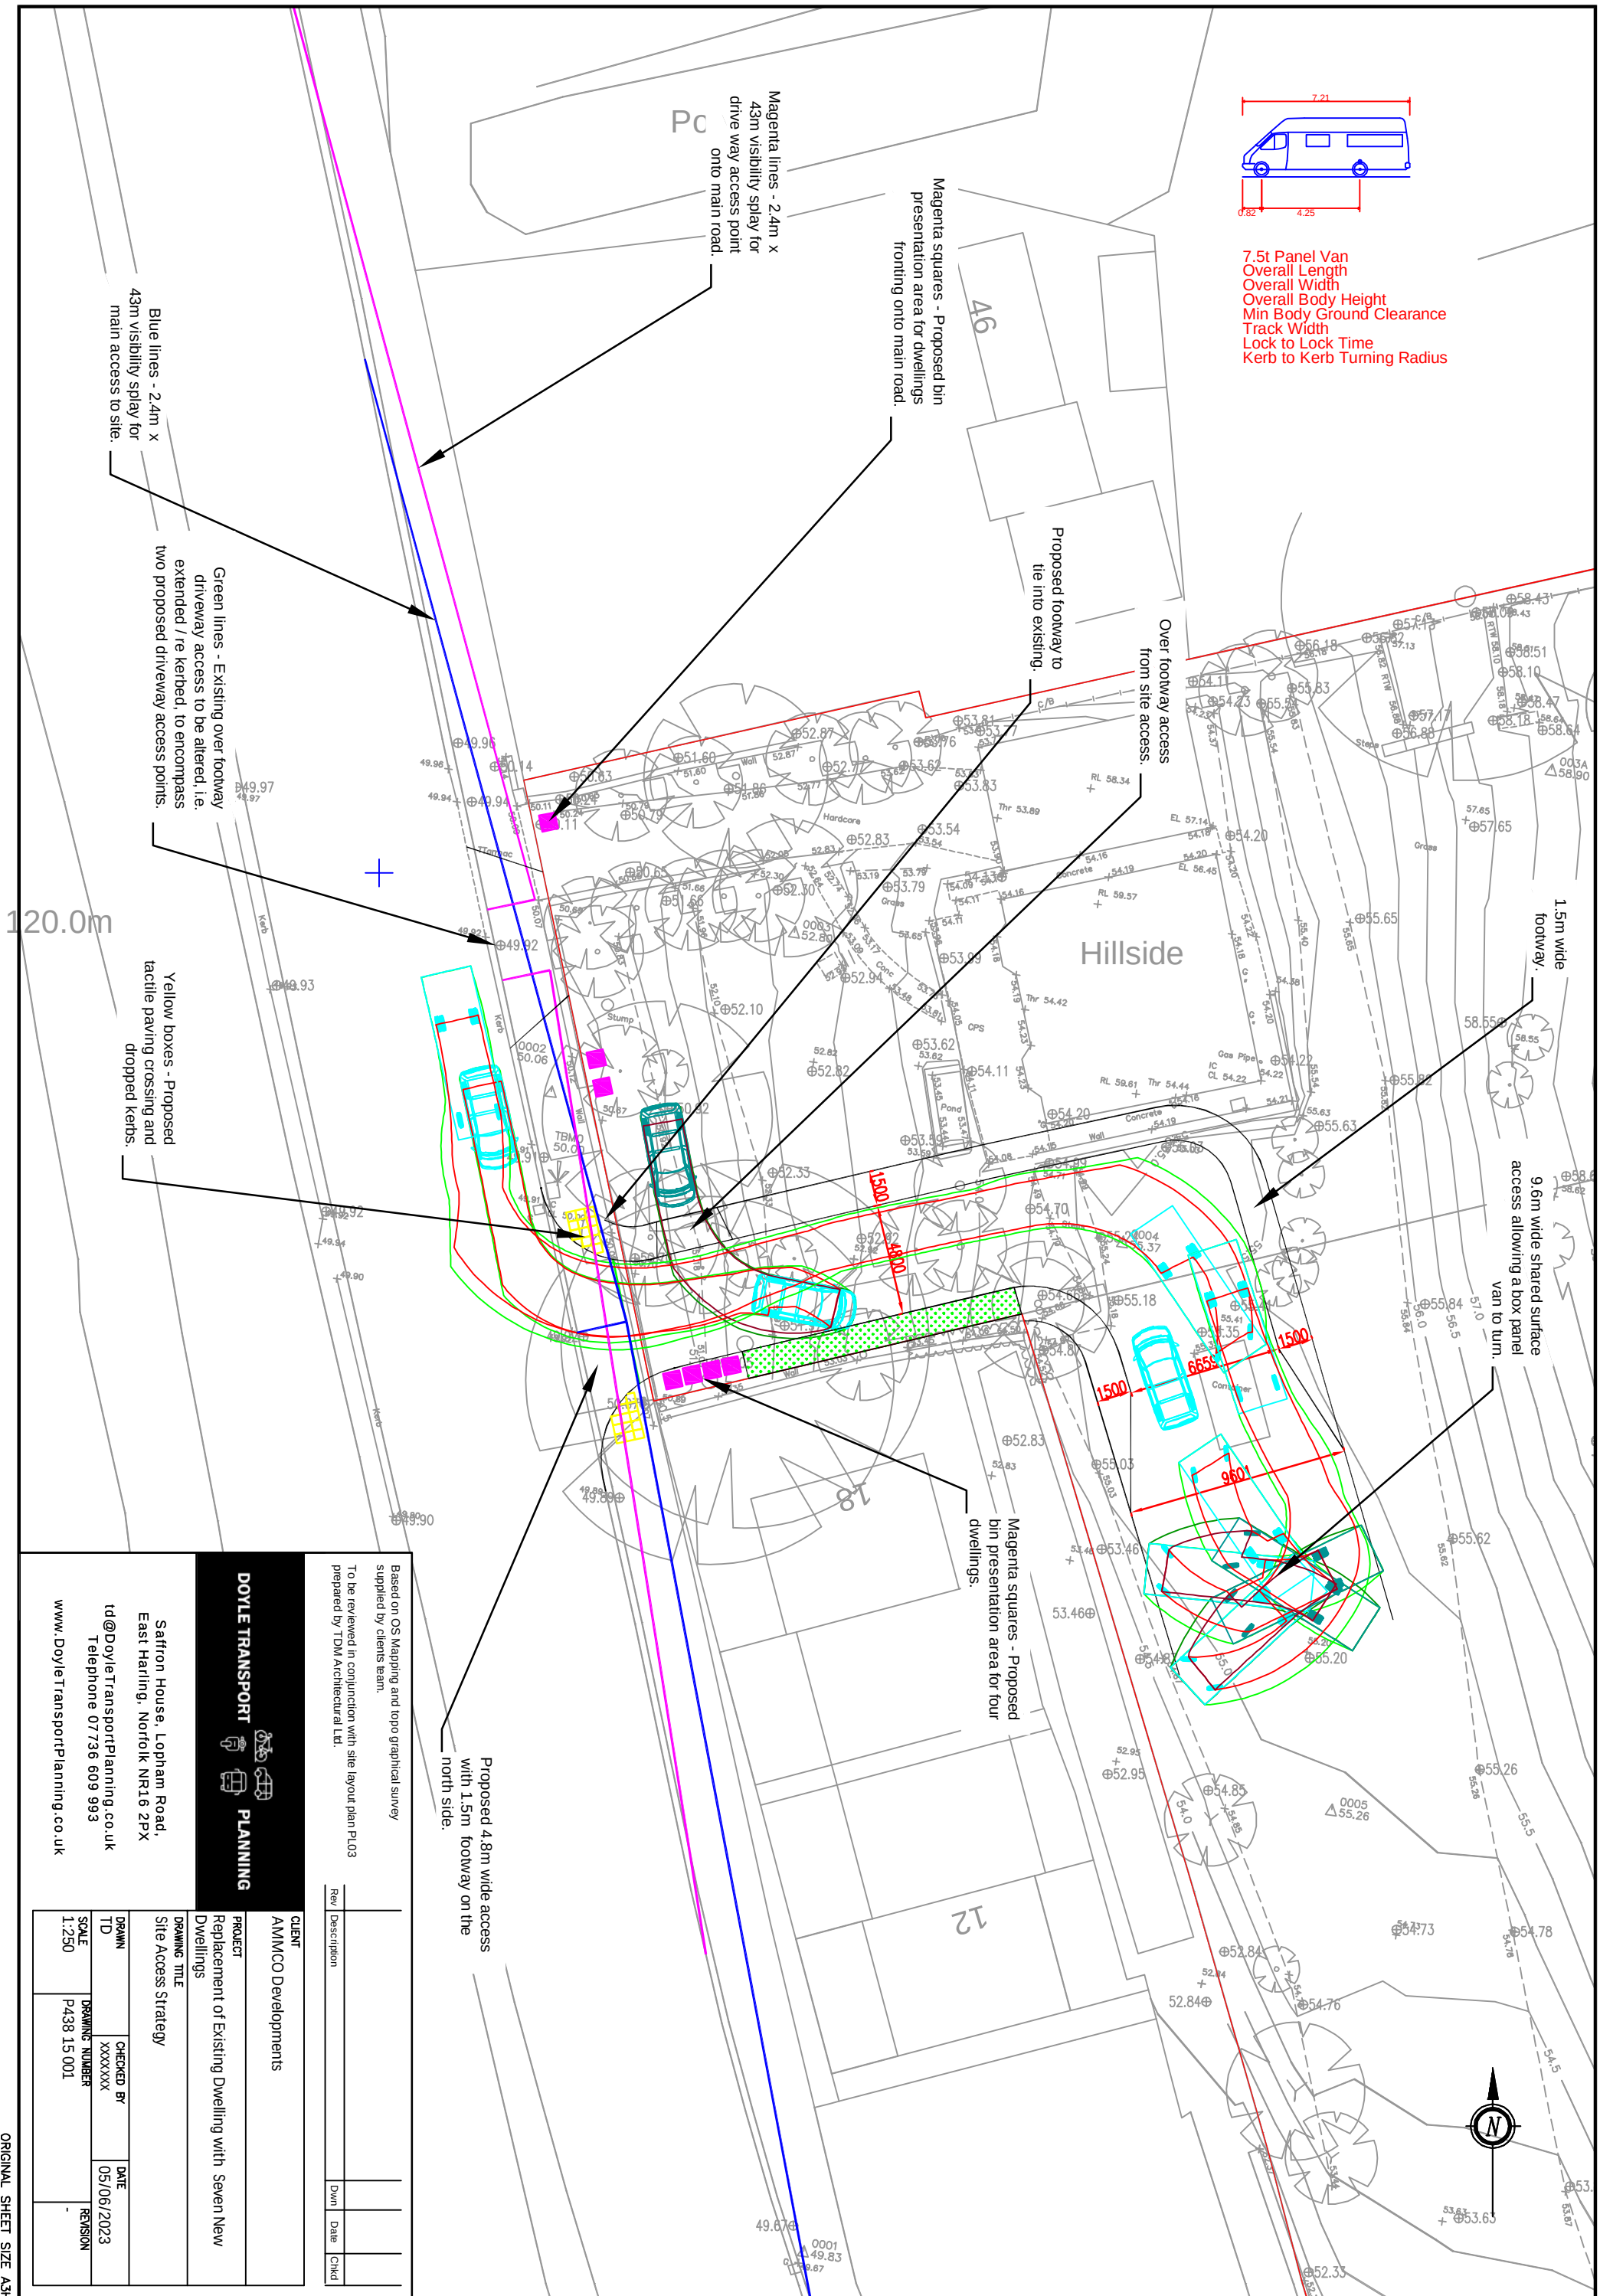

Based on OS Mapping and topo graphical survey supplied by clients team.
To be reviewed in conjunction with site layout plan PL03 prepared by TDM Architectural Ltd.

Rev	Description	Dwn	Date	Ckld

DOYLE TRANSPORT  **PLANNING**

Saffron House, Lopham Road,
East Harling, Norfolk NR16 2PX

td@DoyleTransportPlanning.co.uk
Telephone 07736 609 993

www.DoyleTransportPlanning.co.uk

CLIENT			
AMMCO Developments			
PROJECT			
Replacement of Existing Dwelling with Seven New Dwellings			
DRAWING TITLE			
Site Access Strategy			
DRAWN		CHECKED BY	
TD		XXXXXX	
SCALE		DATE	
1:250		05/06/2023	
DRAWING NUMBER		REVISION	
P438 15 001		-	