



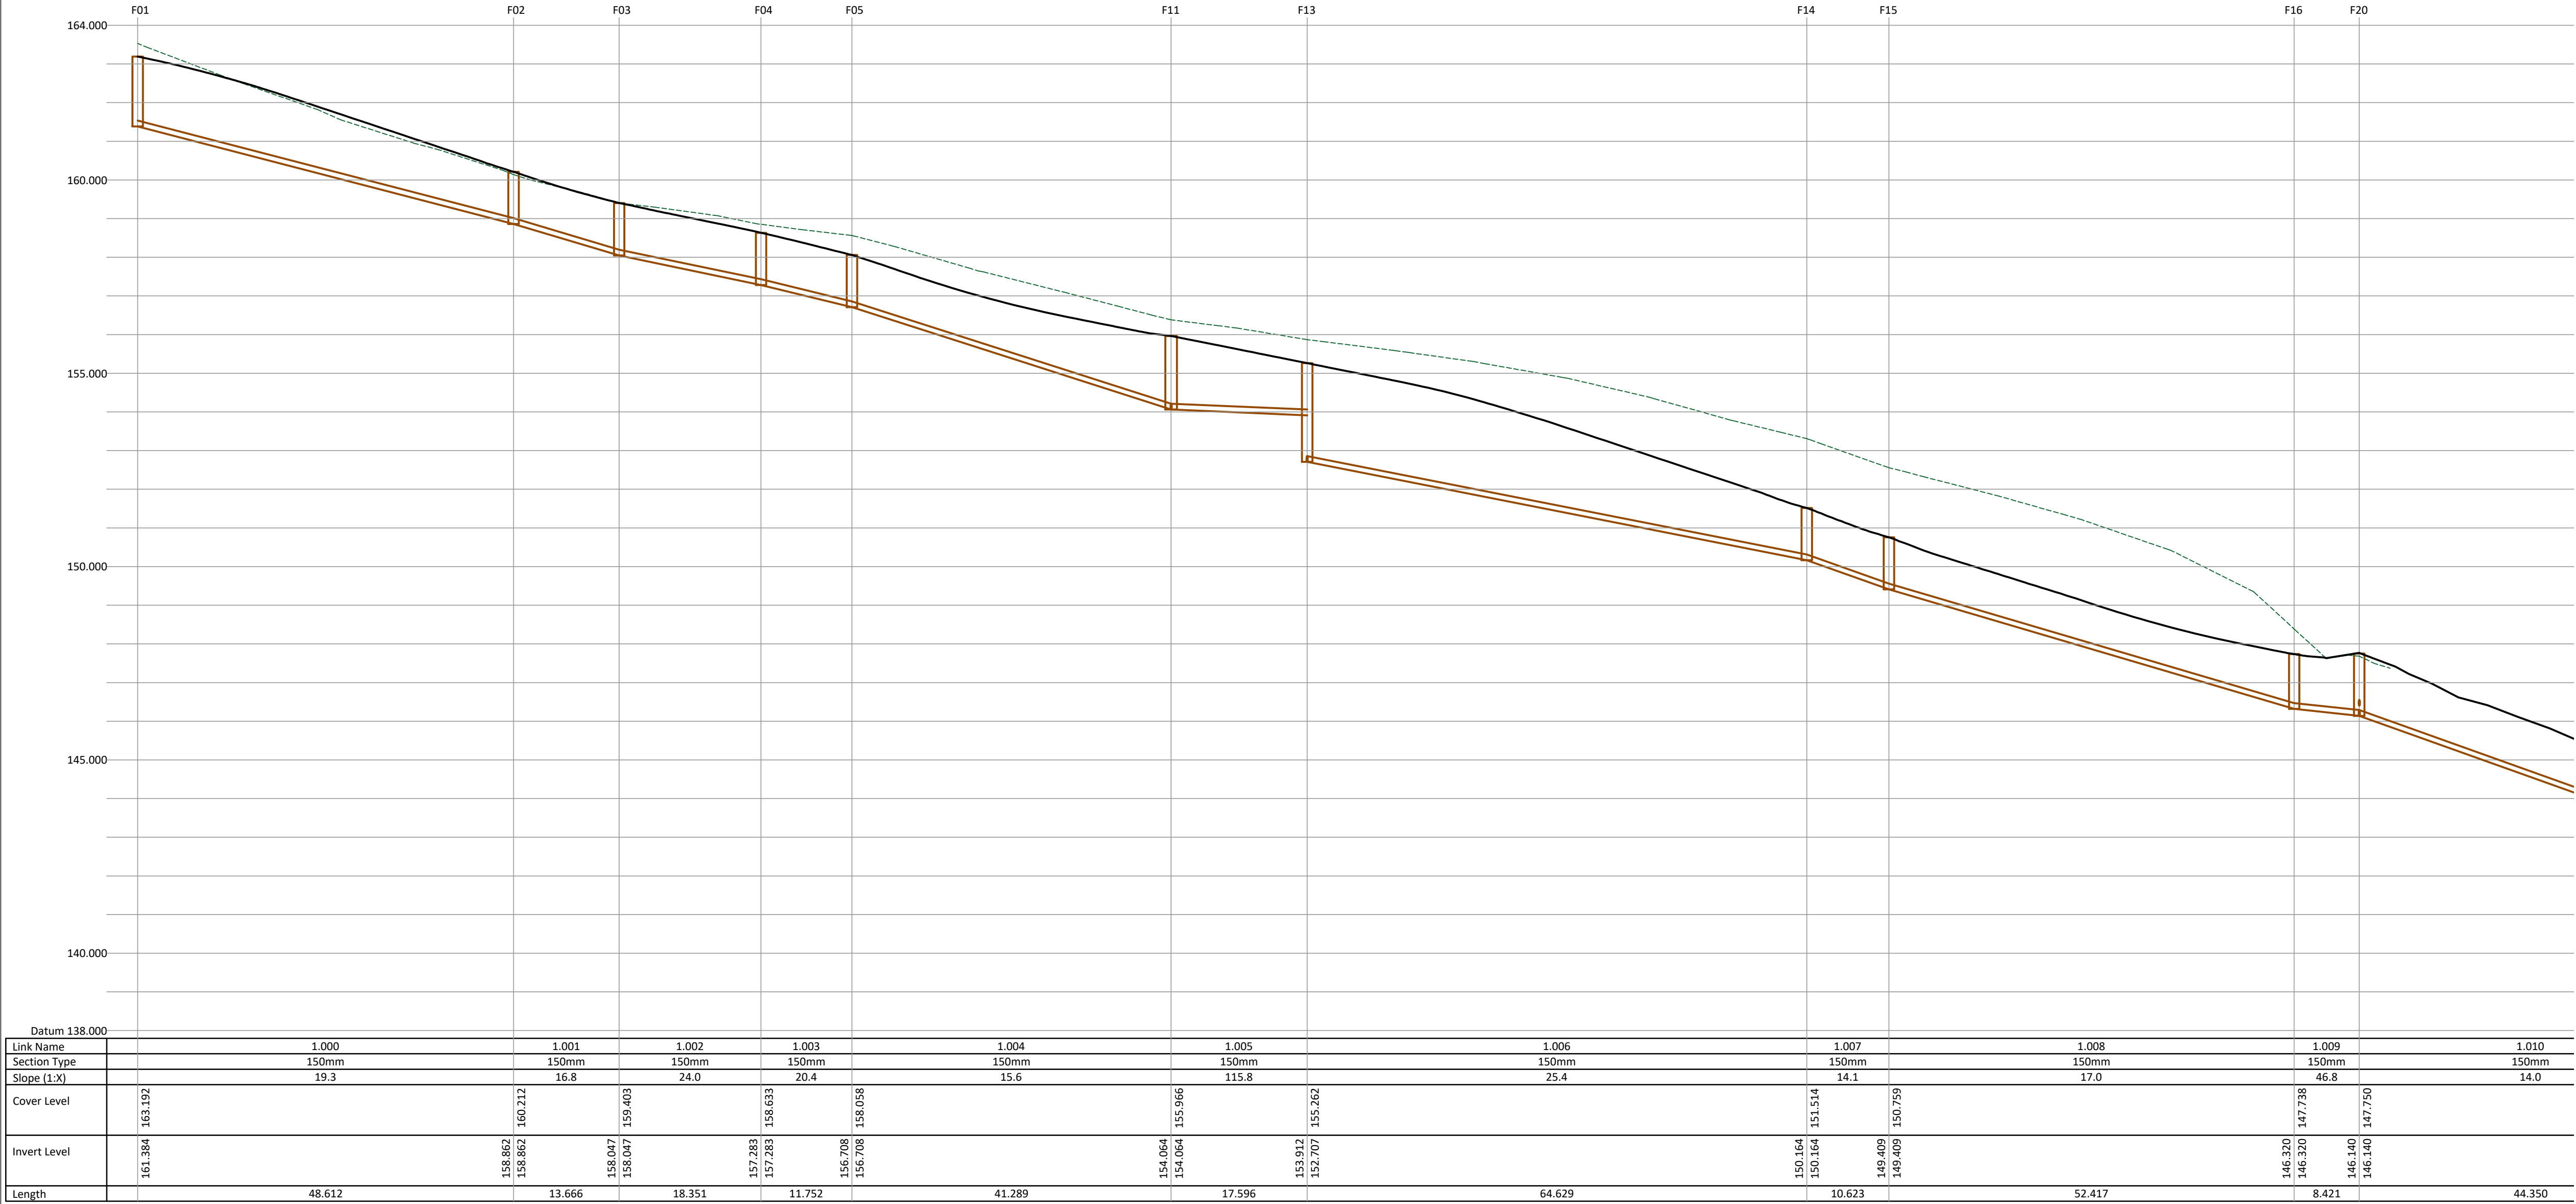

Foul Water Drainage Longitudinal Section - Run 01
Horizontal Scale 1:500
Vertical Scale 1:100

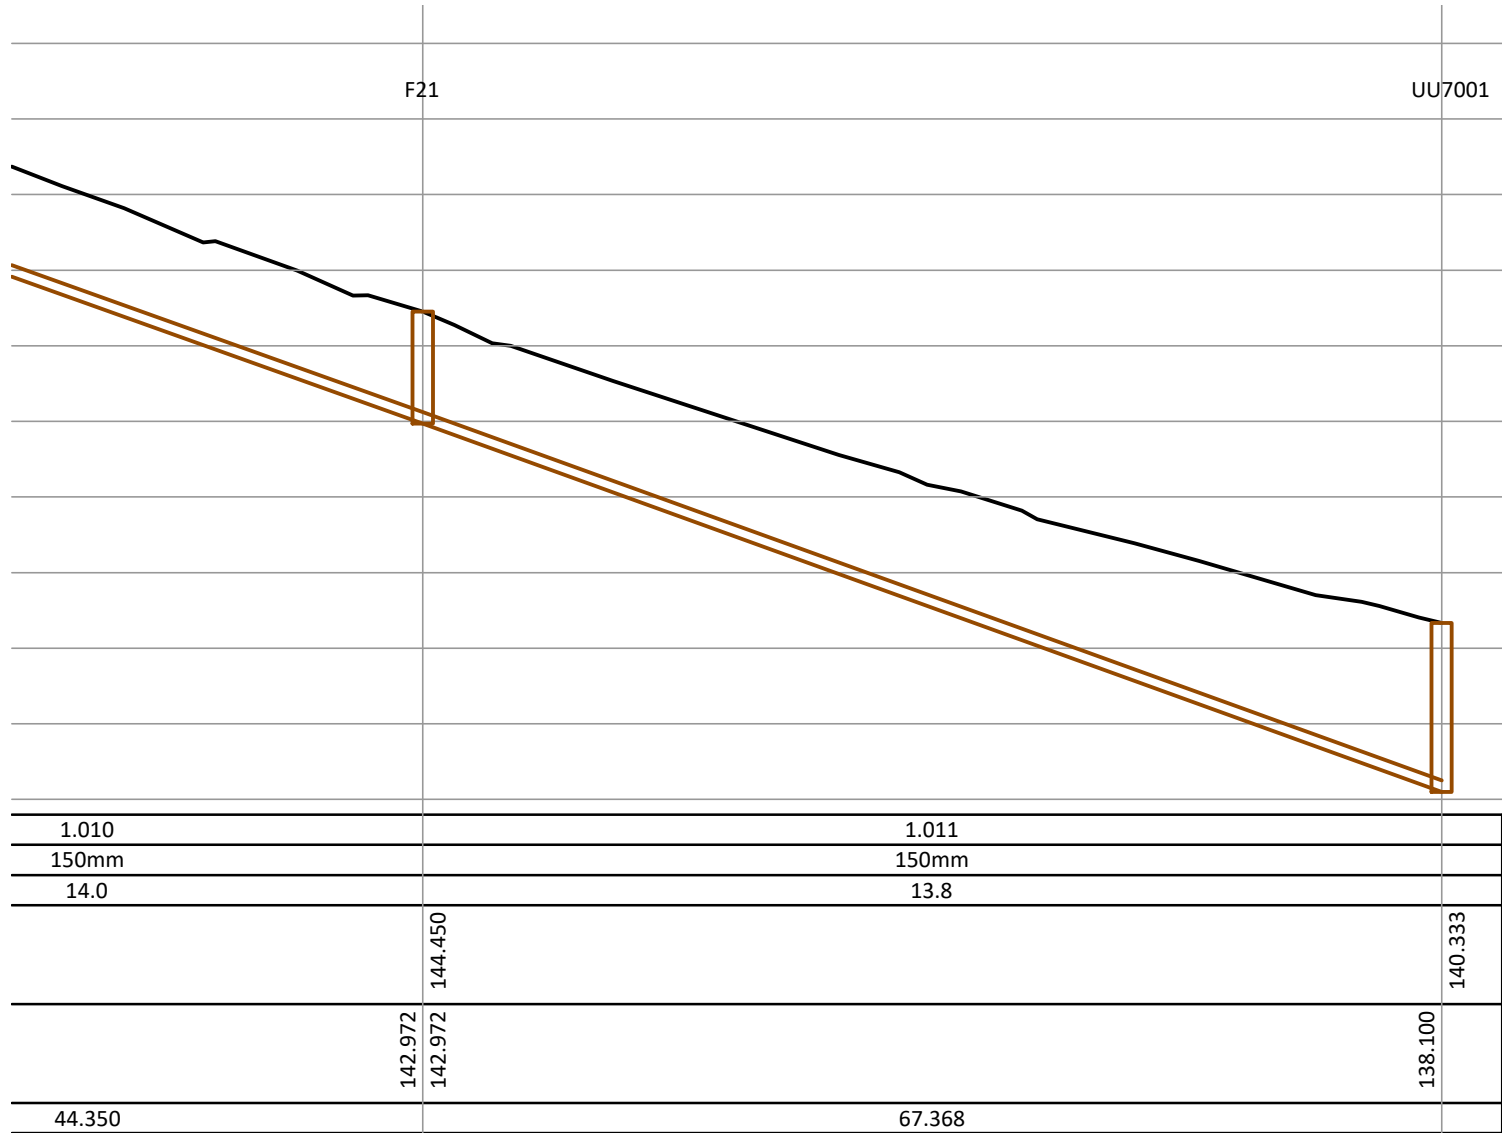

Foul Water Drainage Longitudinal Section - Run 01 Continued
Horizontal Scale 1:500
Vertical Scale 1:100



Client: Seddon Homes
Project: Dinting Road, Glossop
Drawing Title: Foul Water Drainage Longitudinal Sections 1 of 2

Scale @ A1: As shown	First Issue: 28/06/24	Office of Origin: Kendal
Drawn by: JB	Checked by: TM	Approved: TM
Project No: K41015	Drawing No: 34	Rev: A
BIM No:	-	

A	Updated for latest drainage design. FW manhole annotations corrected	23/07/24	JB	TM	TM
Rev	Description	Date	Revised by	Checked by	Approved
Issue Purpose: Approval					