
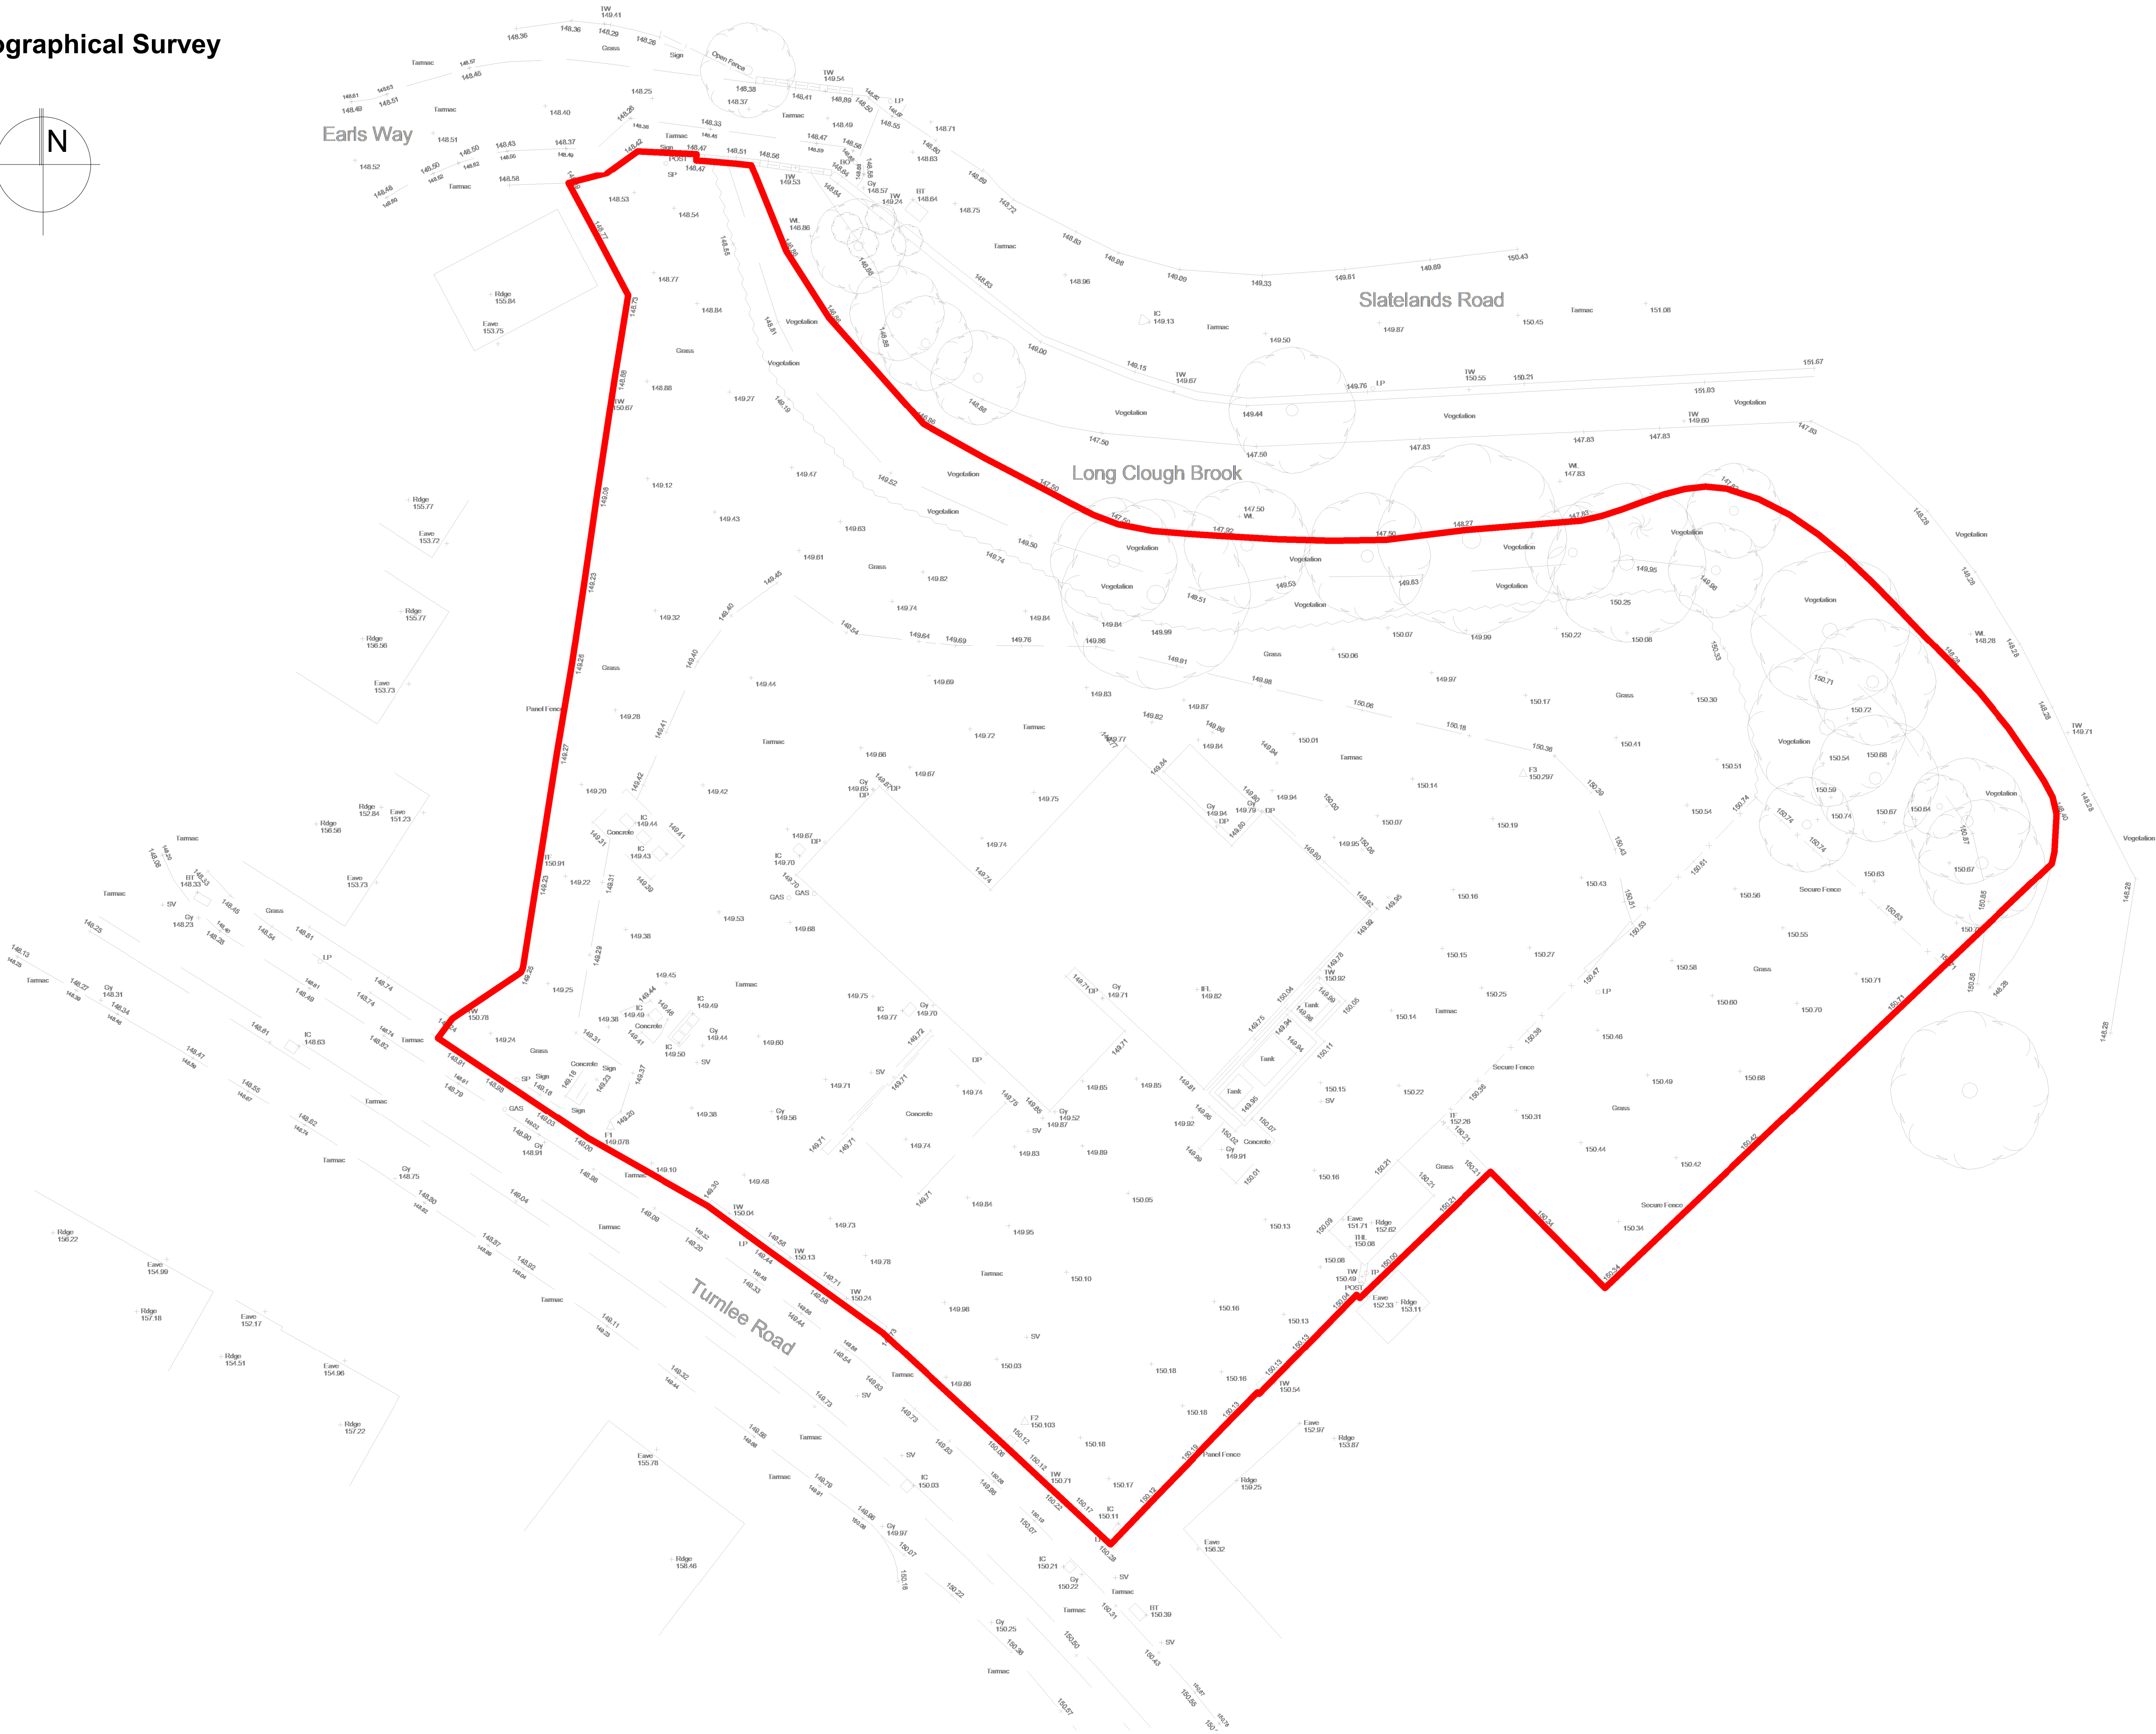


Topographical Survey
1 : 200

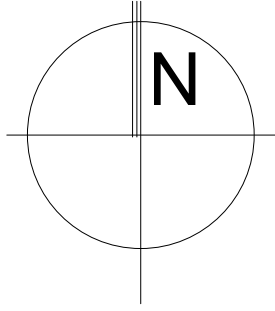

○ CREATIVE FORGE LIMITED
■ THIS DRAWING IS THE SUBJECT OF COPYRIGHT WHICH VESTS IN CREATIVE FORGE LIMITED. IT IS AN INFRINGEMENT OF COPYRIGHT TO REPRODUCE THIS DRAWING, BY WHATEVER MEANS, INCLUDING ELECTRONIC, WITHOUT THE EXPRESS WRITTEN CONSENT OF CREATIVE FORGE LIMITED WHICH RESERVES ALL ITS RIGHTS
CREATIVE FORGE LIMITED ASSERTS ITS RIGHTS TO BE IDENTIFIED AS THE AUTHOR OF THIS DESIGN
■ REPORT ERRORS & OMISSIONS TO ARCHITECT.
■ CHECK ALL DIMENSIONS ON SITE
■ DRAWING TO BE READ IN CONJUNCTION WITH THE HEALTH AND SAFETY PLAN AND ALL RELEVANT RISK ASSESSMENTS

REV. DATE DRN. CHKD.

PROJECT
Turnlee Road, Glossop

CLIENT
Caprice Construction Ltd

DRAWING
Topographical Survey

SCALE 1 : 200 SHEET SIZE @ A1 DRAWN AH CHECKED CA DATE 11.09.23



Creative Forge Ltd

ARCHITECTURE & INTERIORS

A: 2 The Long Stables, Rochdale Rd, Denshaw, OL3 5UE

T: 07876685559 E: info@creativeforgetd.co.uk

JOB No 23-027	DRAWING No 1000	REVISION
STATUS	Planning	