


Site Section AA

1 : 100



○ CREATIVE ARCHITECTURE LIMITED  
■ THIS DRAWING IS THE SUBJECT OF COPYRIGHT WHICH VESTS IN CREATIVE ARCHITECTURE LIMITED. IT IS AN INFRINGEMENT OF COPYRIGHT TO REPRODUCE THIS DRAWING, BY WHATEVER MEANS, INCLUDING ELECTRONIC, WITHOUT THE EXPRESS WRITTEN CONSENT OF CREATIVE ARCHITECTURE LIMITED WHICH RESERVES ALL ITS RIGHTS  
CREATIVE ARCHITECTURE LIMITED ASSERTS ITS RIGHTS TO BE IDENTIFIED AS THE AUTHOR OF THIS DESIGN  
■ REPORT ERRORS & OMISSIONS TO ARCHITECT.  
■ CHECK ALL DIMENSIONS ON SITE  
■ DRAWING TO BE READ IN CONJUNCTION WITH THE HEALTH AND SAFETY PLAN AND ALL RELEVANT RISK ASSESSMENTS

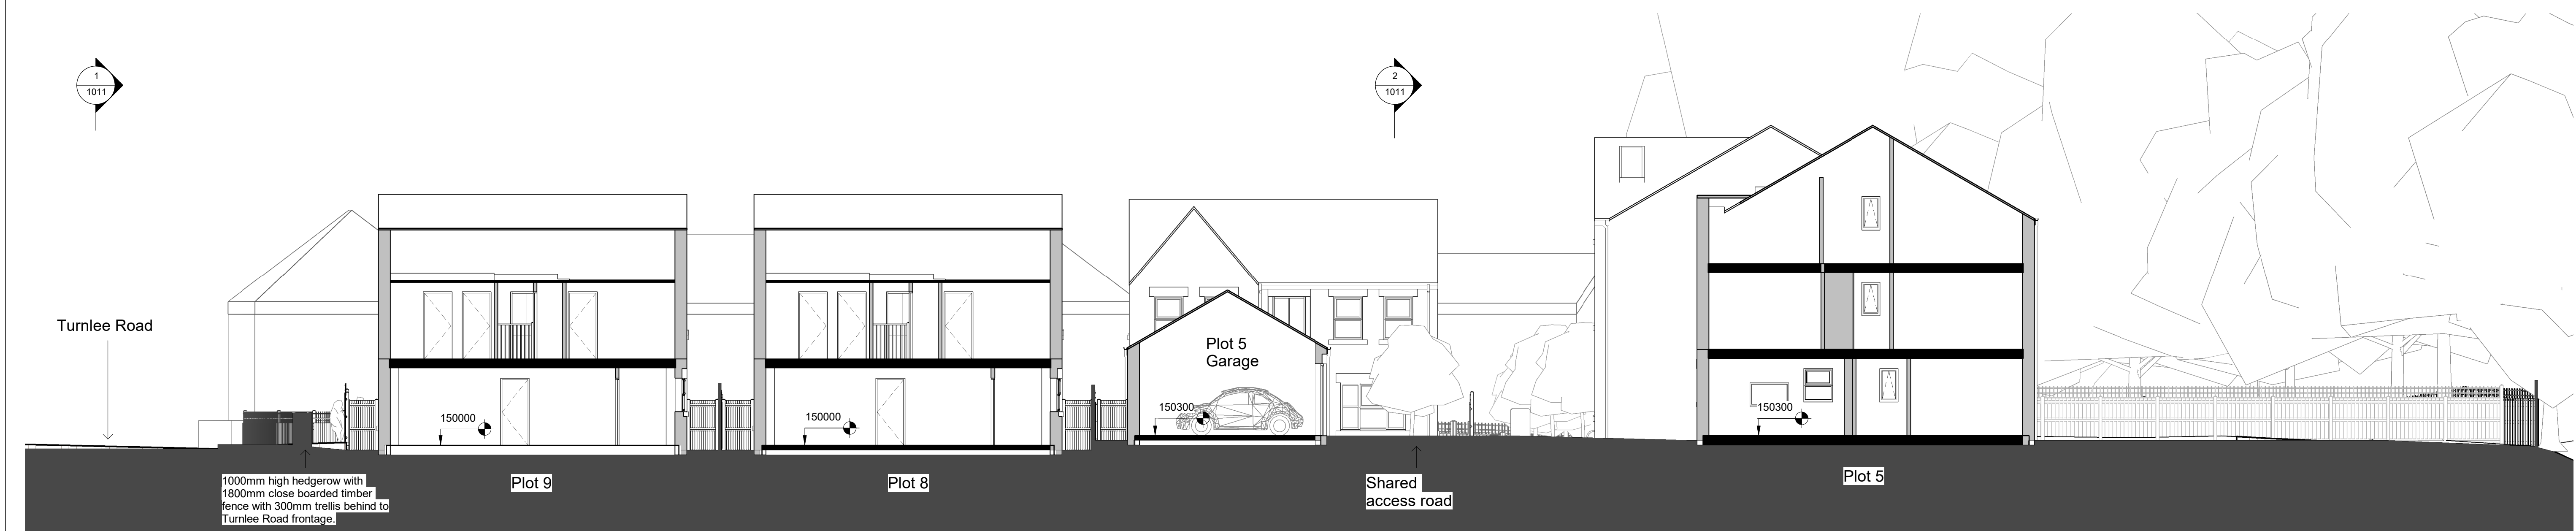

Site Section BB

1 : 100

A 24.02.24 SH Amendments to Plot 4 - 8metre easement CF

REV. DATE DRN. CHKD.

PROJECT  
Turnlee Road, Glossop

CLIENT  
Caprice Construction Ltd

DRAWING  
Proposed Site Sections

SCALE SHEET SIZE DRAWN CHECKED DATE  
1 : 100 @ A1 AH CA 15.02.24

CREATIVE ARCHITECTURE  
A: 1 The Long Stables, Rochdale Rd, Denshaw, OL3 5UE  
T: 07788 200 255  
E: adam@creativearchitectureltd.co.uk  
W: www.creativearchitectureltd.co.uk

JOB No 23-027 DRAWING No 1005 REVISION A  
STATUS Planning