
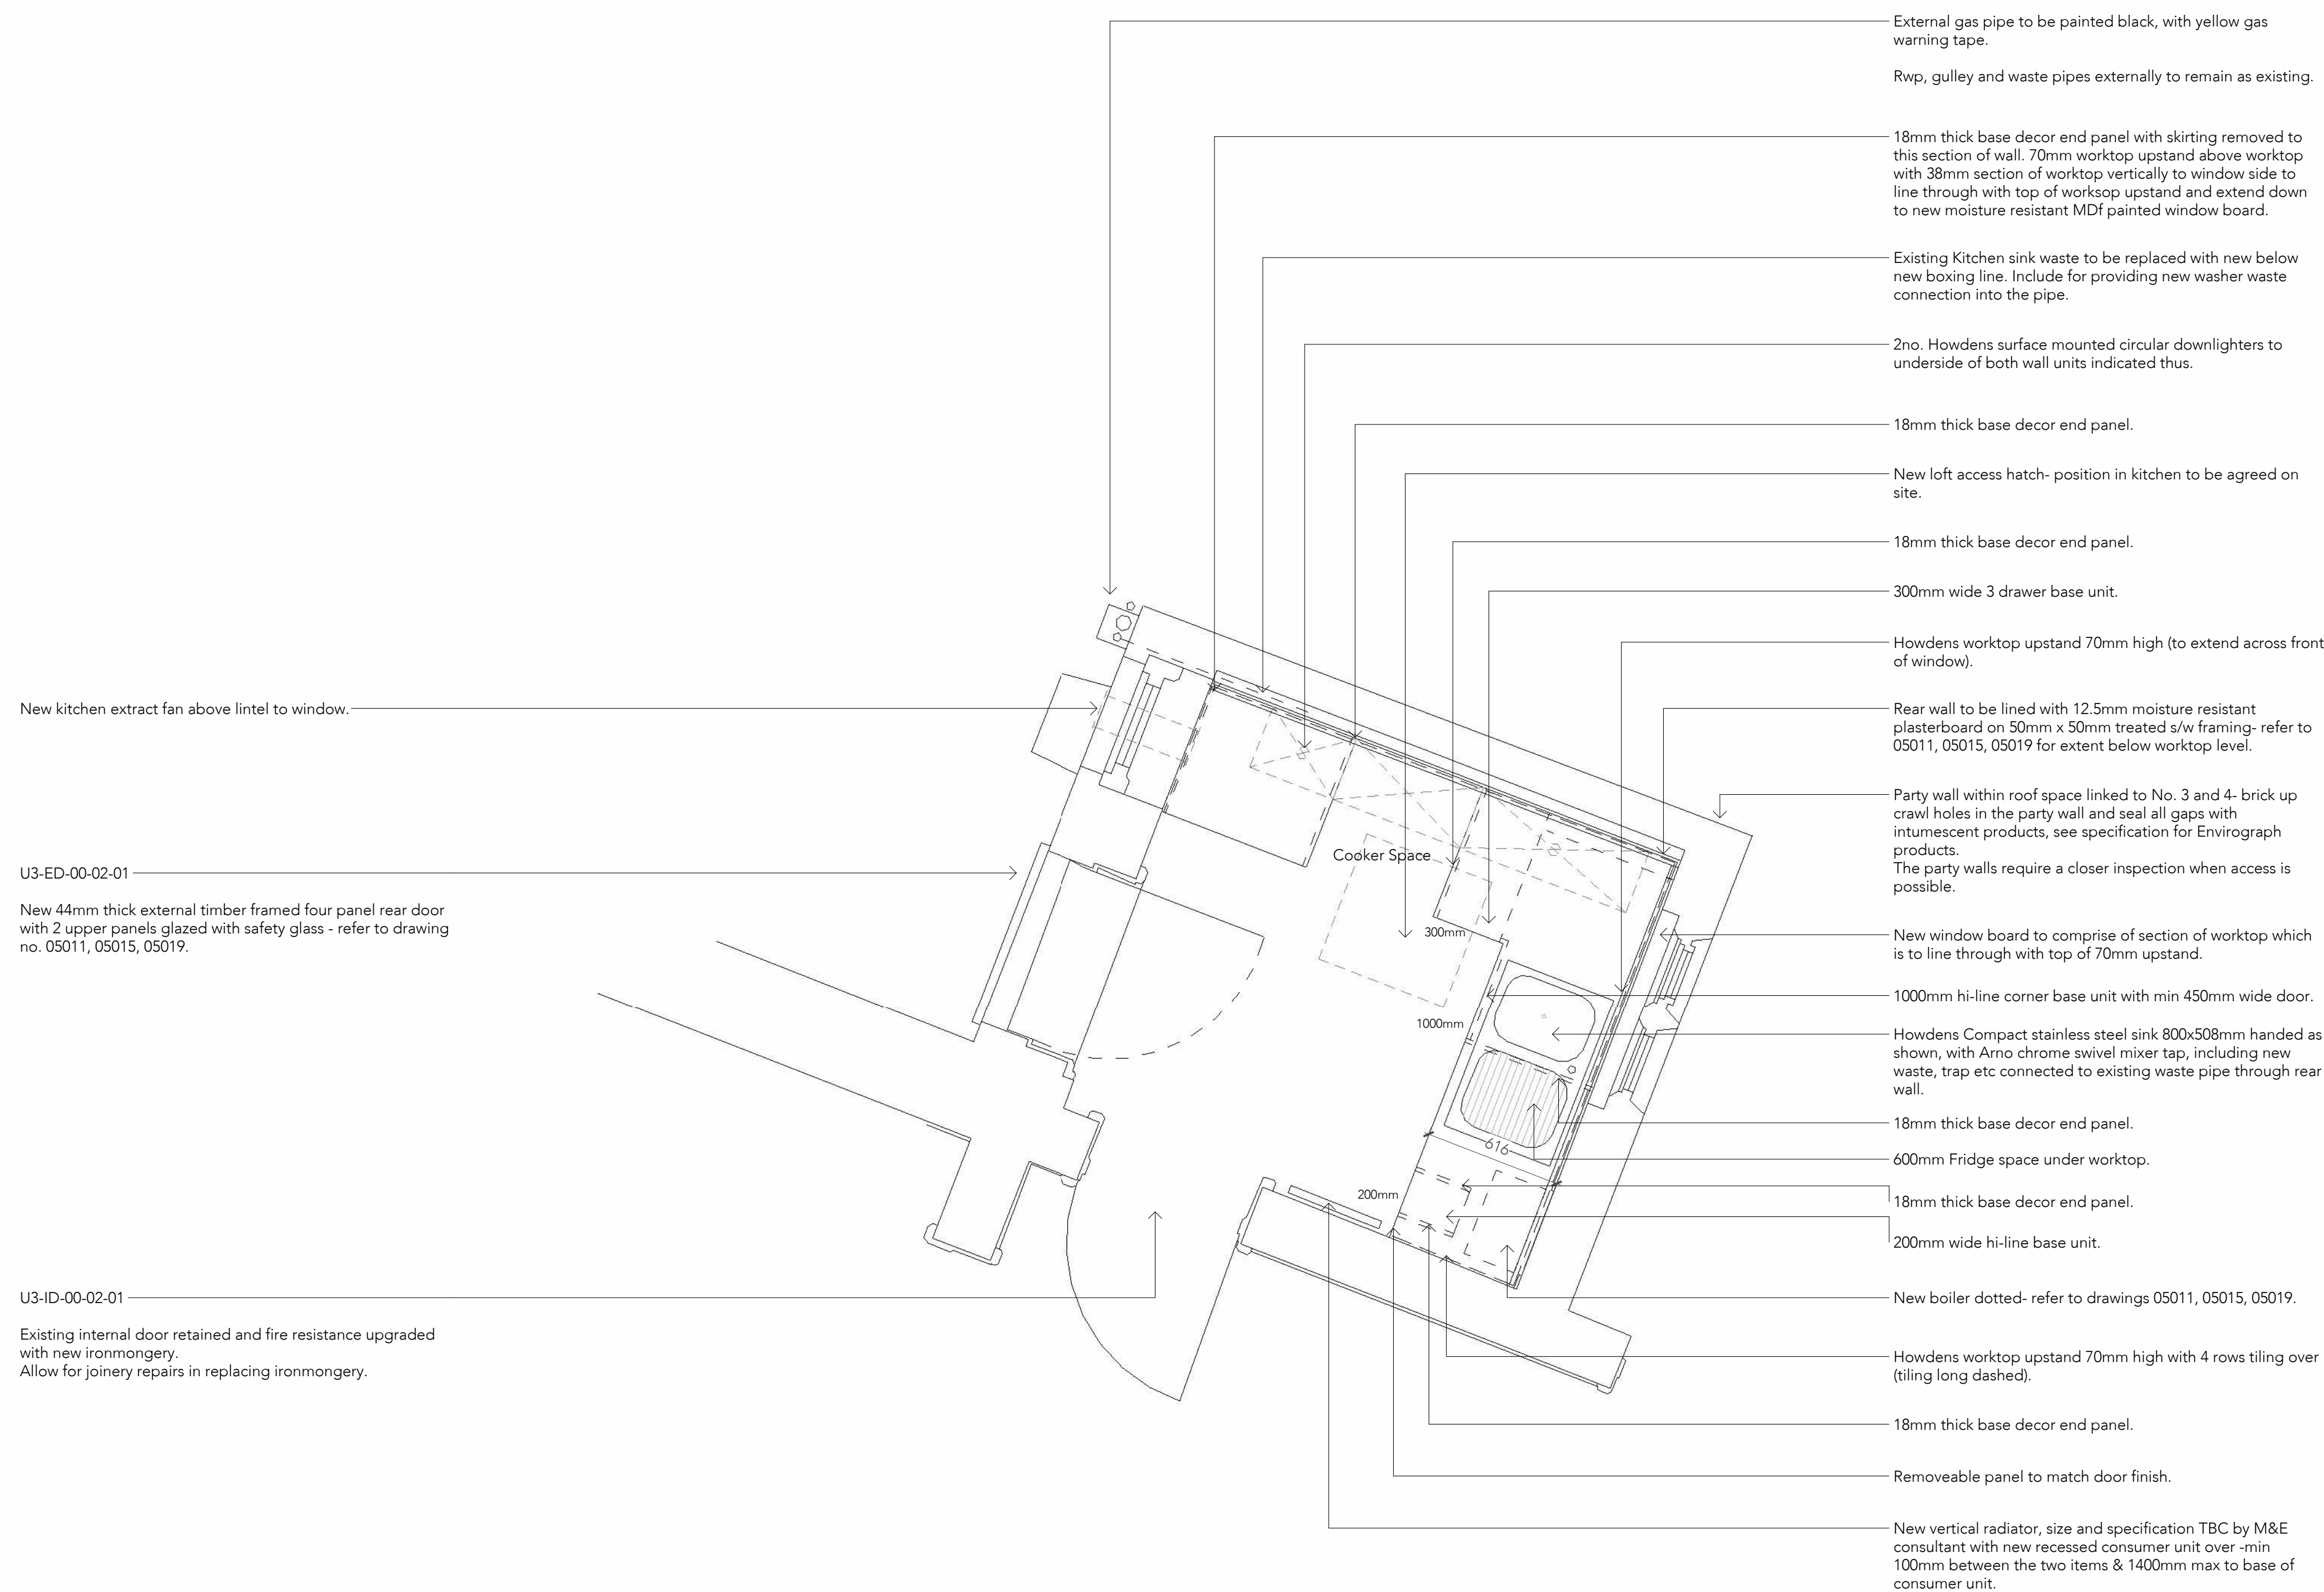


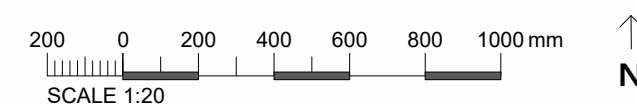

1. This drawing is to be read in conjunction with existing layout drawing no. 02015, and existing layout drawing no. 05015.

2. Existing boiler located in Bedroom- approval received to site new boiler, flue etc in the Kitchen: Listen Building Consent date 22/12/2020 Application no. HPK/2020/0439.

3. Gas supply to be tested and certified

P03	Aug 2024	LB	'Do Not Scale' Omitted
P02	Aug 2024	LB	Submitted
P01	July 2024	LB	For Approval

© The moral rights of the author are hereby asserted.
This drawing and design is the sole property of Buttress Ltd and must not be reproduced without permission.
Buttress Ltd is Registered in England and Wales: 5363573

Certified
B
Corporation

41 Bengal Street
Manchester
M4 6AF

0161 236 3303

www.butpress.net

Project Title |

Project Title |

Client	E
--------	---

Drawing ref Unit 3 - Proposed Plan - Kitchen

Date 13/08/2024 14:04:34 Scale 1 : 20

Checker	LB	Size	A
---------	----	------	---

Job No: **9848** Status **S3** Suitable for Review and Comments

[Home](#)
[About Us](#)
[History](#)
[Contact Us](#)
[Privacy Policy](#)
[Terms of Service](#)
[Sitemap](#)

INGHM-BUT-XX-00-DR-A-04011-P03

Unit 3 - Proposed Plan - Kitchen

1:20