




All drawings should be read in conjunction with the entire **PL Series** drawings. Full details and specifications will be provided following approval of the planning application and through a formal Building Control submission prior to commencement of site works & construction.


Existing

Proposed

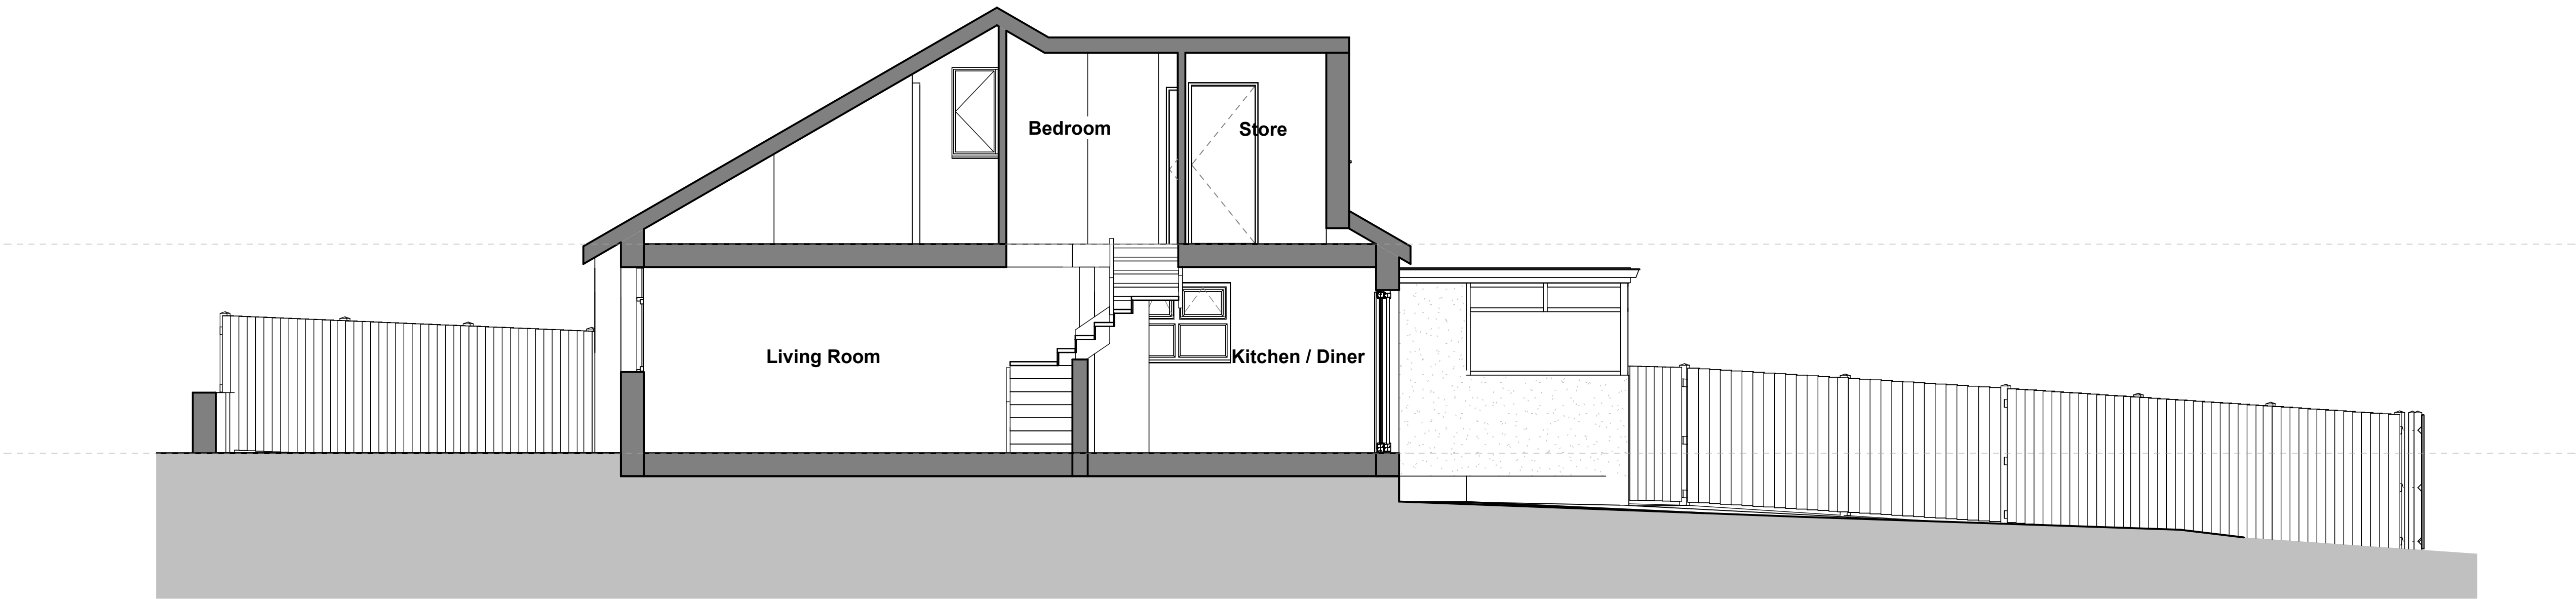

Existing Section A-A

1 : 50

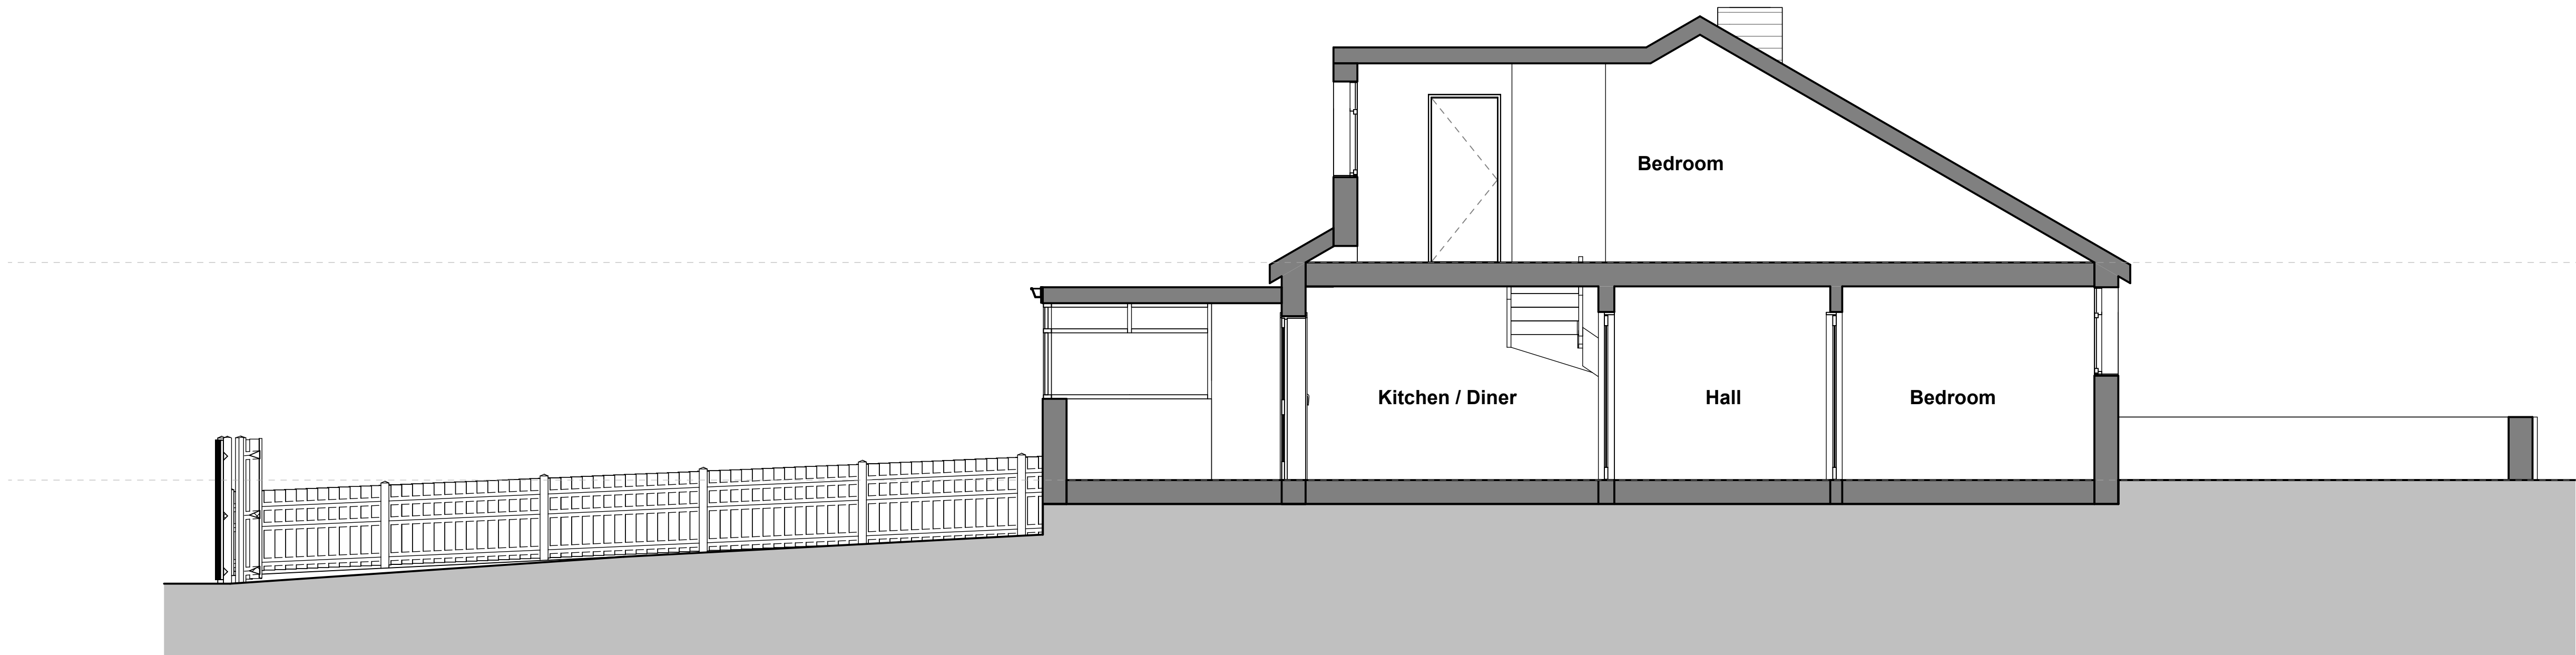

Existing Section B-B

1 : 50

P2	Issue for planning	15.07.24	SM
P1	Initial Issue	28.06.24	SM
Rev	Description	Date	By



info@peakbuildingdesign.com

Project 006 35, Horsefair Avenue			
Client Diane Dean			
Drawing Existing Sections			
DRAWING NUMBER PL07			
Revision	P2	Date Created	22.06.24
Drawn By	SM	Scale	1 : 50 @ A1

PLANNING