

0.7m Square, aluminium single sided lightbox. Aluminium dual case type extrusion, comprising 4 mitred sections with welded inner steel frame.

Facing

Face panel - 5mm Opal acrylic 40% light transmission decorated with Lidl Logo graphic.



Colours: Blue RAL 5010
Red RAL 3020
Yellow RAL 1021

Lighting specification
luminance (Candela / M2 = Cd/M2)
of the illuminated sign for the different colours;

- Blue Surface = 12-15 Cd/M2
- Blue Typeface = 12-15 Cd/M2
- Yellow Surface = 550 Cd/M2
- Red Surface = 85 Cd/M2

Fixing

Mechanically fixed it to the existing wall

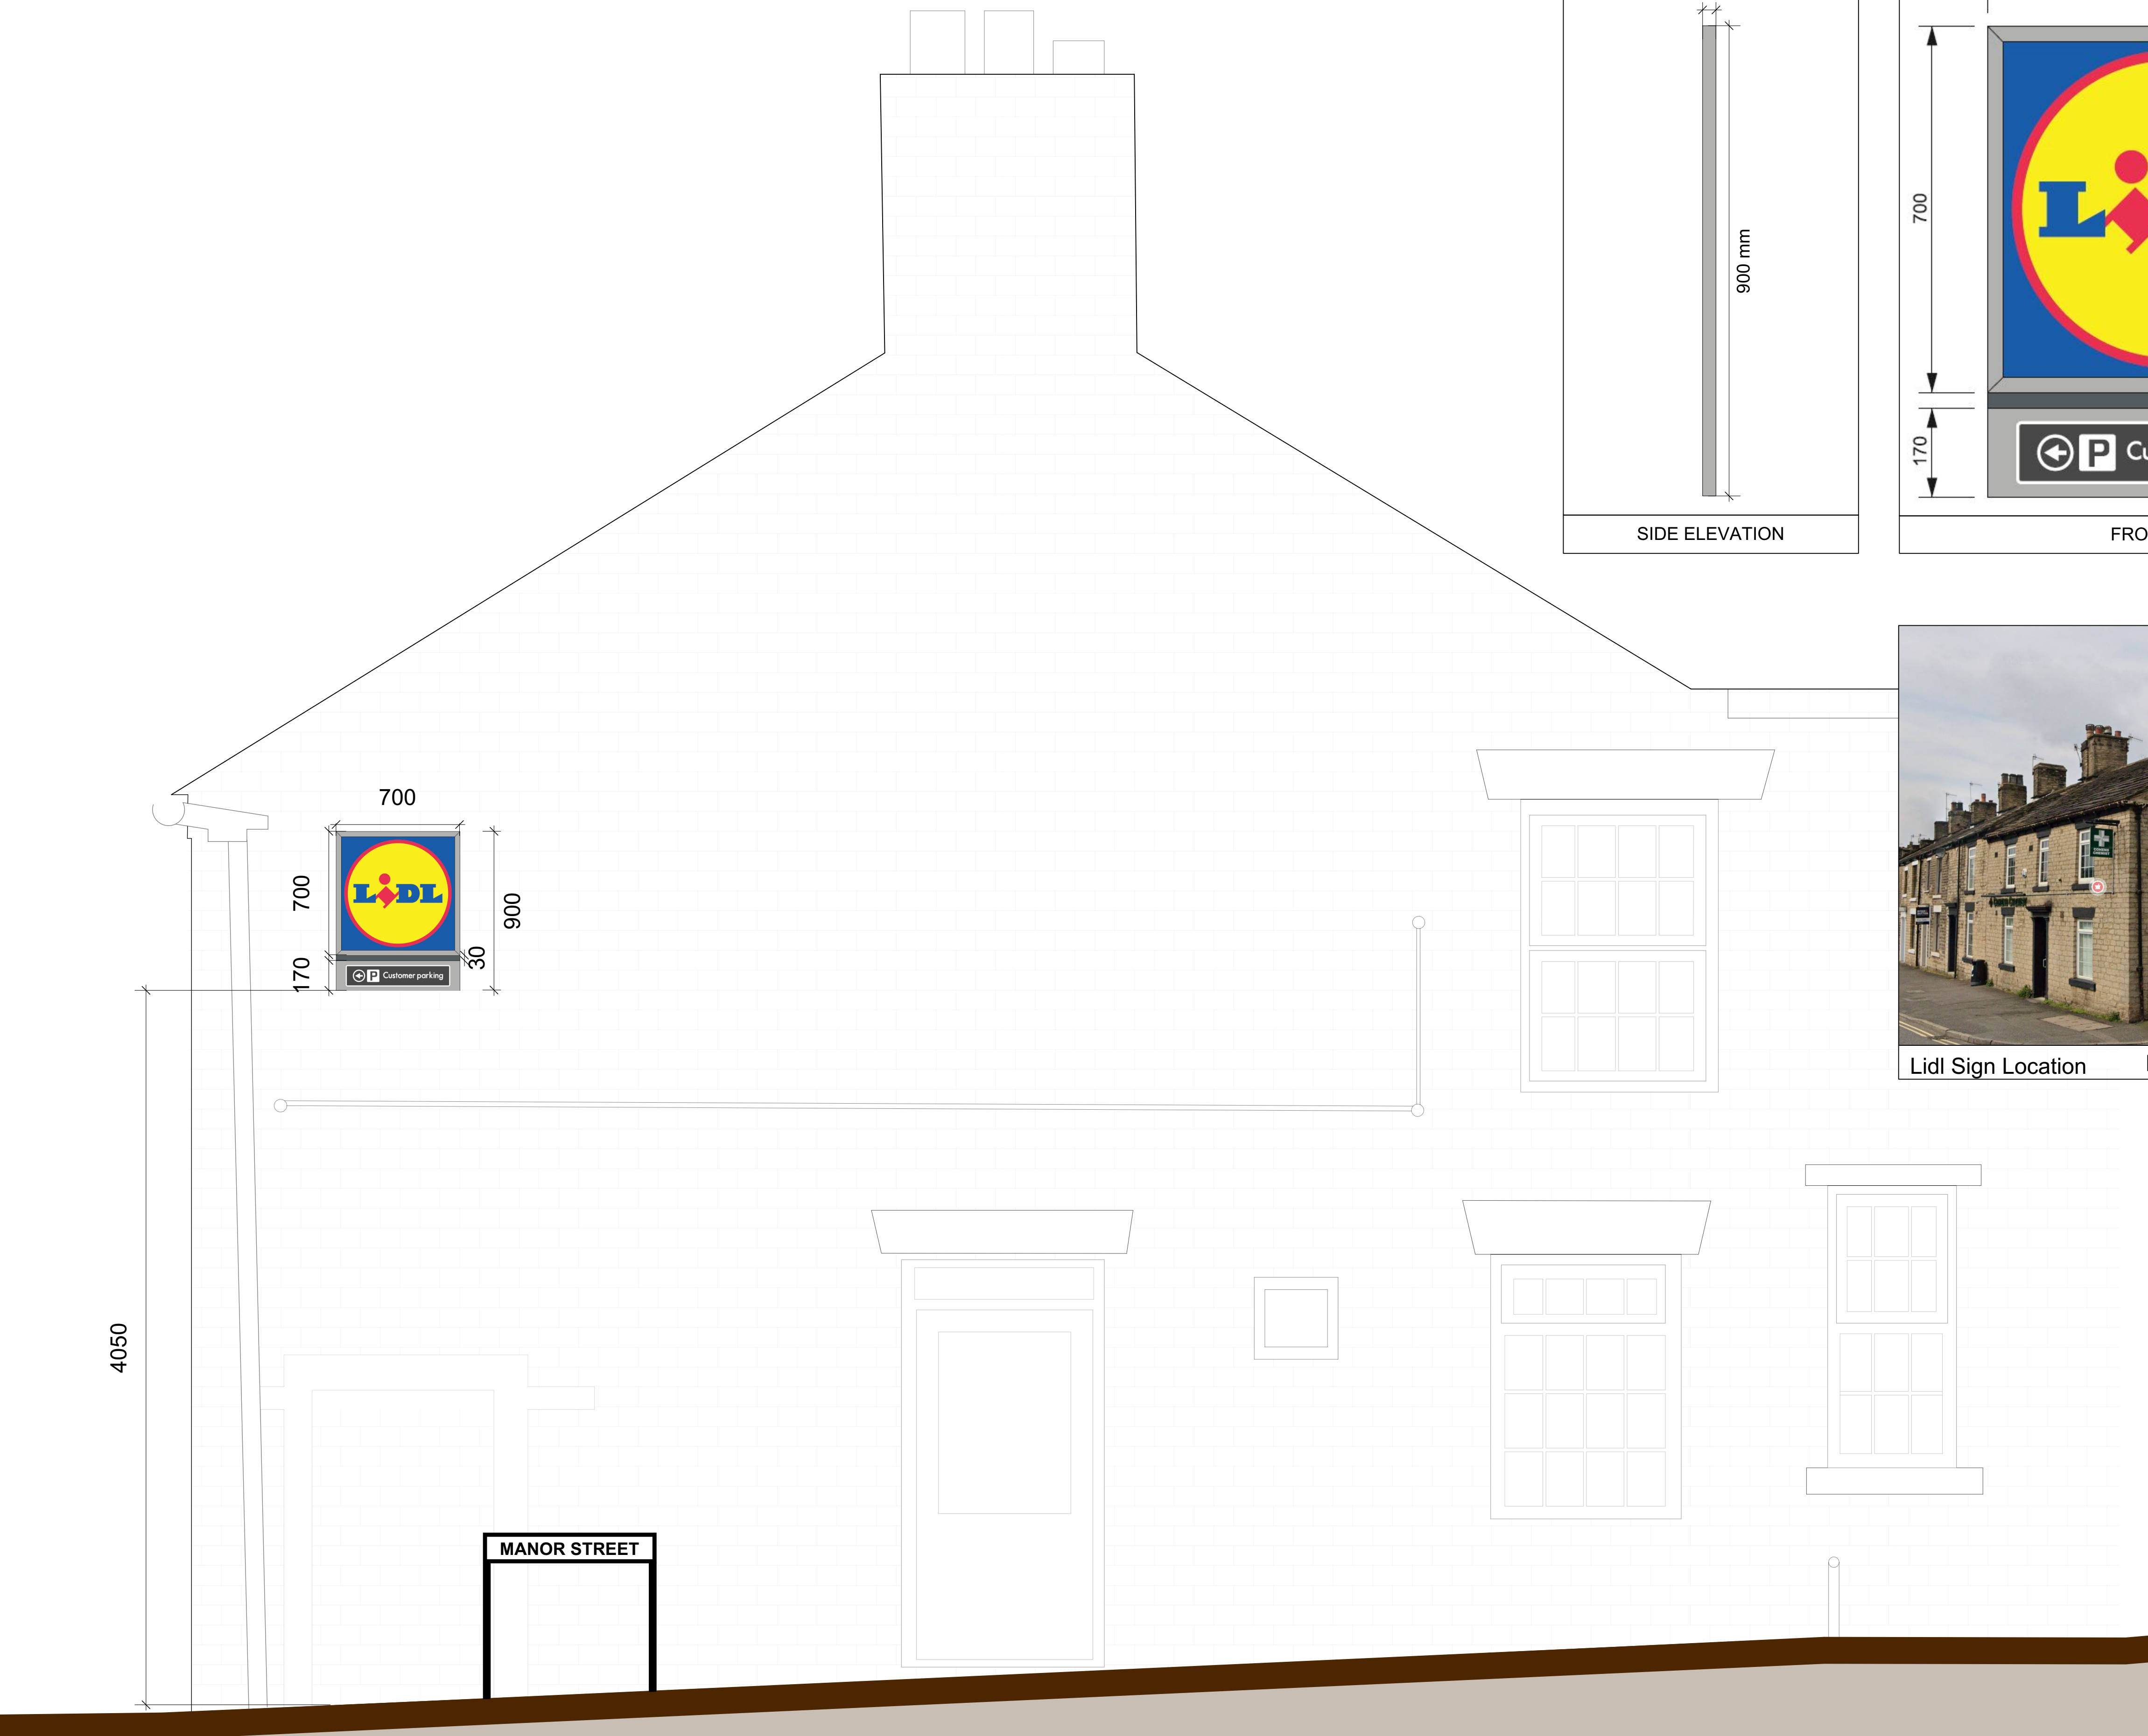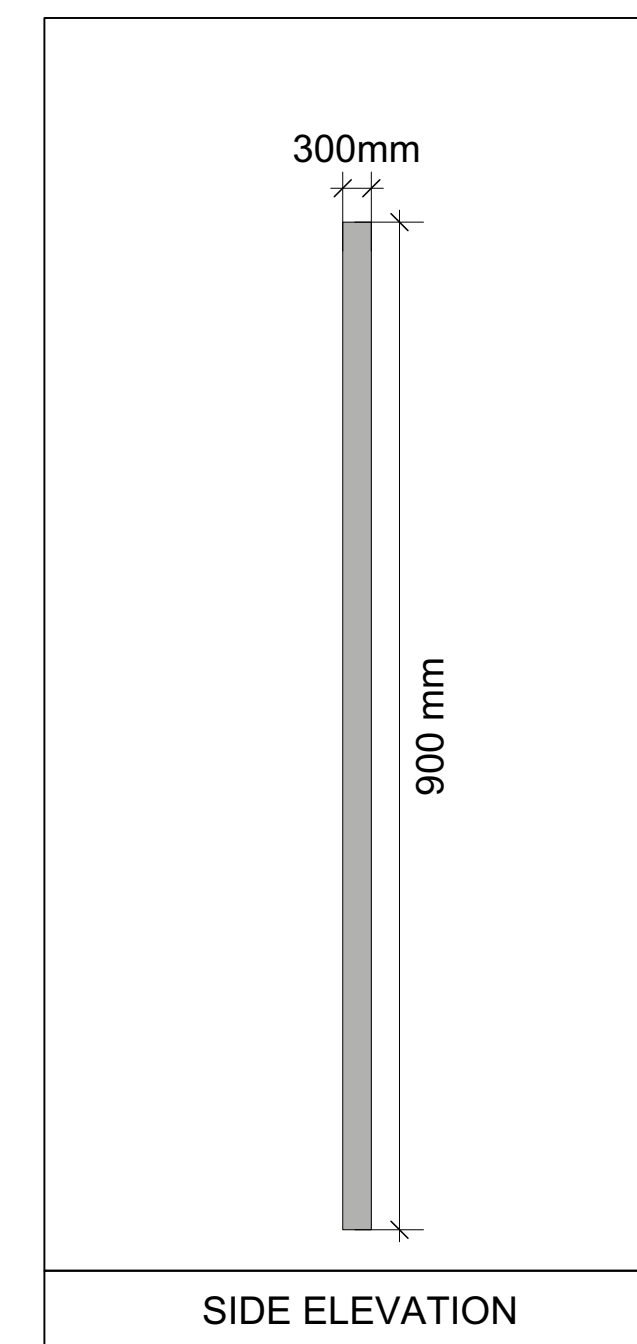

Scale changed to 1:20, paper size changed to B				DK
Rev.	Date	Description		
B	23/09/2024	A1	Side elevation of sign shown. As well as note added on method of fixing it	DK
A	13.09.2024			DK

htcarchitects

York Place Studio
8 Britannia Street
Leeds
LS1 2DZ

T:0113 244 3457

W: www.htcarchitects.co.uk
E: info@htcarchitects.co.uk

client
Lidl GB Ltd.



project
Mill Street, Glossop
Manchester

drawing title
Proposed Eastern Elevation

date September 2024

status Planning

scale 1:20 @ A1

drawn DK checked MH

job no. 3408 dwg no. P201 rev. B

