




First floor

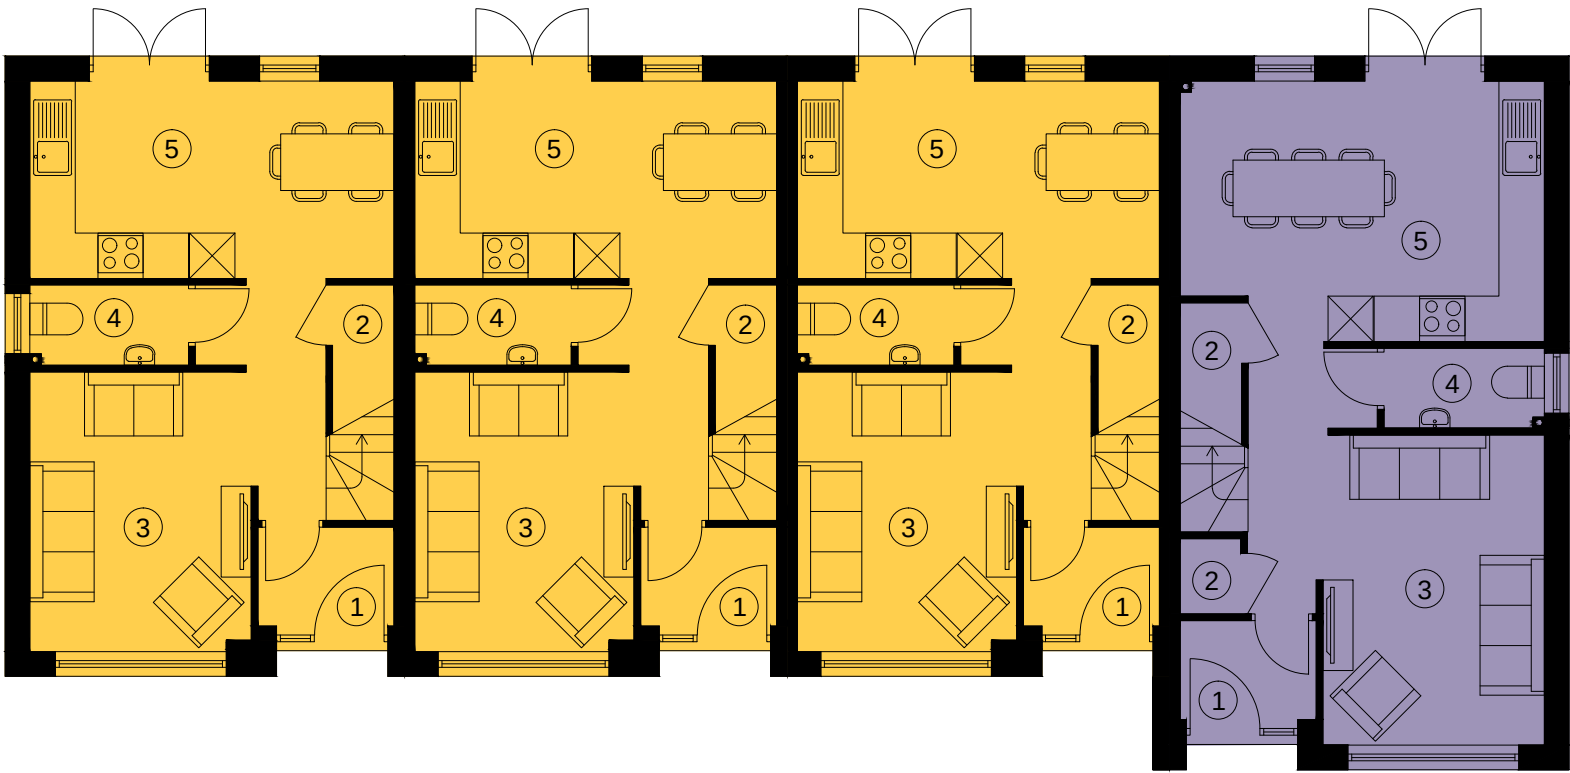

Ground floor

Type 1
2 bedroom/3 person house
72.1m²/776ft²

Type 1
2 bedroom/3 person house
72.1m²/776ft²


Type 1
2 bedroom/3 person house
72.1m²/776ft²

Type 3
3 bedroom/4 person house
84.0m²/904ft²


1. entry
2. store
3. lounge
4. WC
5. kitchen dining room
6. bedroom
7. bathroom




Front

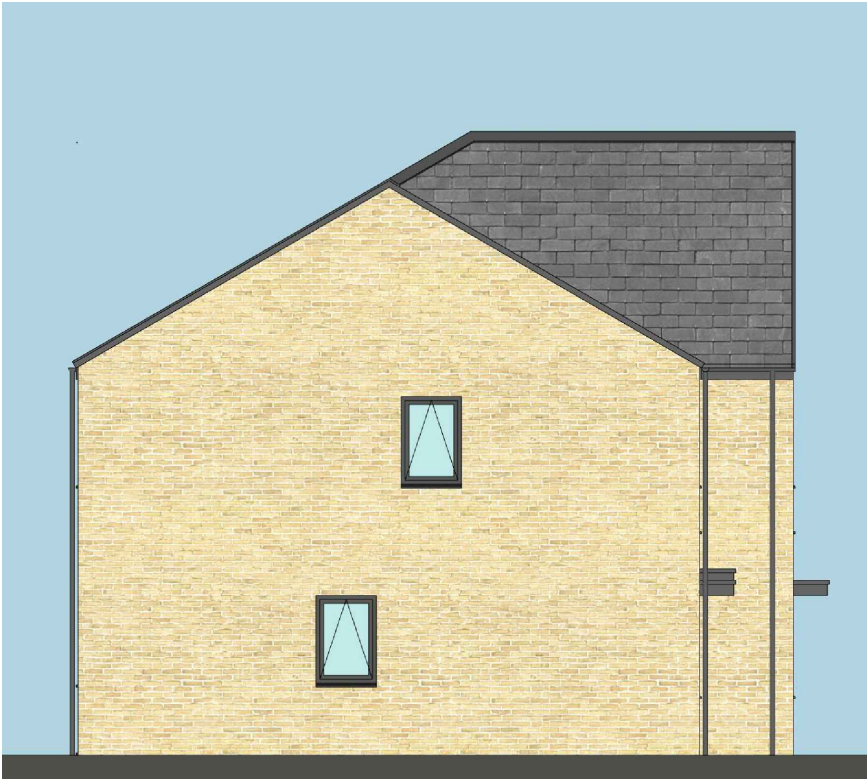

Side

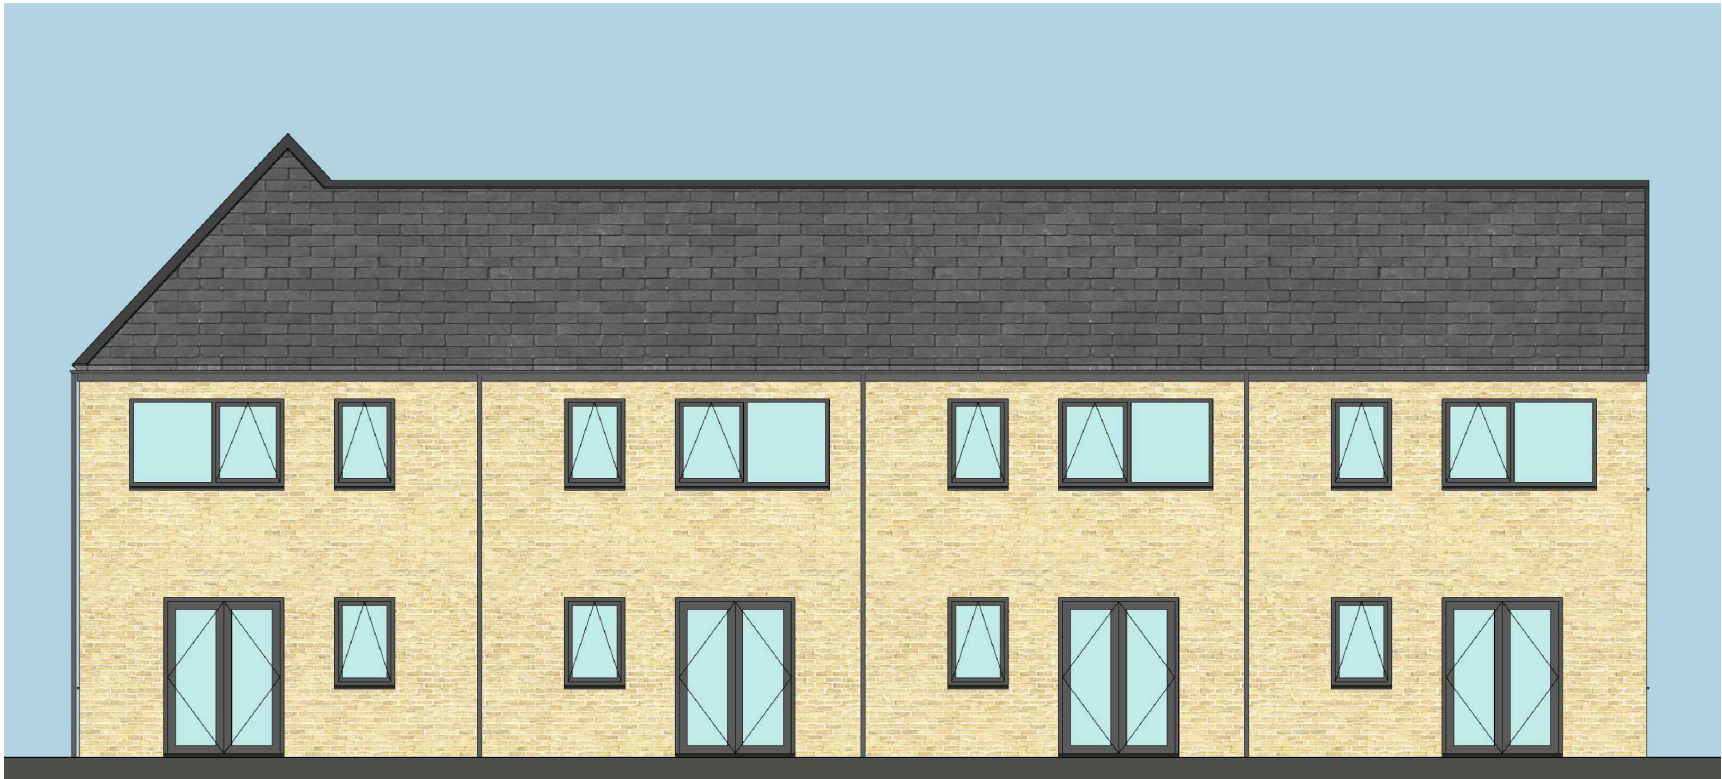

Rear

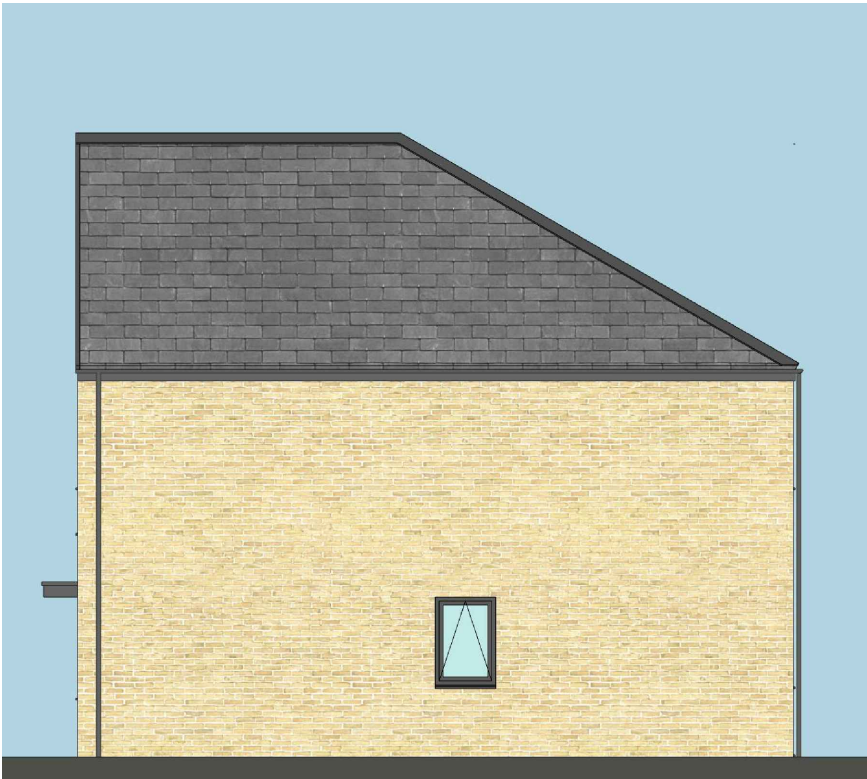

Side