


7.5† PANEL VAN



7.5+ BOX VAN

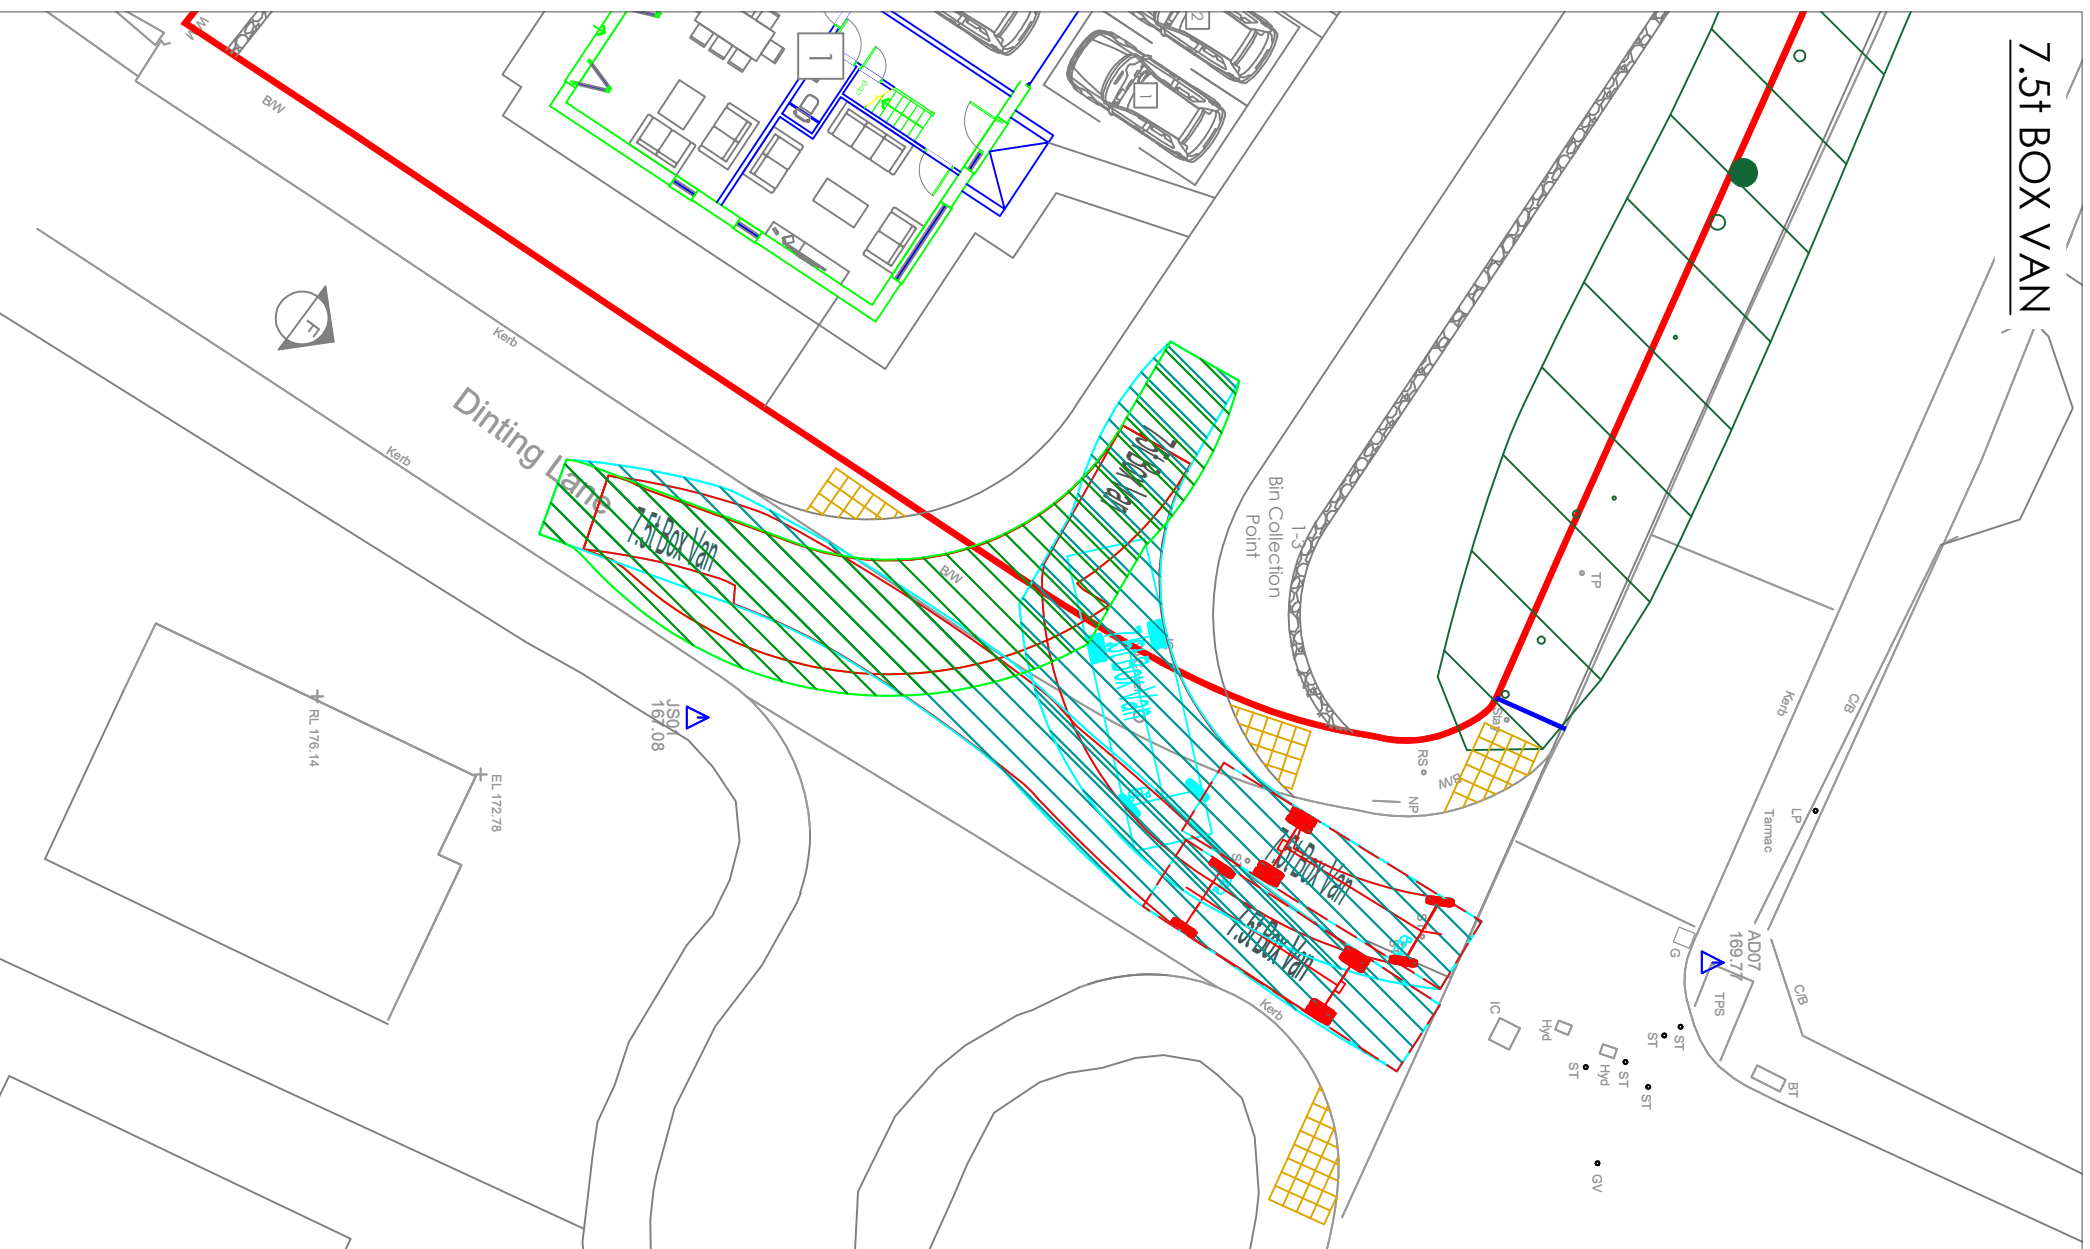

NOTES

Technical drawings of the 7.5t Panel Van showing side and front views with dimensions.

Side View Dimensions:

- Overall Length: 4.25
- Overall Width: 1.71
- Overall Body Height: 2.01
- Wheelbase: 2.40
- Front Overhang: 0.85
- Rear Overhang: 0.62


Front View Dimensions:

- Overall Width: 1.71
- Overall Height: 2.01

7.5t Box Van
Overall Length
Overall Width
Overall Body Height
Min Body Ground Clearance
Track Width
Lock to lock time
Kerb to Kerb Turning Radius

REVISIONS

REV	DESCRIPTION	DATE	BY
A	GENERAL DRAWING AMENDMENTS	17.01.24	ID
B	NEW SITE LAYOUT UNDERLAD	02.02.24	ID
C	NEW SITE LAYOUT UNDERLAD	27.09.24	ID

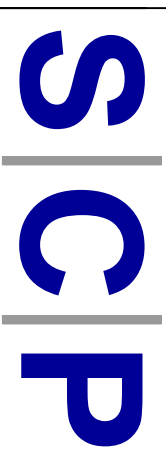

Transportation Planning : Infrastructure Design

Colwyn Chambers, 19 York Street, Manchester, M2 3BA, Tel 0161 832 4400,
www.scptransport.co.uk, Email info@scptransport.co.uk

Client Name:

ASPIRE HOMES

Project Title:

DINTING ROAD, GLOSSOP

Drawing Title:

SWEPT PATH ANALYSIS - 7.5t VANS

Drawn By:	LD	Date:	04.01.2023
Checked:	CT	Scale:	1:200 @ A3
Status:	PLANNING	Approved/Unapproved:	-

Drawing No.	Rev.
SCP/231114/ATR01	C