
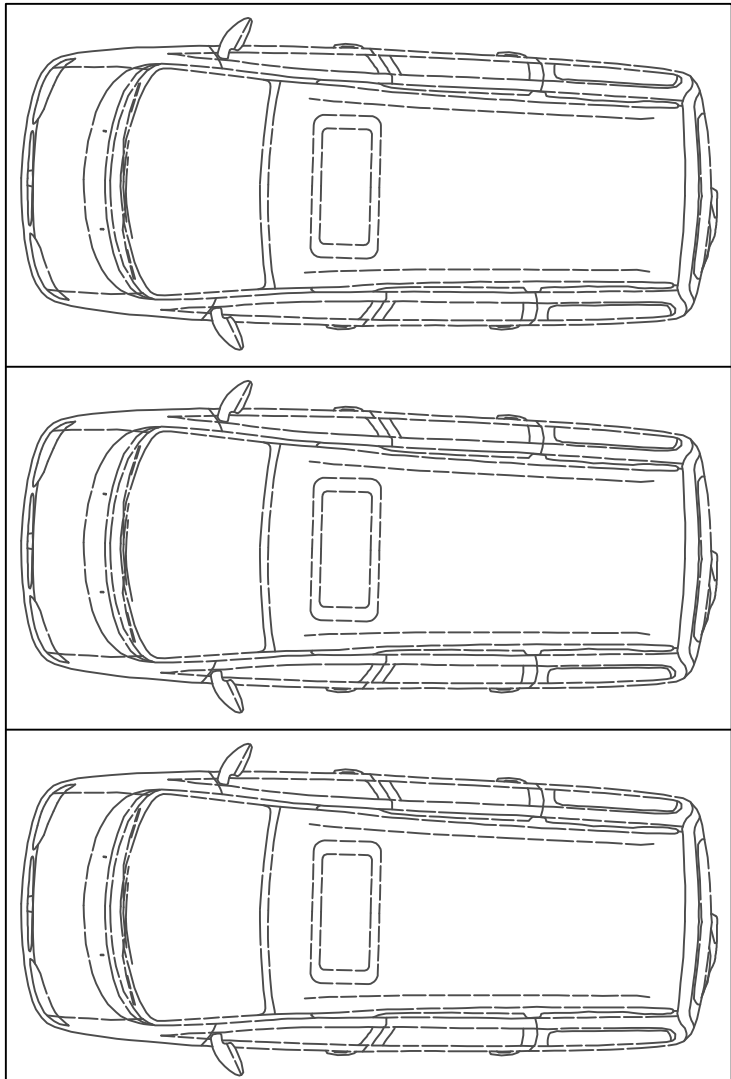
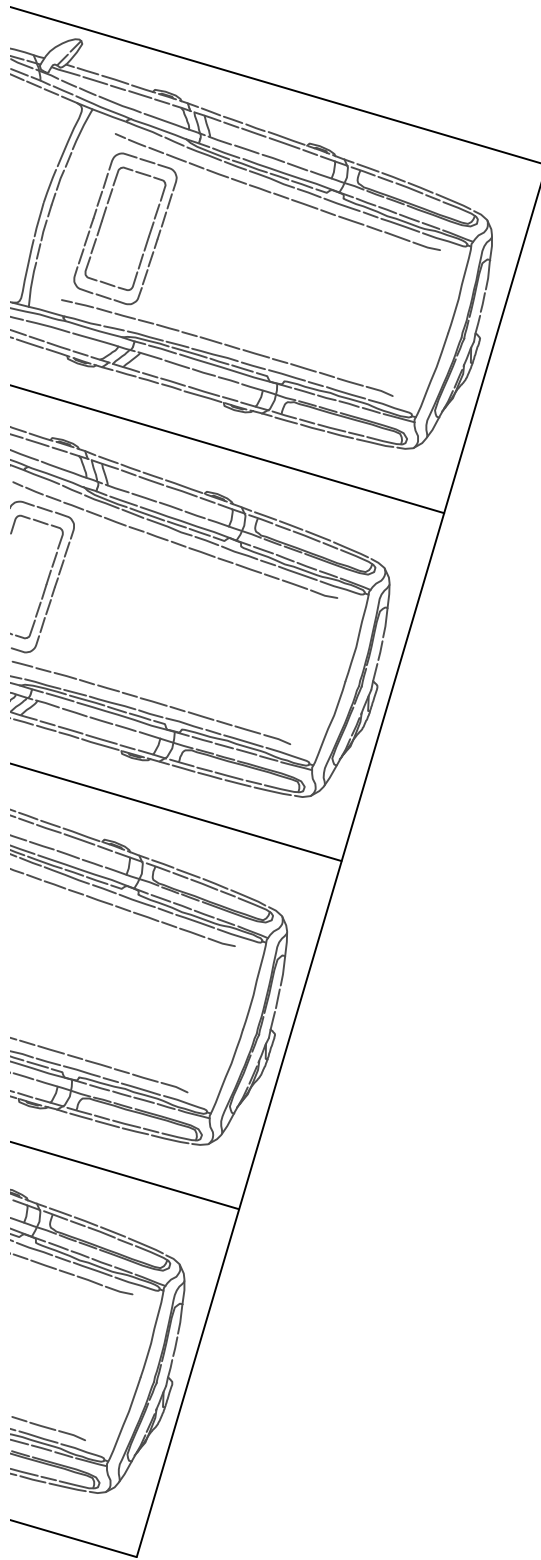
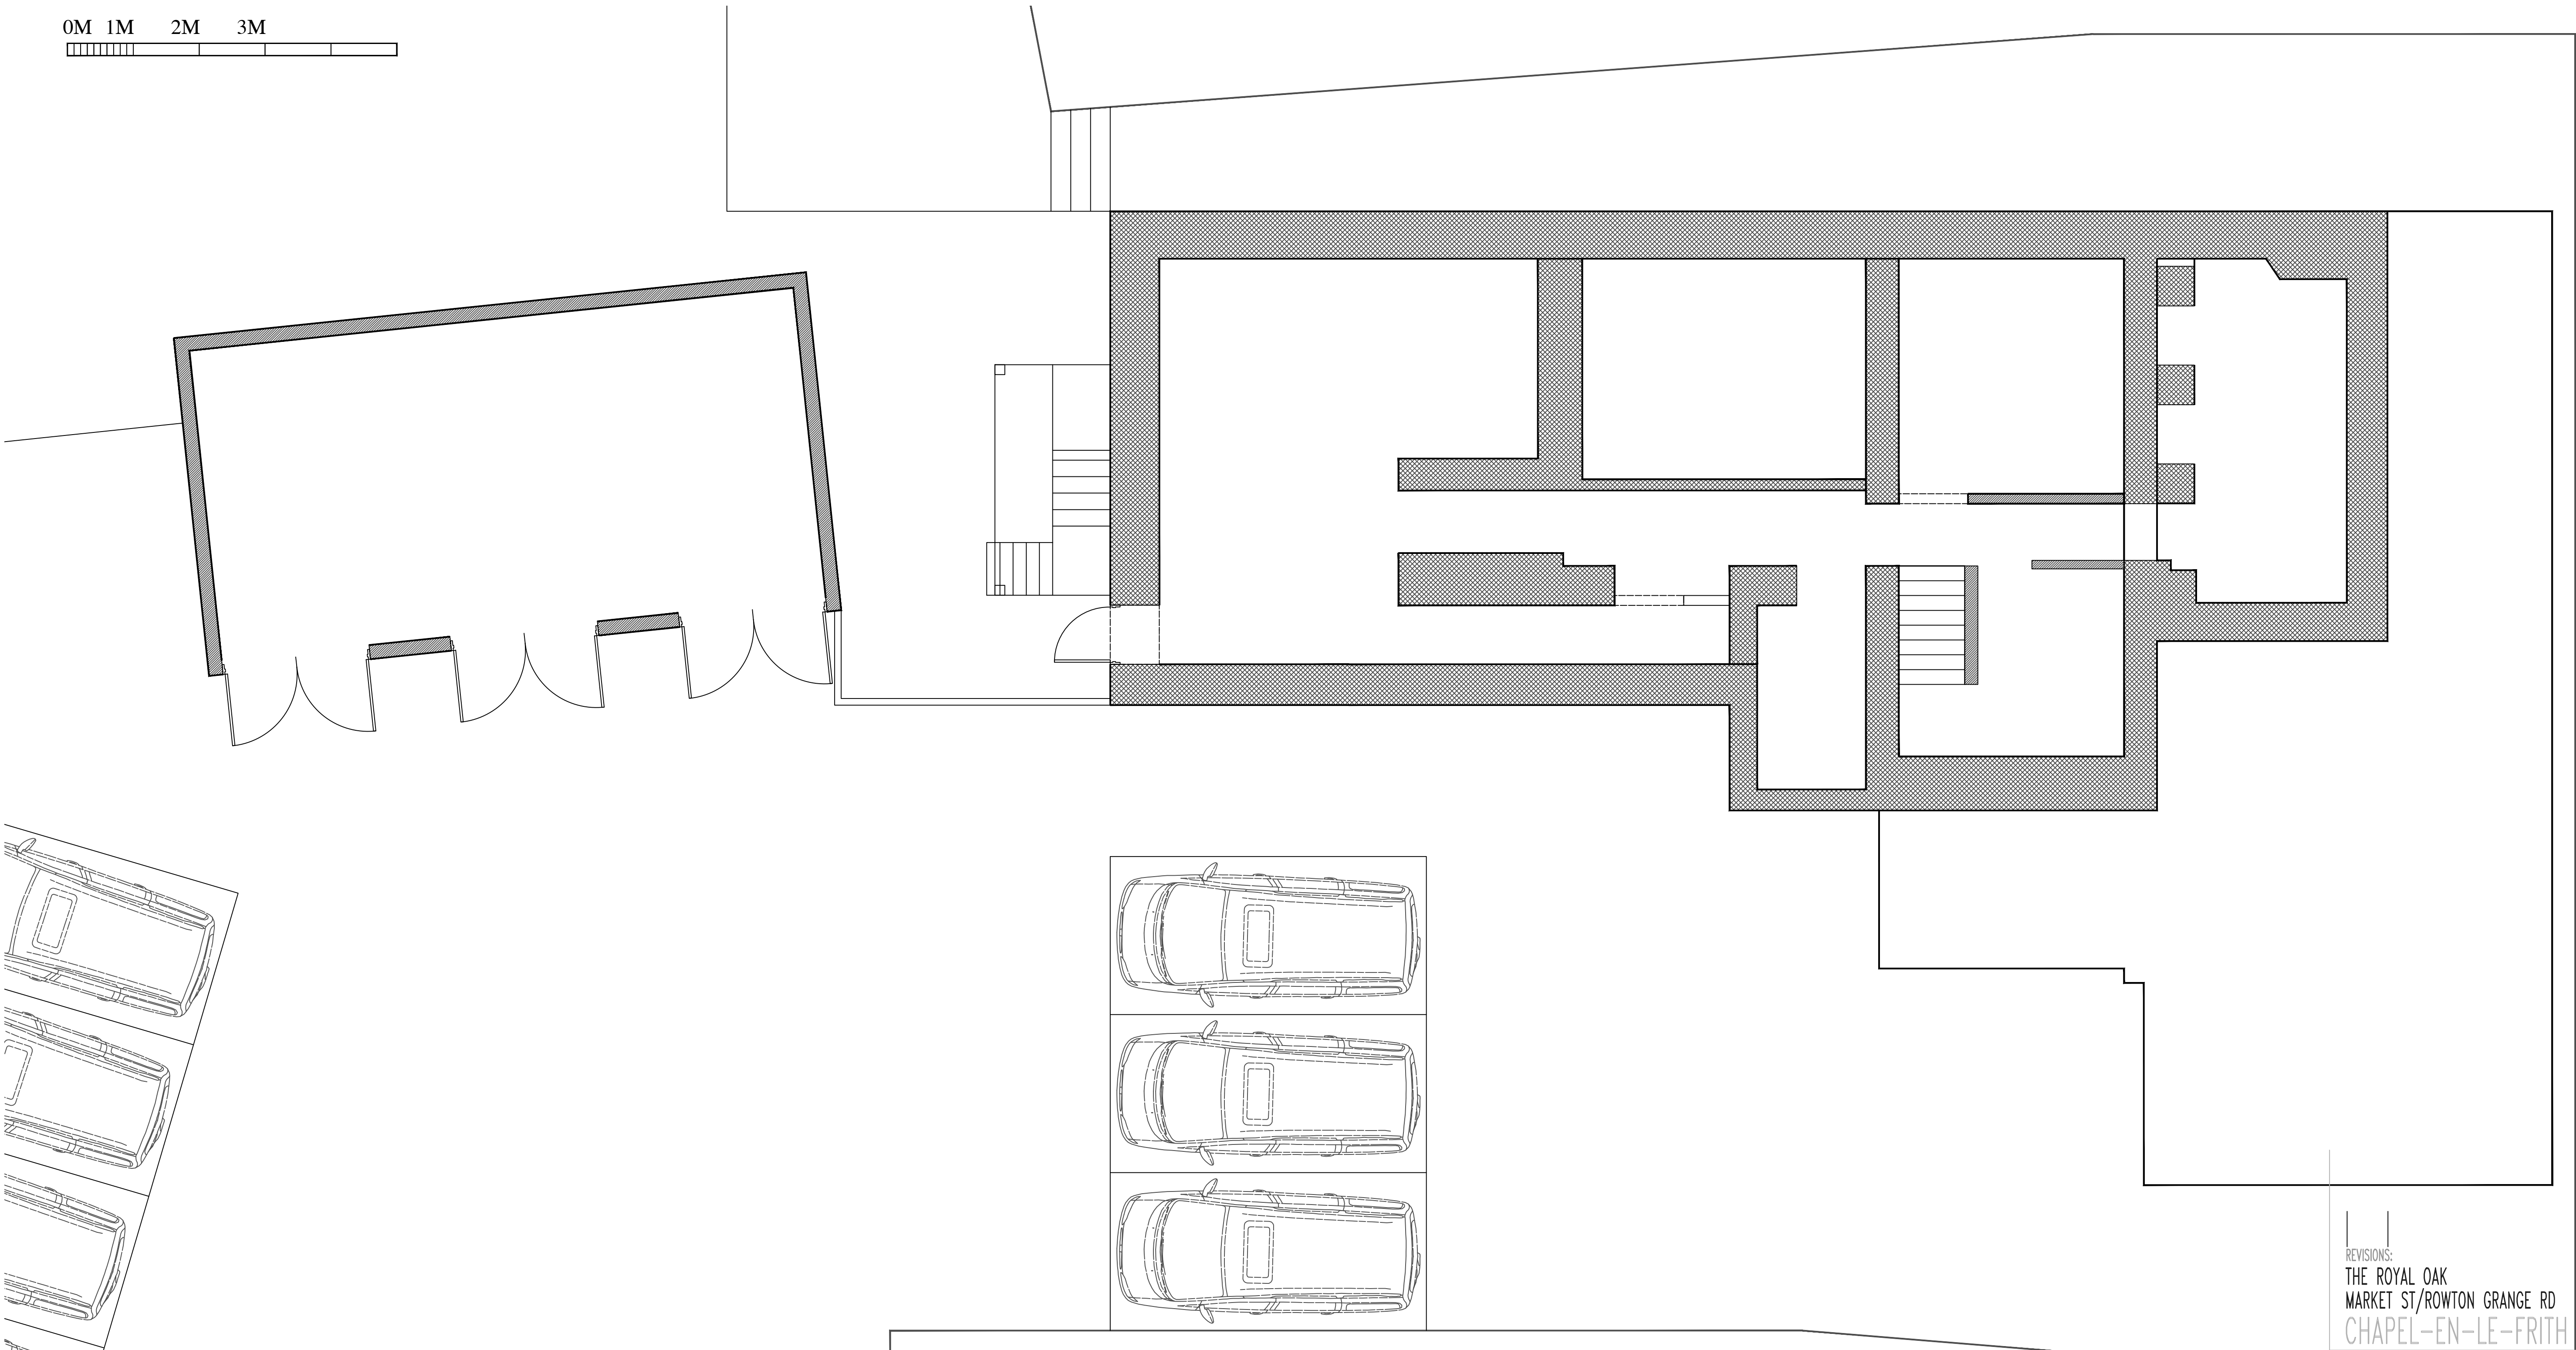


EXISTING BASEMENT 1:50

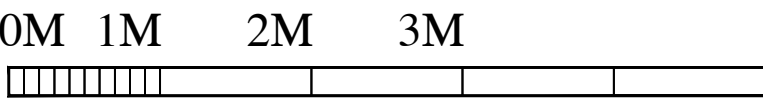

REVISIONS:
THE ROYAL OAK
MARKET ST/ROWTON GRANGE RD
CHAPEL-EN-LE-FRITH

SCALE: 1:50
DATE: JULY'24 DRAWN: AJS CHECKED: AJS

©THIS DRAWING AND THE BUILDING WORKS DEPICTED ARE THE COPYRIGHT OF AJS ARCHITECTURE AND MAY NOT BE REPRODUCED OR AMENDED EXCEPT BY WRITTEN PERMISSION. NO LIABILITY WILL BE ACCEPTED FOR AMENDMENTS MADE BY OTHER PERSONS.



A.J.S ARCHITECTURE



32 carr road,
buxton,
derbyshire,
sk17 6wf.
h: 01298 26062
m: 07794 400237

THE ROYAL OAK, CHAPEL-EN-LE-FRITH

DRAWING No: EXISTING 01

B REGS COMPLIANT