
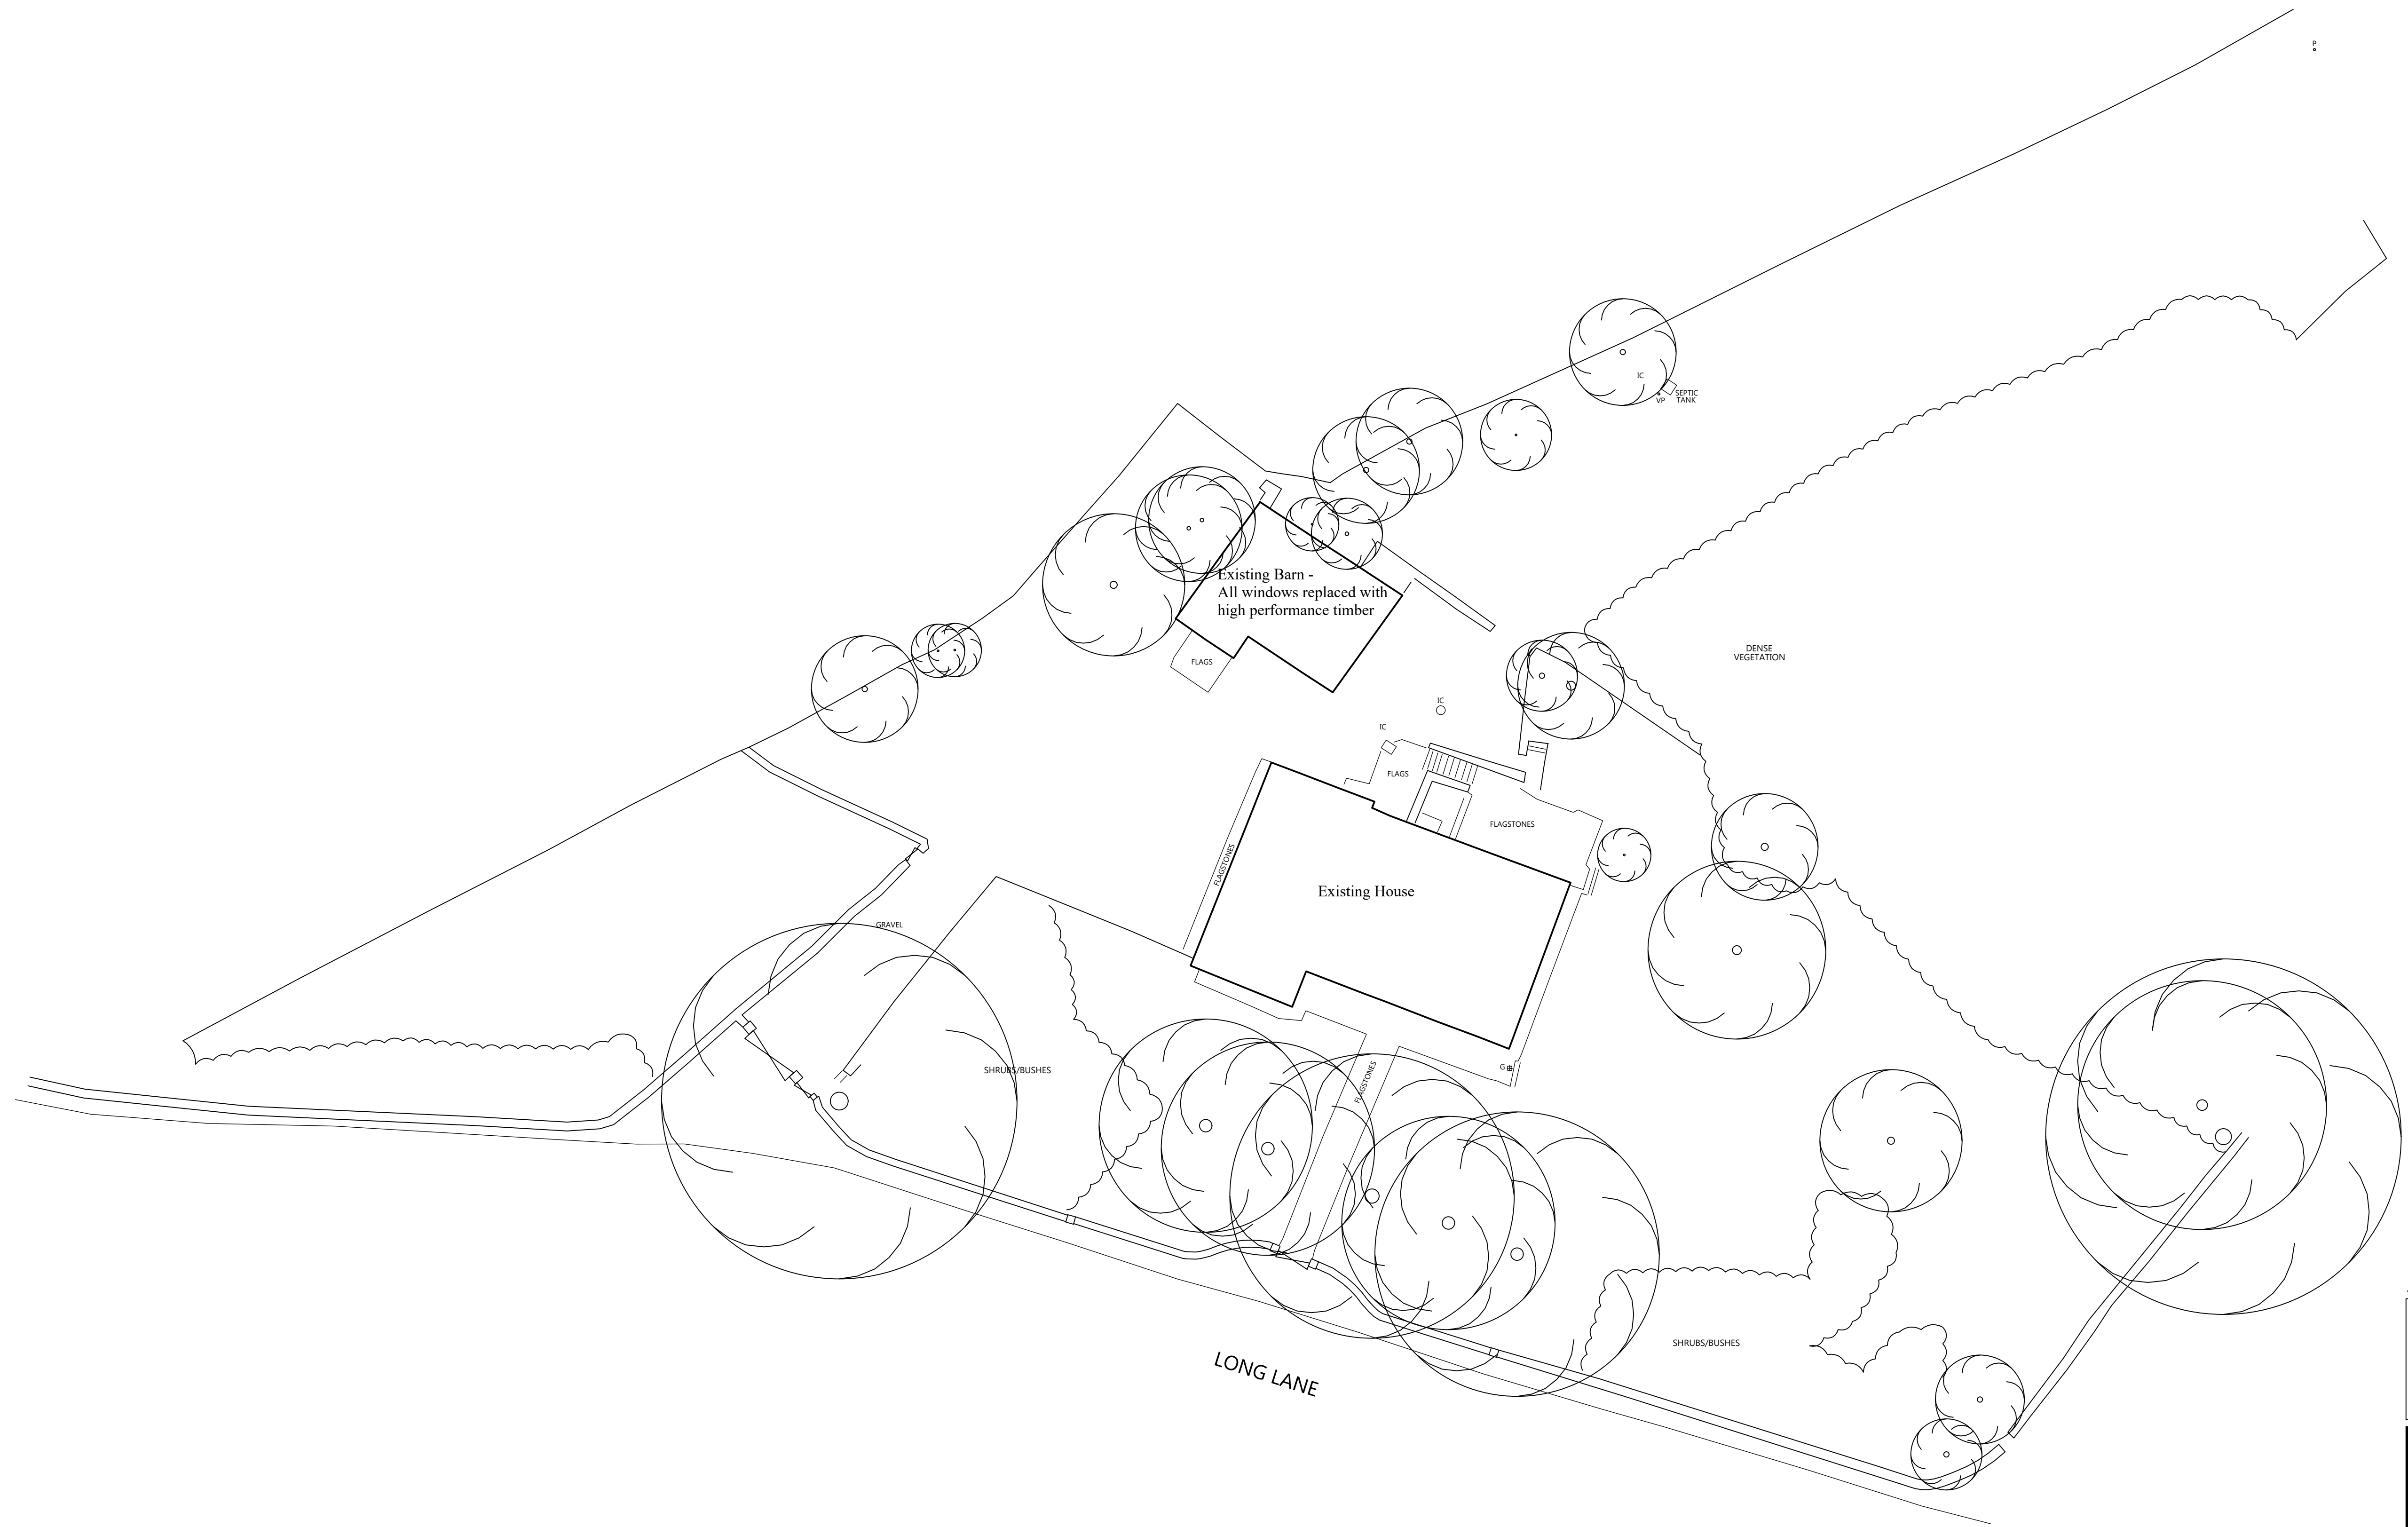


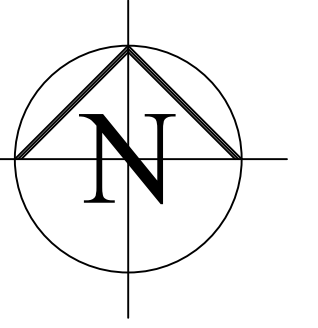

0 4m 8m 12m 16m

Hollinknoll, Chapel-en-le-Frith - Proposed Site Layout

Project
Proposed Development At
Hollinknoll, Long Lane,
Chapel-en-le-Frith

Title
Proposed Site Layout

ARCHITECTURE

31 Chapel Brow Leyland Preston PR25 3NH
Tel 01772 467404 E Mail: info@pwlarchitecture.com

Scale 1:200@A1 + 1:400@A3	Date March 2022
Drawn CTA	Drwg No 1394-PL06B