


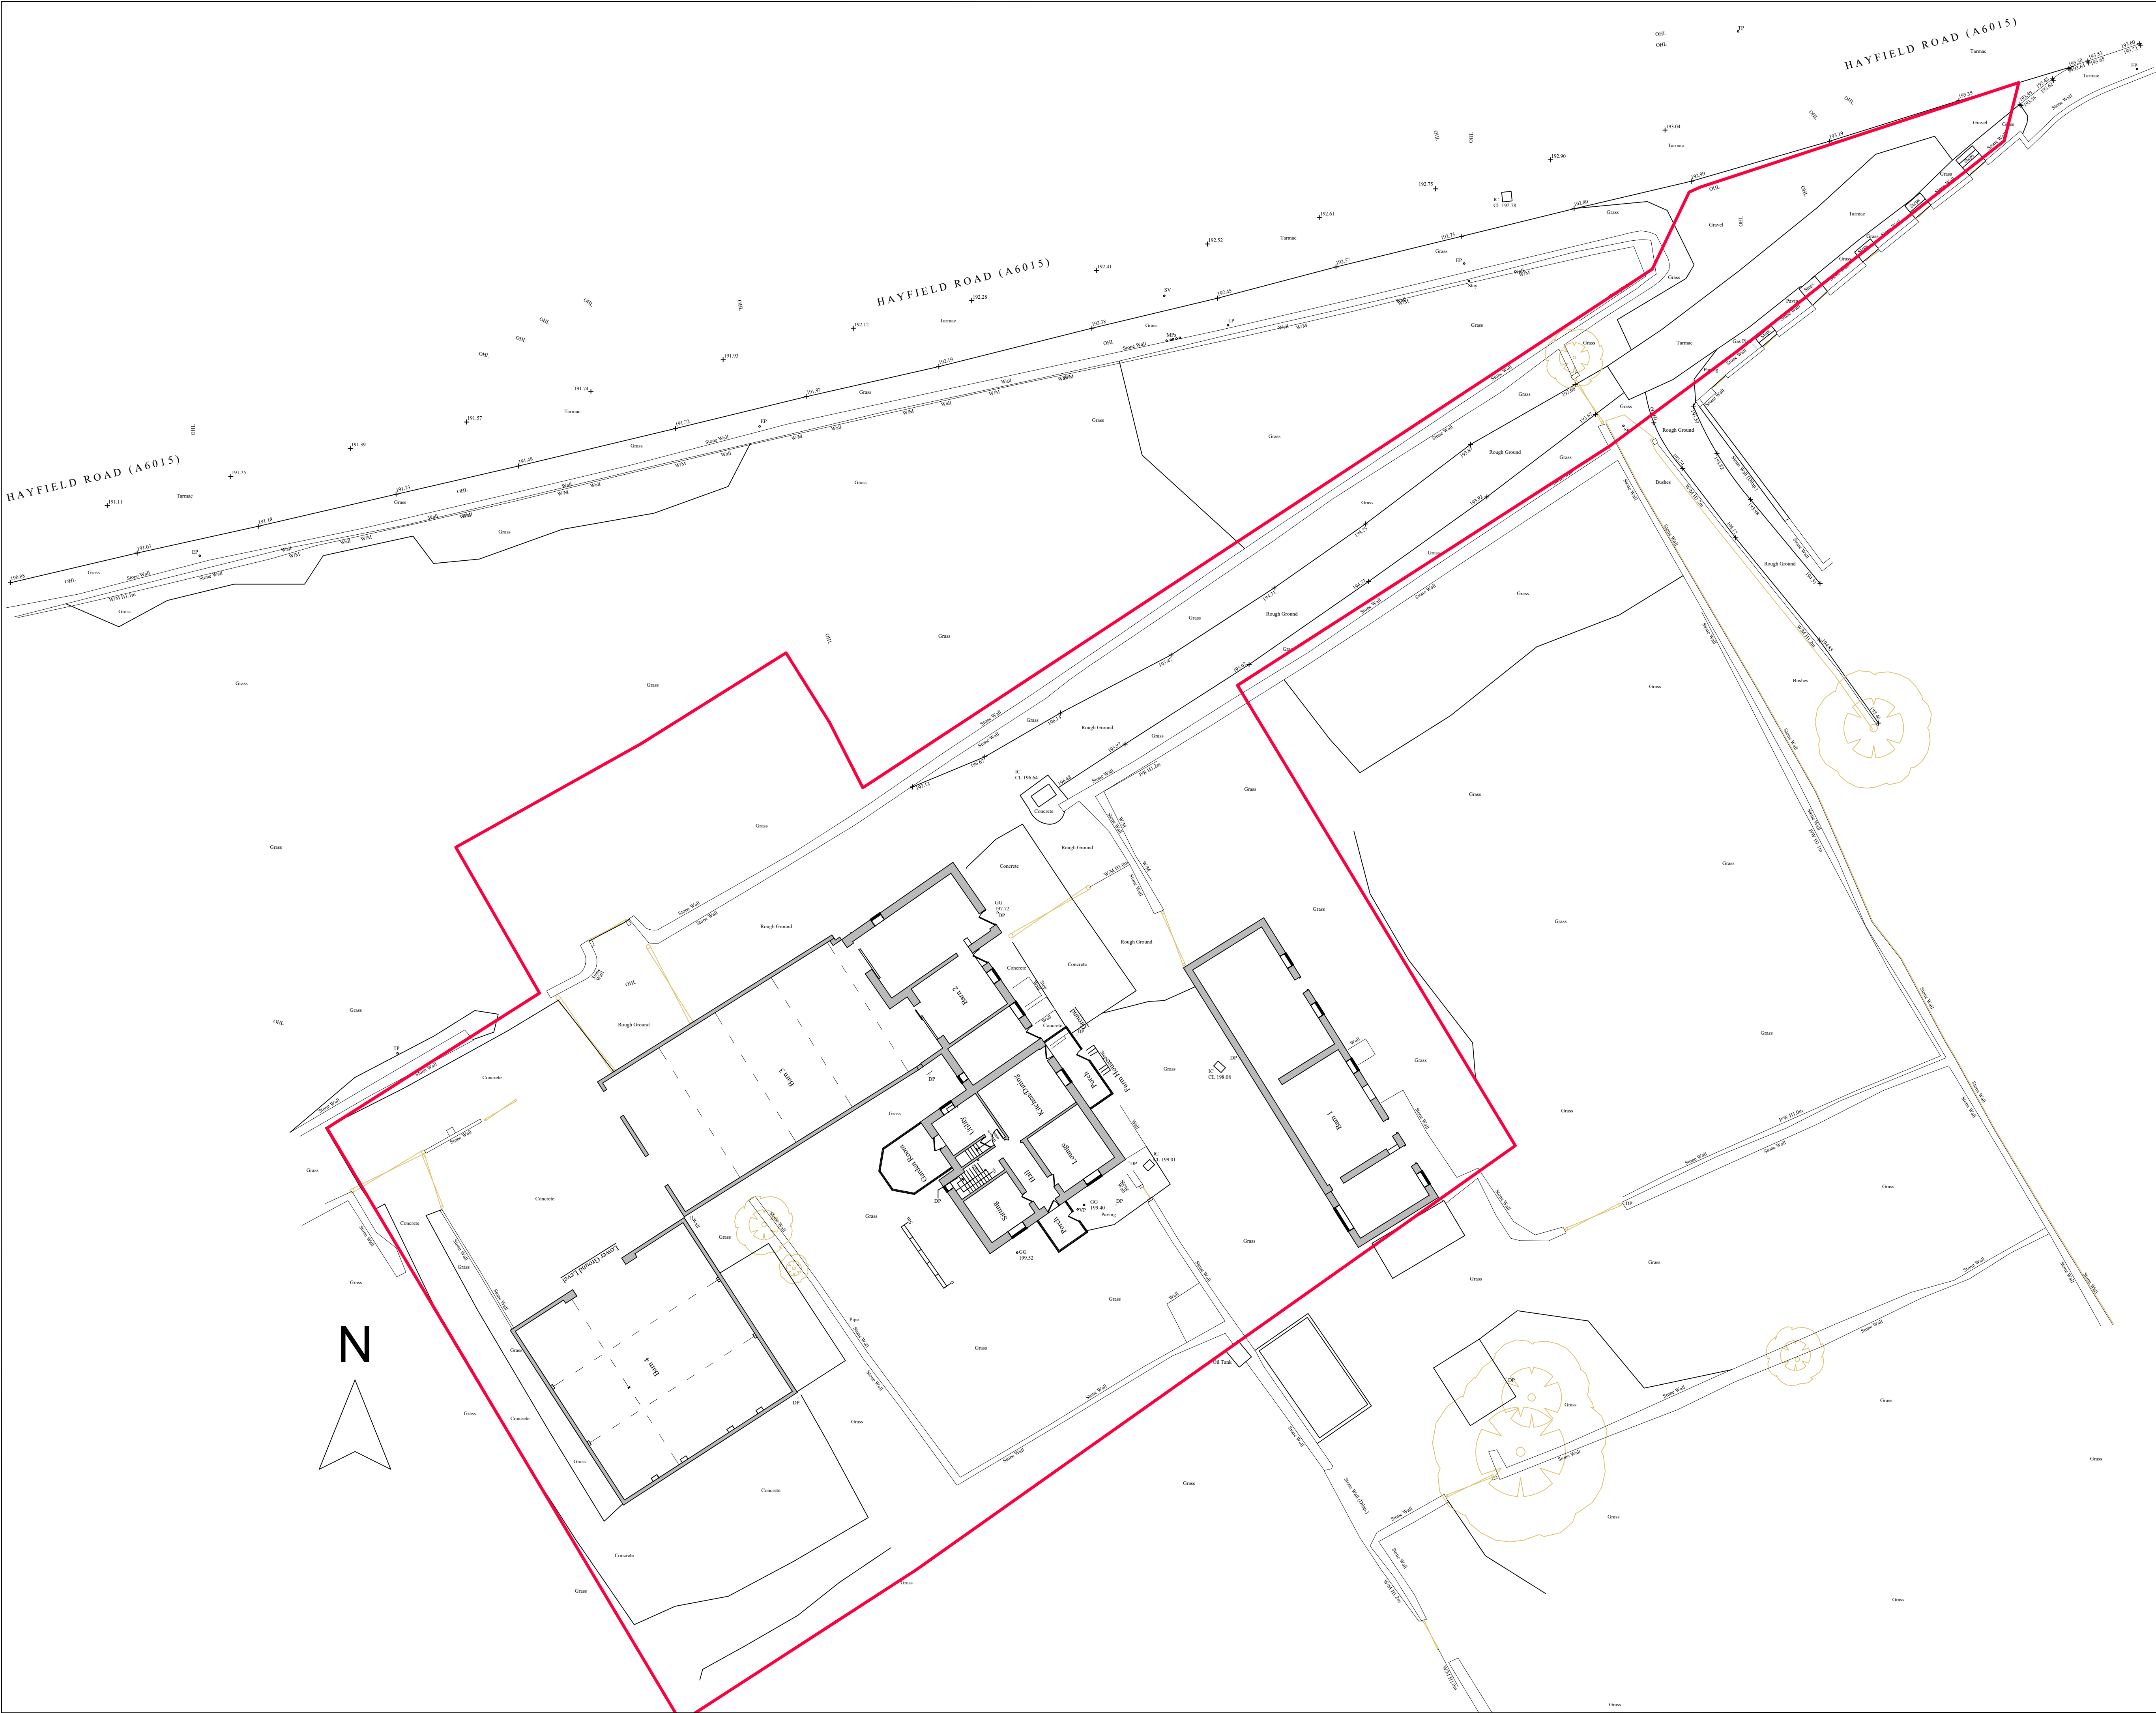

Planning

This drawing is the Copyright of SJ Design Limited.
All dimensions must be checked on site.
All surveys and engineering work is to be undertaken with prevailing British Standards, Codes of Practice, Building Regulations, constraints and third party considerations and all is to be complete satisfaction of SJ Design Limited.

SJ
DESIGN LTD

Building Design & Surveying Consultants
The Old Co-Op Building, Church Street,
Hayfield, High Peak SK22 1JE
Tel: 01463 742953 Fax: 01463 751247
Mobile: 07984 087 087 Email: info@sjdesign.net
www.sjdesign.net

Client:
Jan Butler
Job Title:
Ravens Leach Farm
New Mills Road
Birch Vale
High Peak
SK22 1PP

Drawing Title:
**Block Plan
as Existing**

Scale:	1:200 at A1 or as marked	
Date:	May 2024	Drawn: JSJ
Drawing No:	205	Rev: