


South Facing Inner Courtyard Elevation As Proposed

Scale 1:100@A1

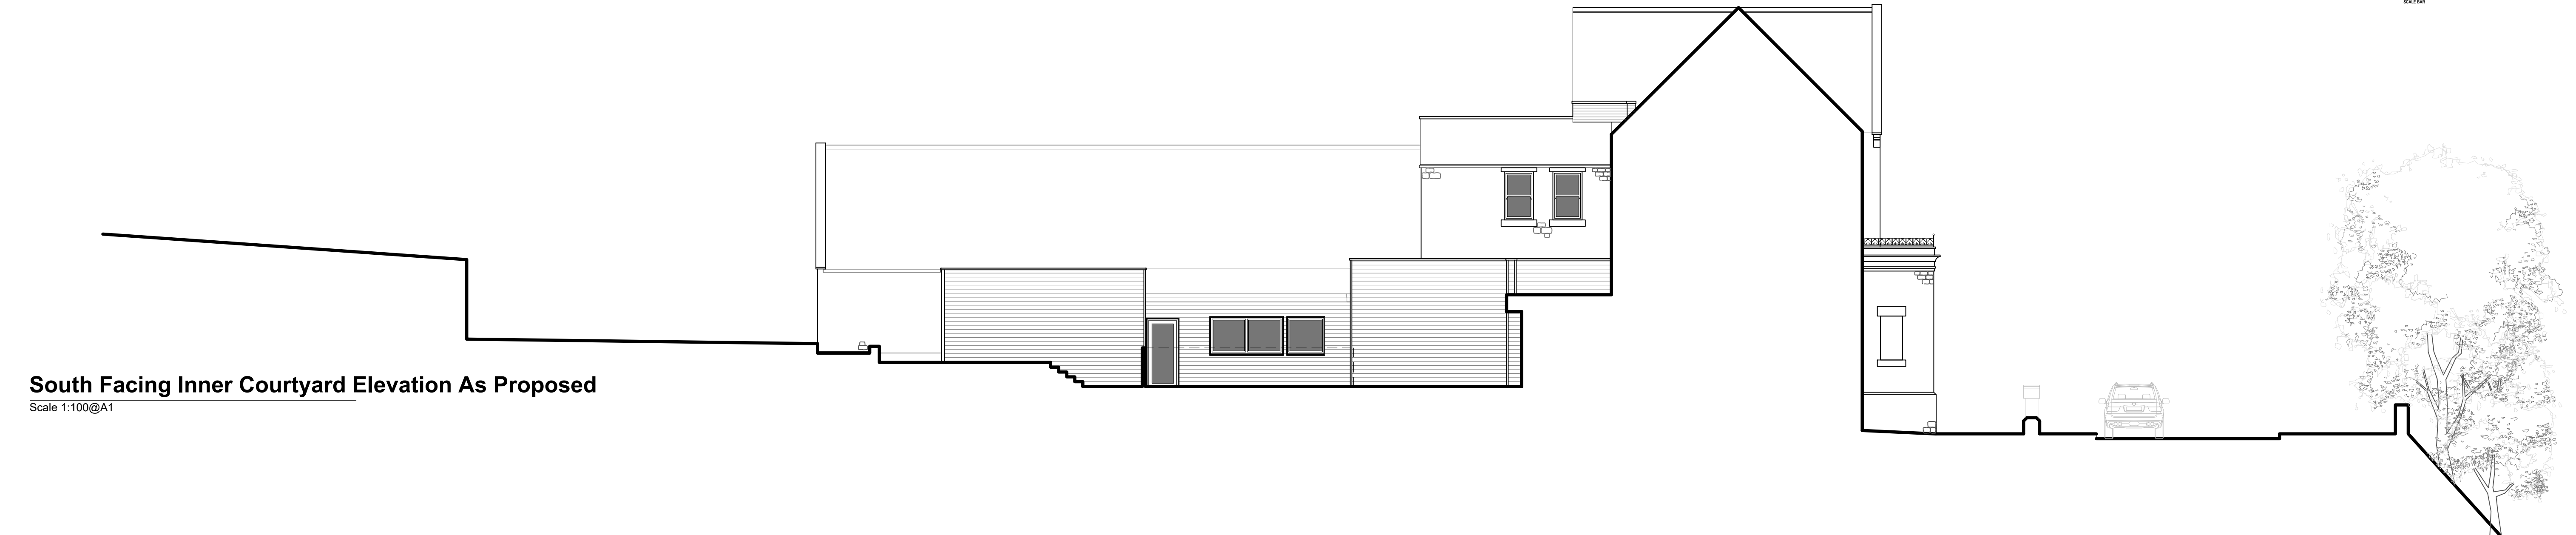

North Facing Inner Courtyard Elevation As Proposed

Scale 1:100@A1



West Facing Elevation As Proposed

Scale 1:100@A1



ISSUED FOR PLANNING

REVISION	DATE	DRAWN	CHECKED	DESCRIPTION	SCALE	DATE
A	Nov 2024	ML		Do not scale note removed, scale bar added	1:100 @A1	JULY 2024
CLIENT	MR REB ISHMAEL				DRAWN	CHECKED
PROJECT	NEW MILLS EDUCATION CENTER				MH	
DRAWING TITLE	ELEVATIONS AS PROPOSED				JOB NUMBER	DRAWING NO.
SHEET 2 OF 3					240705	208
						A

TIMEARCHITECTS

Creative Conservation - Inspiring Design. Time Architects 226-228 Holme Lane, Sheffield, S64JZ
Registered Company Number in England and Wales: 8033383, Director: Michael Leigh
W. www.timearchitects.co.uk E. info@timearchitects.co.uk T. 0114 430 0114
© all rights reserved, report all discrepancies