



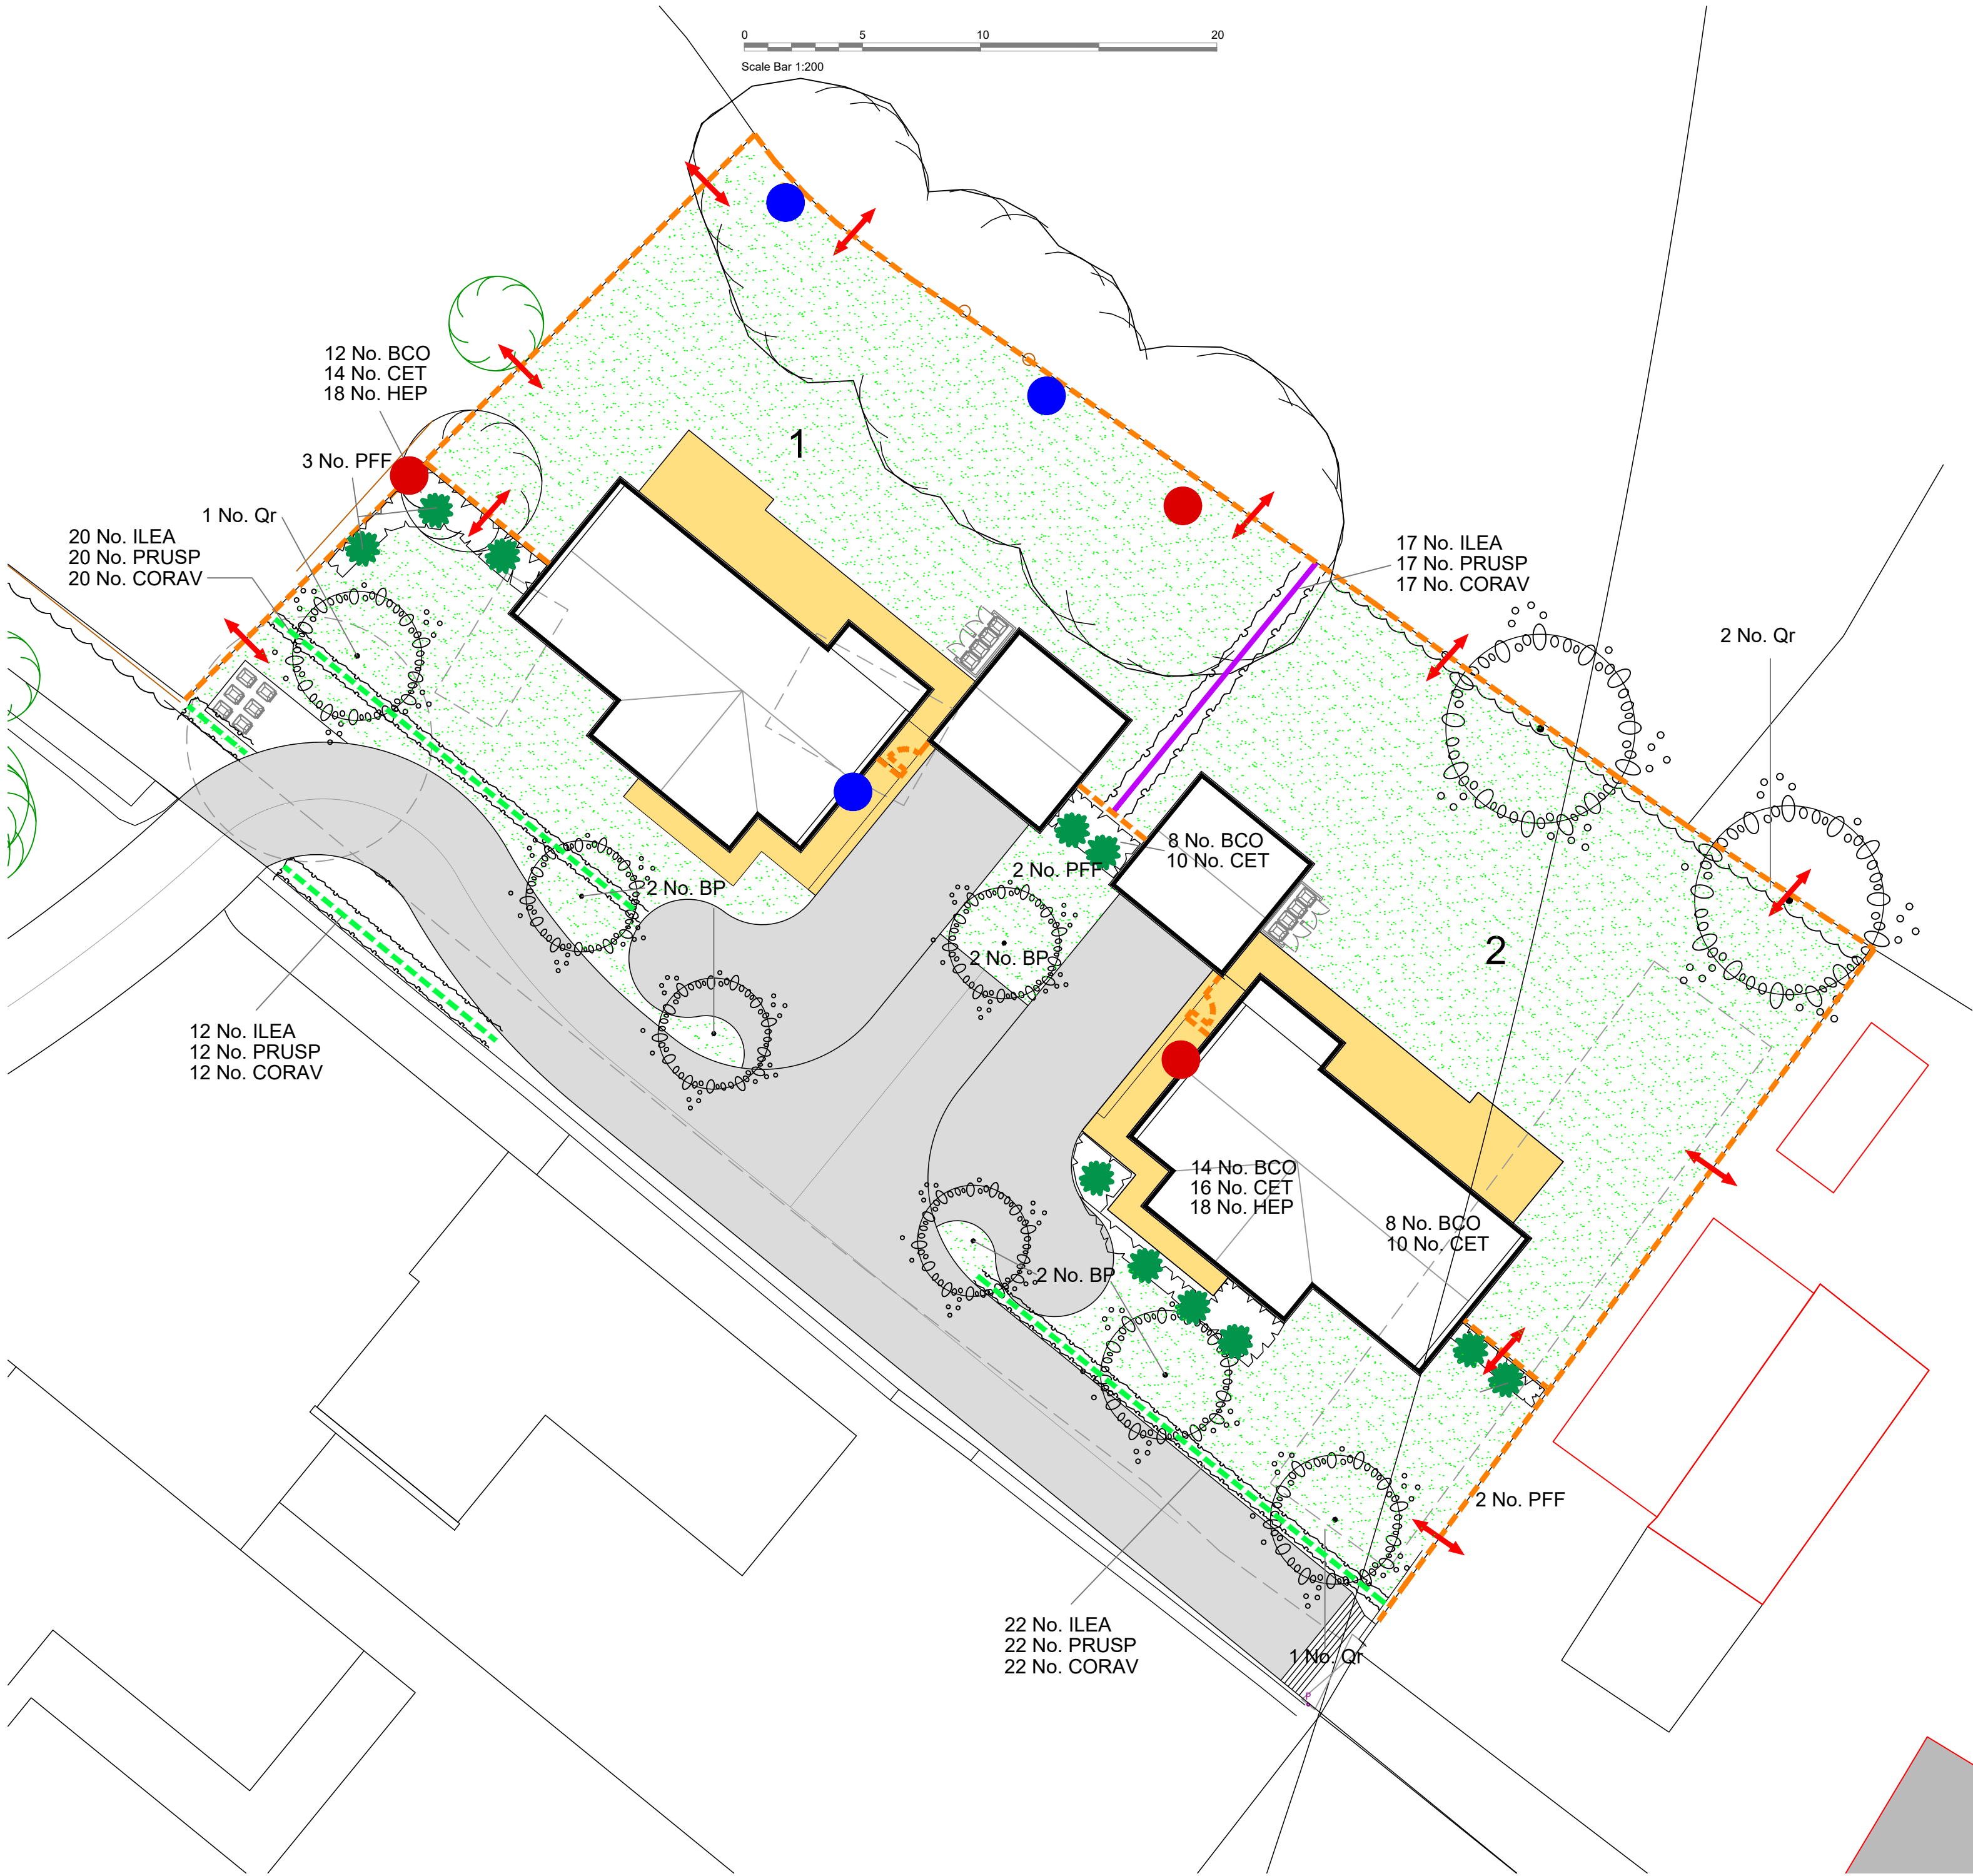

Key

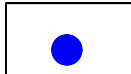

Bat box



Bird box



Existing tree to be retained




Proposed new trees



Proposed hedge planting



Proposed shrub/specimen planting

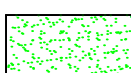

Grass to front and rear of dwellings



Bitmac drives and parking areas



Paths and patios Indian stone

Plant Schedule


Trees					
Abbreviation	Species	Specification	Height	Girth	Pot size
Qr	Quercus robur	Select standard	250-300cm	12-14cm	B
BP	Betula pendula	Heavy standard 3x	350-425cm	12-14cm	RB
PCC	Pyrus calleryana 'Chanticleer'	Heavy standard 3x	300-350cm	12-14cm	B

Shrubs					
Abbreviation	Species	Specification	Height	Pot Size	Density
BCO	Bergenia cordifolia		25-30cm	3L	6/m²
CET	Ceanothus thyrsiflorus repens		20-30cm	3L	6/m²
HEP	Hebe pinguifolia 'Pagei'		30-40cm	3L	6/m²


Specimens					
Abbreviation	Species	Specification	Height	Girth	Pot Size
PFF	Pieris 'Forest Flame'		60-80cm	10L	Counted

Hedges					
Abbreviation	Species	Specification	Height	Girth	Pot Size
CORAV	Corylus avellana	1+1 B	60-80cm		6/m
ILEA	Ilex aquifolium	1+1	60-80cm		6/m
PRUSP	Prunus spinosa	1+1	60-80cm		6/m


Boundary Treatments

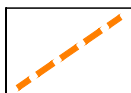

2M High Timber Post and Rail Fence

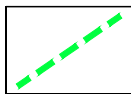

0.6 - 0.8 High Hedge, see planting schedule

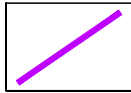

0.6 - 0.8 High Hedge, see planting schedule with 0.9M high post and rail timber fence



Min 150 x 150 gap at base of fence to allow gaps for hedgehog connectivity



Gap in boundary measuring min 130 x 130mm to provide connectivity for hedgehogs.



Land off Glossop Road, Charlesworth

LANDSCAPING LAYOUT

Planning

Apr 2022 1:200 @ A2 TT22(PL)02 E