


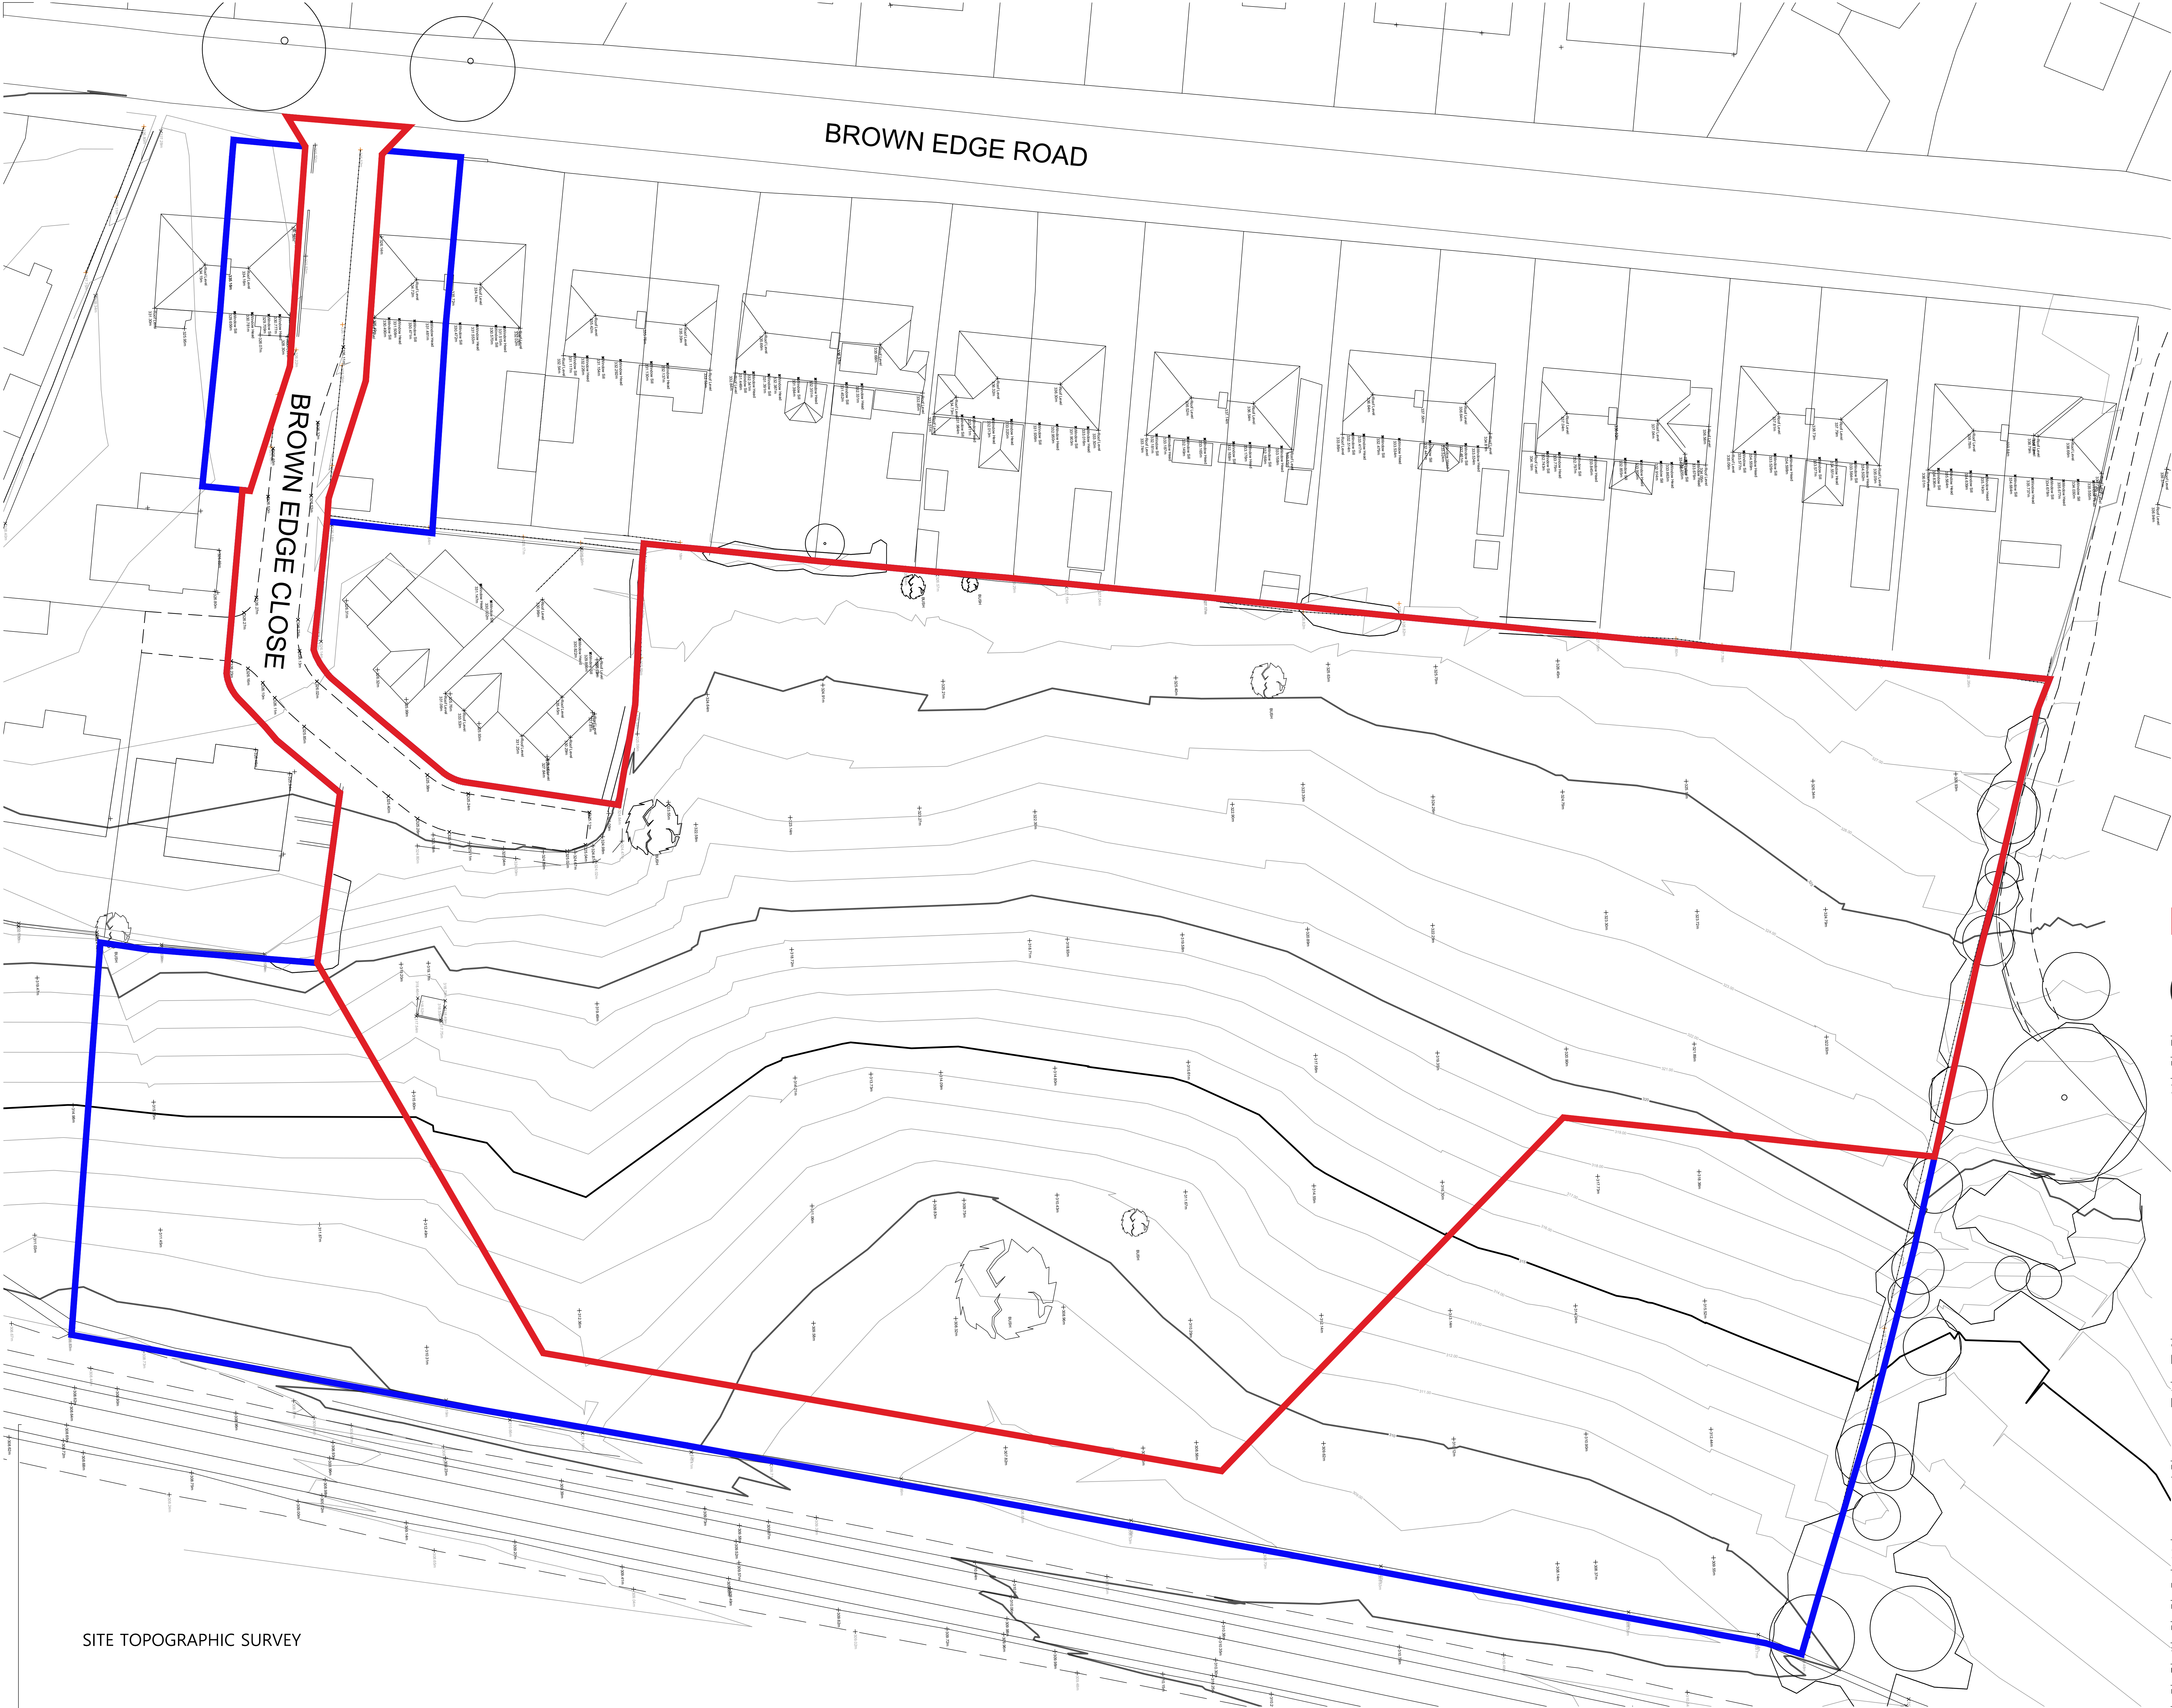

SITE TOPOGRAPHIC SURVEY

This line should measure 100mm along x and y axes when printed


GENERAL NOTES:

Analog drawing compiled from Ordnance Survey, alongside topographic survey data provided by Crucial Services, drawing ref. mc-0006 and tree canopy spreads as per Tree Heritage survey drawing ref. TH-424-09.

See Tree Heritage Arboricultural report for details of existing tree types and condition.

PLEASE READ IN CONJUNCTION WITH DRAWING 6412 BY DM EXISTING AND PROPOSED 3D ILLUSTRATION AND INDICATIVE CROSS SECTION.

PLANNING

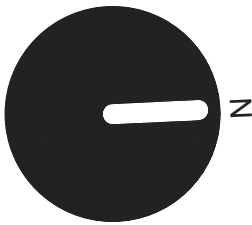

Revisions

Revision	Date	Revision notes	Drawn	Checked
-	01-10-24	First issue.	RP	TA
A	07-10-24	Boundaries and proposed site entrance revised to reflect No.74 Brown Edge Road plot.	RP	TA

Client
Mr K Singh

Job title
Land off Brown Edge Road, Buxton, SK17 7AF.

Drawing title
Topographic Survey

Check all dimensions and verify on site. Report any errors or omissions.
© Ami Architects Ltd

First issued	01-10-24
Drawn by	RP
Drawing sheet size	A0
Scale	1:200
Inspected by	TA
Drawing number	6412 (P) 002
Revision	A

ARNI
Ami Architects Ltd
2 Cherry Orchard,
Newcastle under Lyme,
ST5 2UB
T 01782 611 815
E info@arniarchitects.com
www.arniarchitects.com