


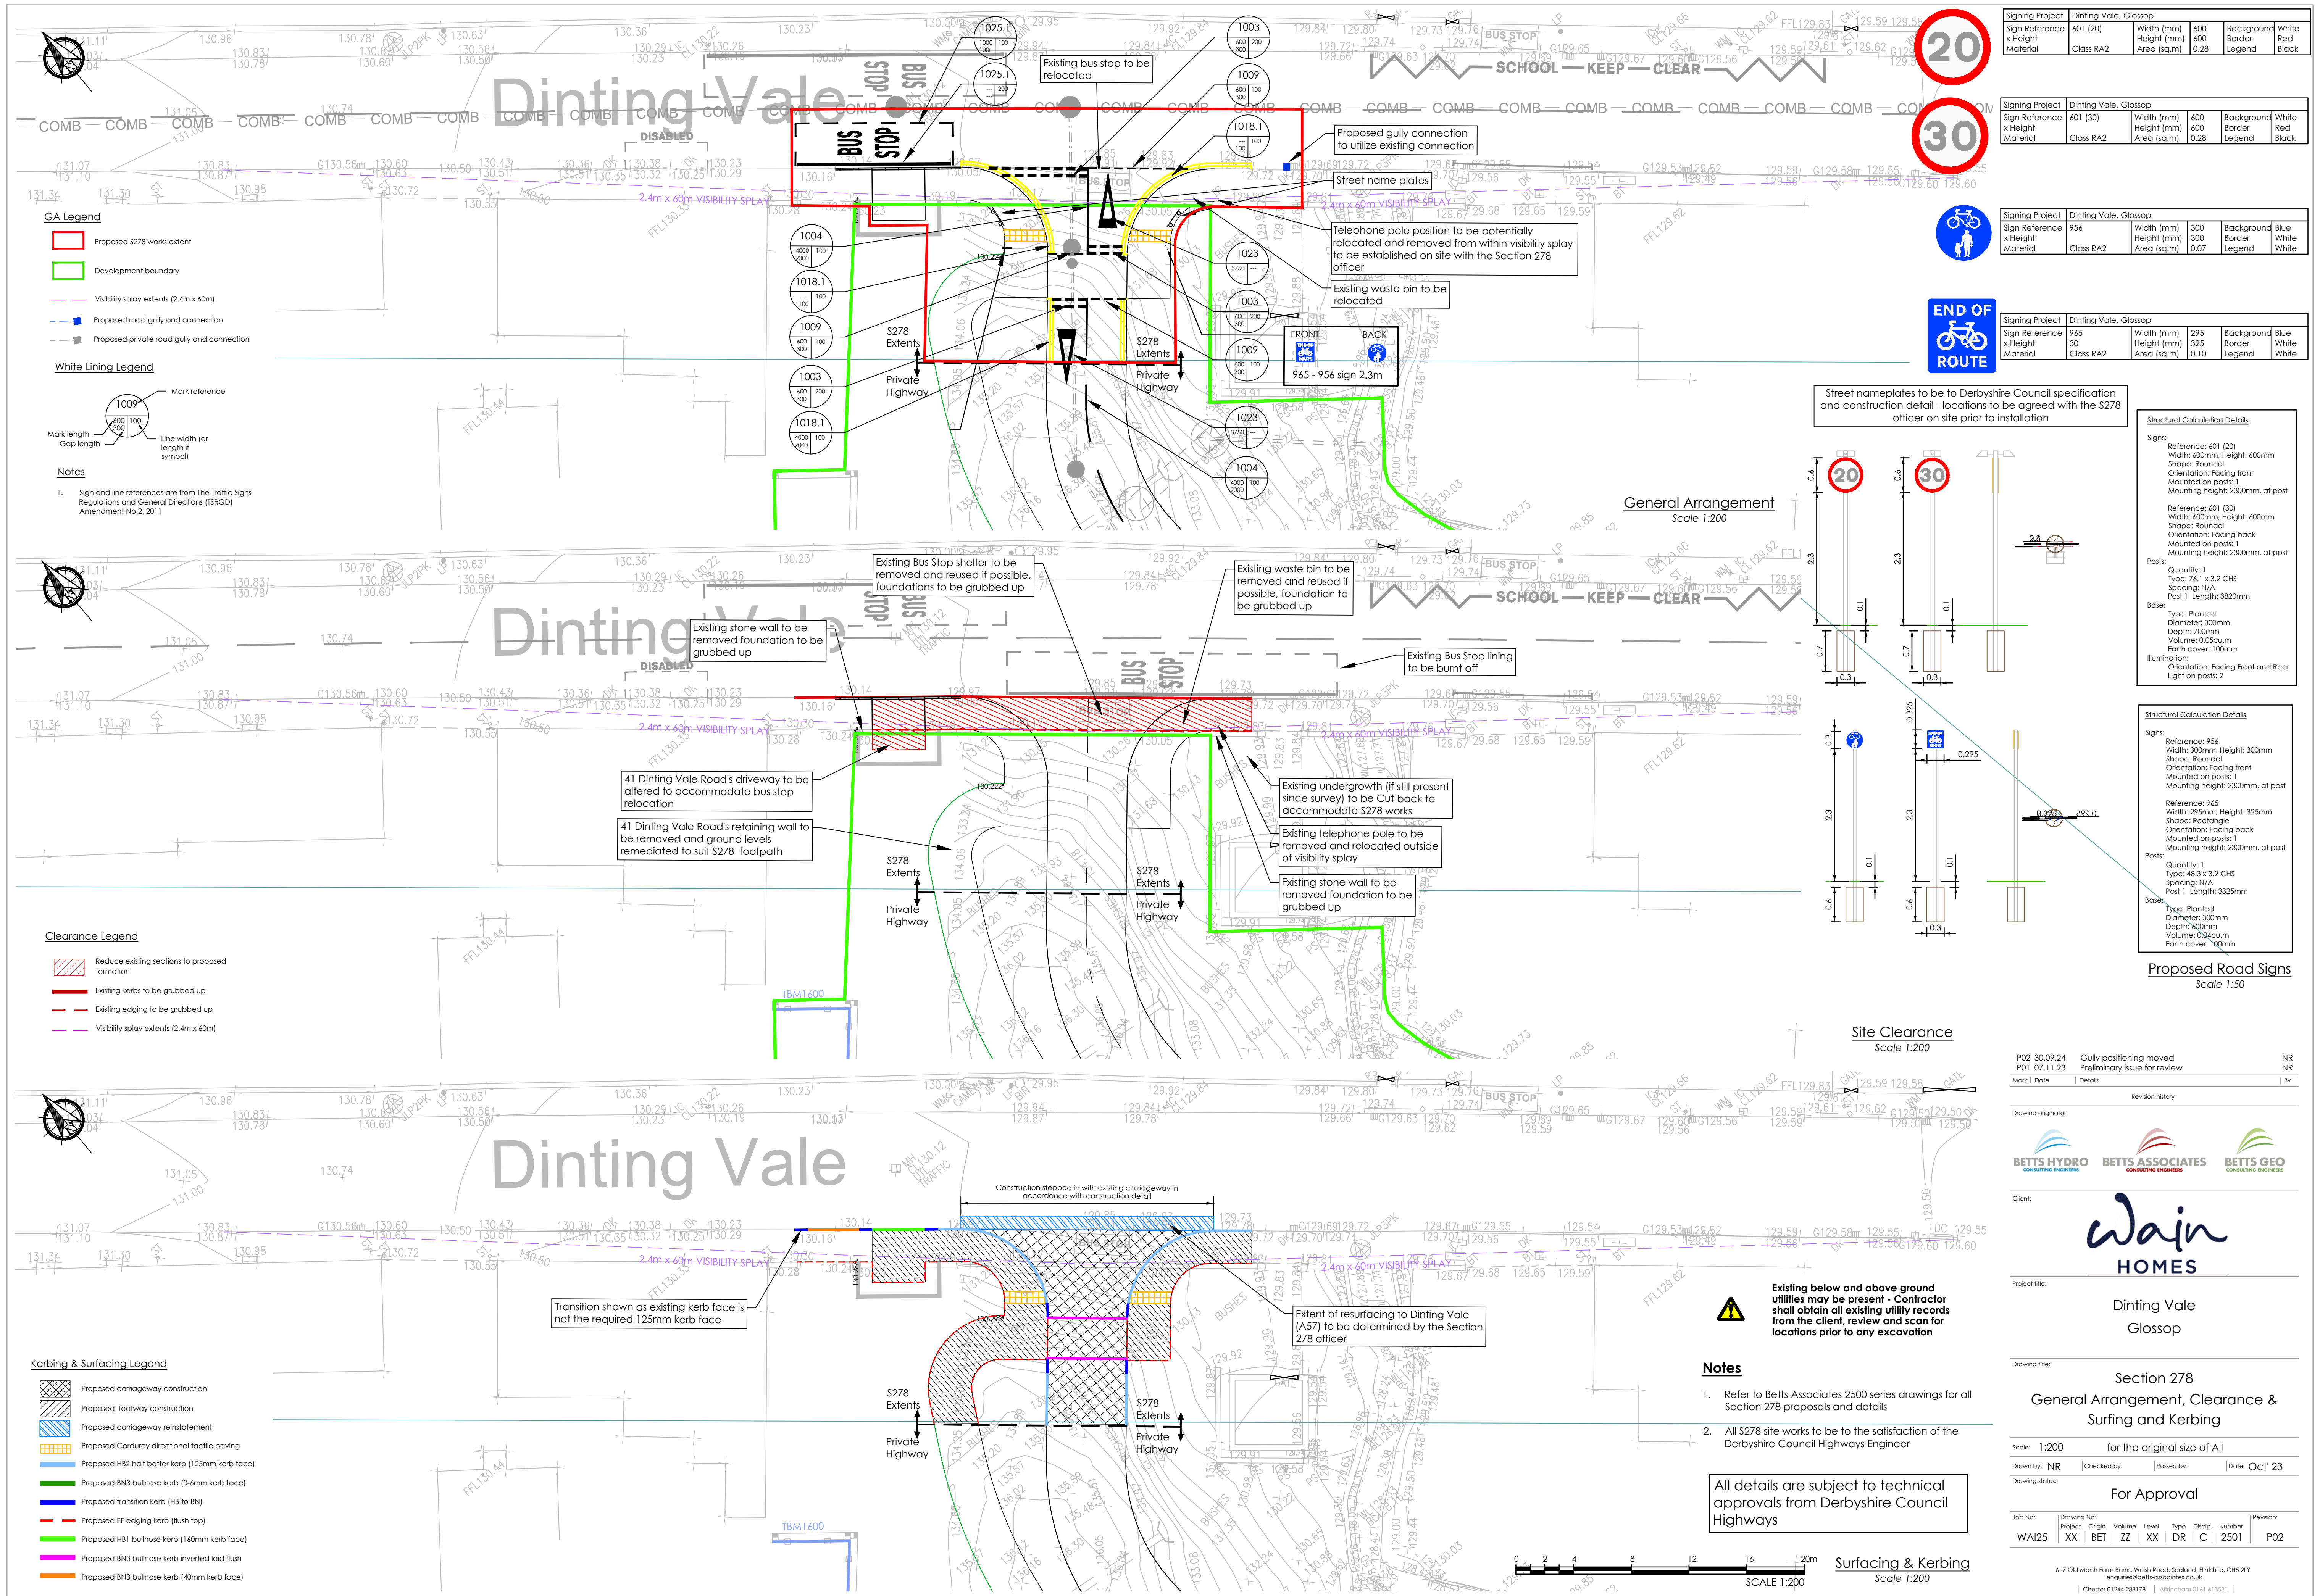

Signing Project	Dinting Vale, Glossop
Sign Reference	601 (20)
Sign Height	Class RA2
Material	
Width (mm)	600
Height (mm)	600
Area (sq.m)	0.28
Background	White
Border	Red
Legend	Black

Signing Project	Dinting Vale, Glossop
Sign Reference	601 (30)
Sign Height	Class RA2
Material	
Width (mm)	600
Height (mm)	600
Area (sq.m)	0.28
Background	White
Border	Red
Legend	Black

Signing Project	Dinting Vale, Glossop
Sign Reference	956
Sign Height	Class RA2
Material	
Width (mm)	300
Height (mm)	300
Area (sq.m)	0.07
Background	Blue
Border	White
Legend	White

Signing Project	Dinting Vale, Glossop
Sign Reference	965
Sign Height	Class RA2
Material	
Width (mm)	295
Height (mm)	325
Area (sq.m)	0.10
Background	Blue
Border	White
Legend	White

Structural Calculation Details

Signs:

Reference: 601 (20)

Width: 600mm, Height: 600mm

Shape: Roundel

Orientation: Facing front

Mounted on posts: 1

Mounting height: 2300mm, at post

Reference: 601 (30)

Width: 600mm, Height: 600mm

Shape: Roundel

Orientation: Facing back

Mounted on posts: 1

Mounting height: 2300mm, at post

Posts:

Quantity: 1

Type: 76.1 x 3.2 CHS

Spacing: N/A

Post 1 Length: 3820mm

Base:

Type: Planted

Diameter: 300mm

Depth: 700mm

Volume: 0.05cu.m

Earth cover: 100mm

Illumination:

Orientation: Facing Front and Rear

Light on posts: 2

Structural Calculation Details

Signs:

Reference: 956

Width: 300mm, Height: 300mm

Shape: Roundel

Orientation: Facing front

Mounted on posts: 1

Mounting height: 2300mm, at post

Reference: 965

Width: 295mm, Height: 325mm

Shape: Rectangle

Orientation: Facing back

Mounted on posts: 1

Mounting height: 2300mm, at post

Posts:

Quantity: 1

Type: 48.3 x 3.2 CHS

Spacing: N/A

Post 1 Length: 3325mm

Base:

Type: Planted

Diameter: 300mm

Depth: 800mm

Volume: 0.04cu.m

Earth cover: 100mm

Proposed Road Signs

Scale 1:50

P02 30.09.24	Gully positioning moved	NR
P01 07.11.23	Preliminary issue for review	NR
Mark 1	Date	Details
		By

Revision history

Drawing originator:



Client:



Project title:

Dinting Vale
Glossop

Drawing title:

Section 278
General Arrangement, Clearance &
Surfing and Kerbing

Scale: 1:200 for the original size of A1

Drawn by: NR | Checked by: | Passed by: | Date: Oct '23

Drawing status:

For Approval

Job No:	Drawing No:	Project:	Origin:	Volume:	Level:	Type:	Discp:	Number:	Revision:
WAI25	XX	BET	ZZ	XX	DR	C	2501	P02	

6-7 Old Marsh Farm Barns, Welsh Road, Sealand, Flintshire, CH5 2LY

enquiries@betts-associates.co.uk | Chester 01244 288178 | Altrincham 0161 413531 |



Existing below and above ground
utilities may be present - Contractor
shall obtain all existing utility records
from the client, review and scan for
locations prior to any excavation

Notes

- Refer to Betts Associates 2500 series drawings for all Section 278 proposals and details
- All S278 site works to be to the satisfaction of the Derbyshire Council Highways Engineer

All details are subject to technical
approvals from Derbyshire Council
Highways

Surfacing & Kerbing

Scale 1:200



SCALE 1:200