


scp-dc0\projects\Job Library\2022\20138 - Shire Hill Hospital, Glossop\Drawings in Progress

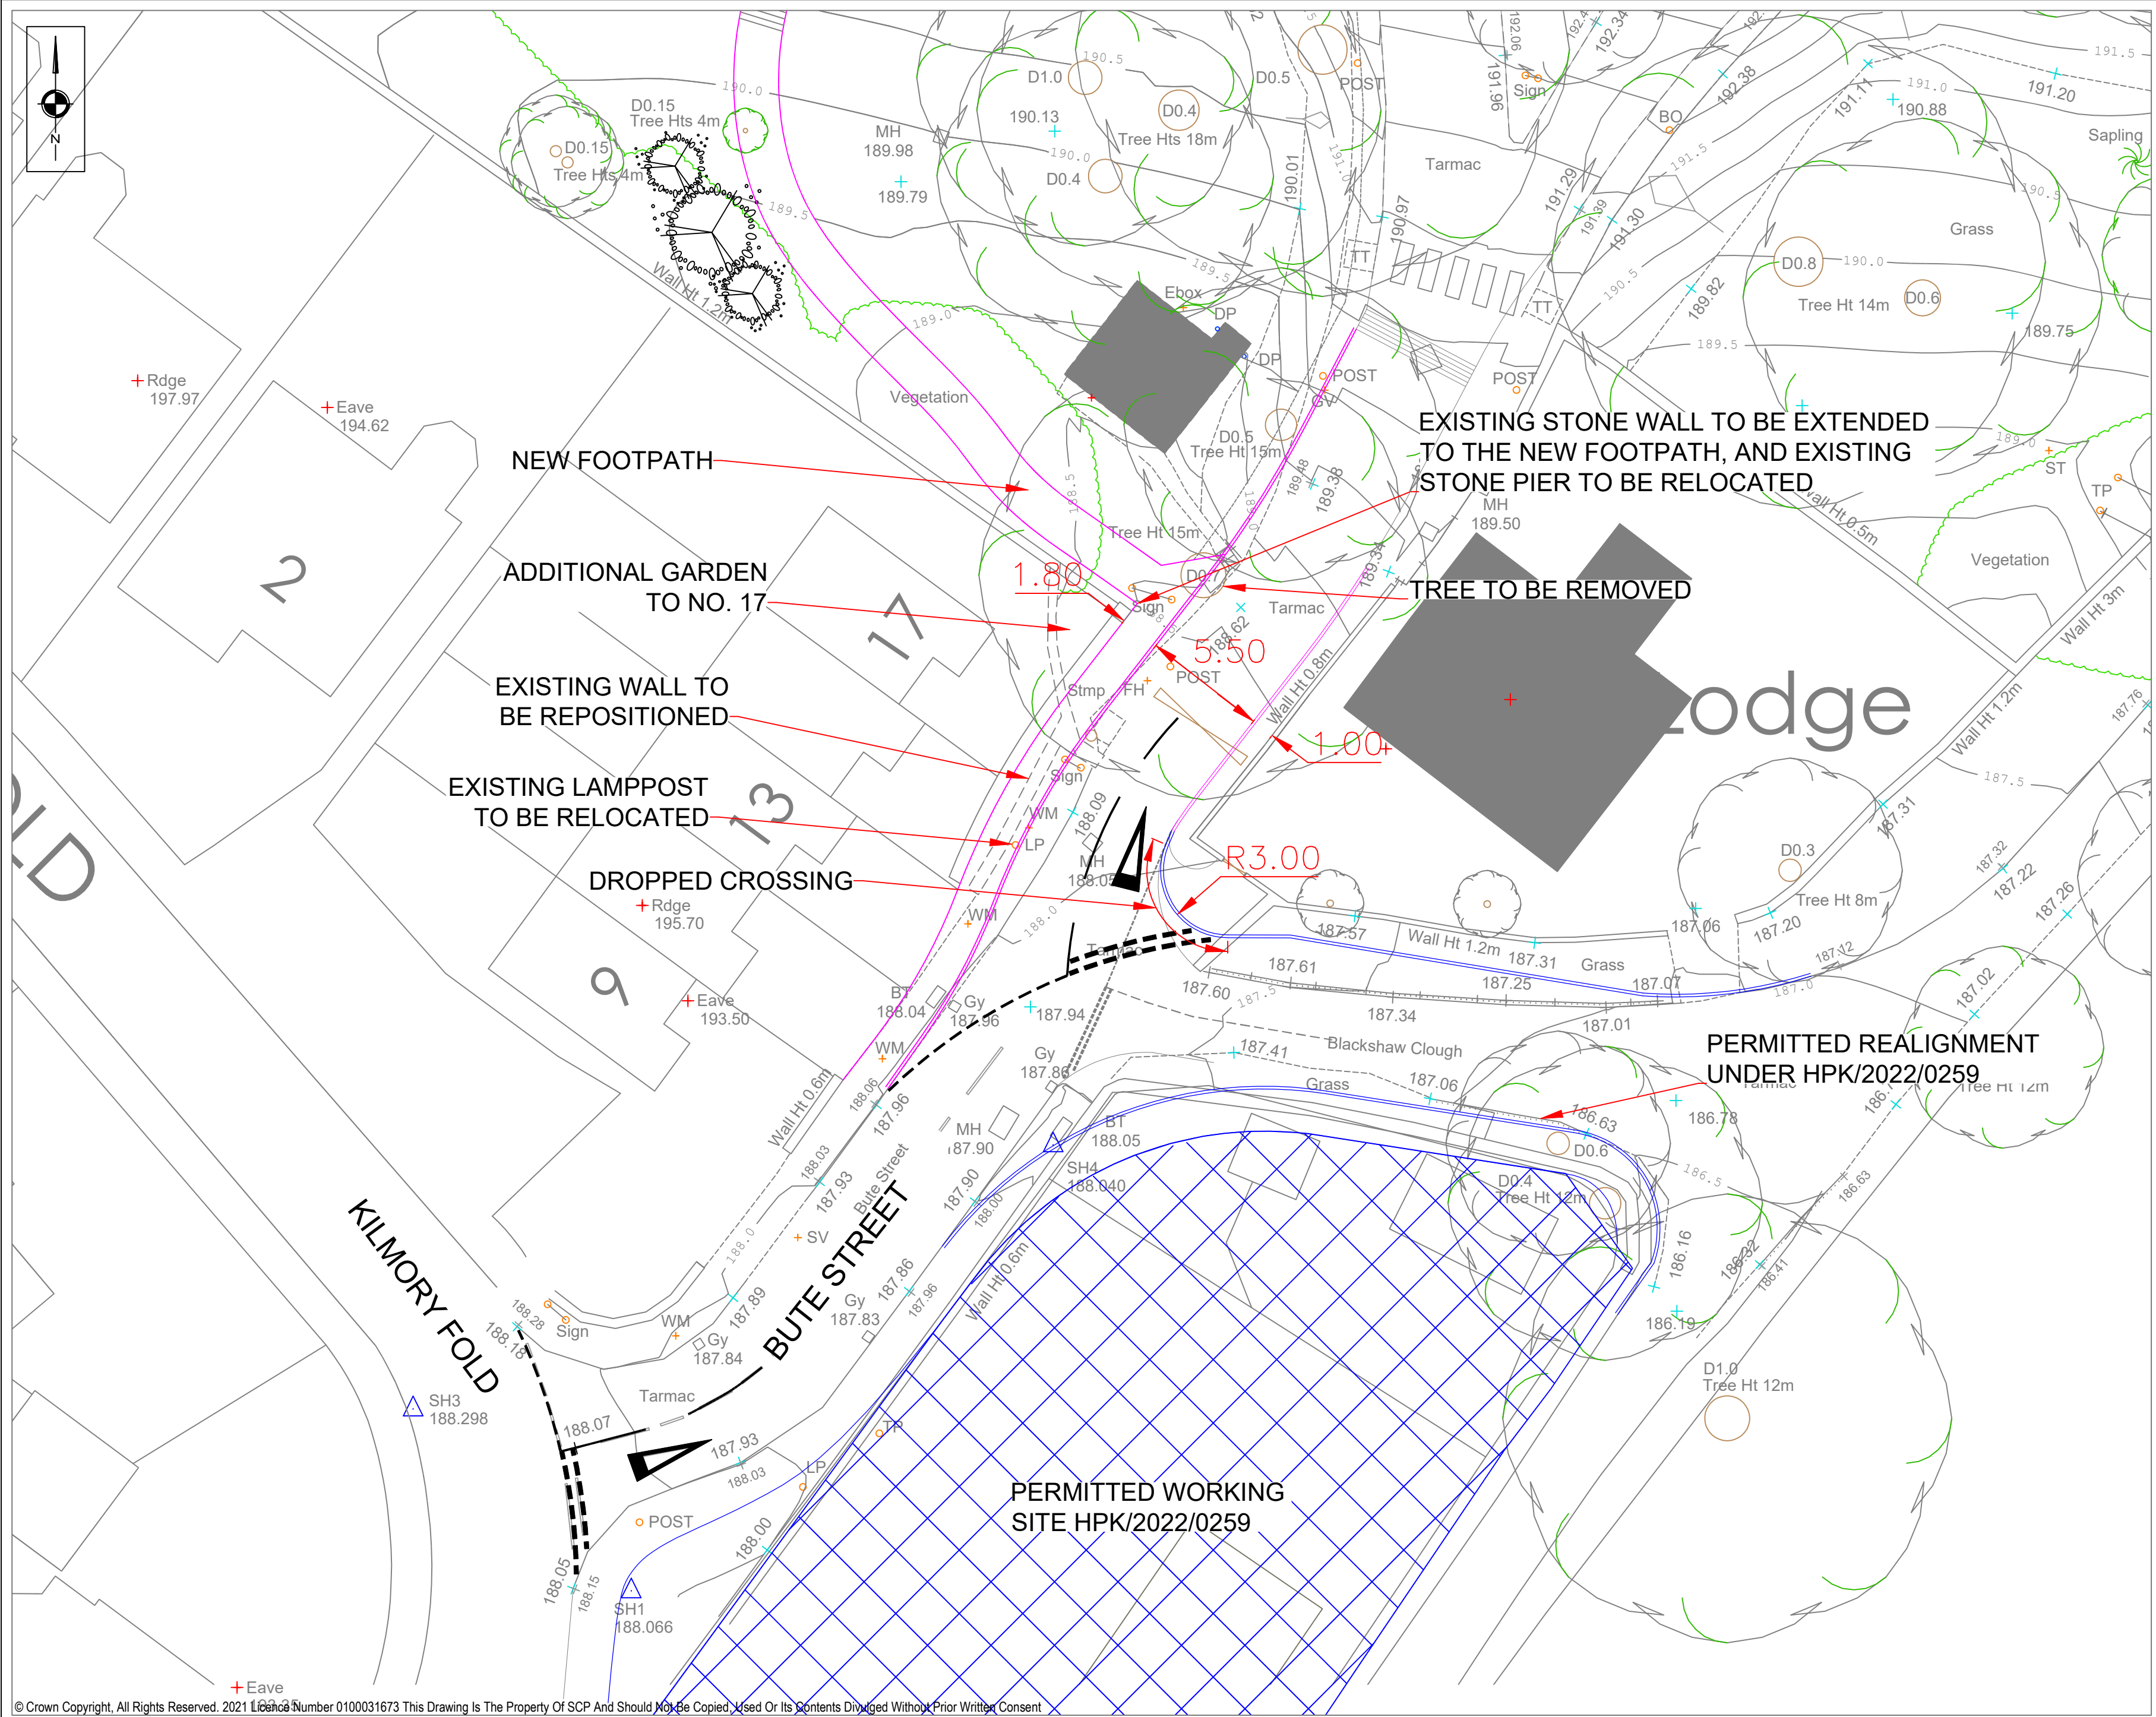

NOTES

- HPK SCHEME
- SCP DESIGN

REV	DESCRIPTION	DATE	BY
-----	-------------	------	----

REVISIONS

SCP

an **RSK** company

Office of Origin: Manchester Tel: 0161 832 4400
www.scptransport.co.uk - www.rskgroup.com

Client Name:

CUBE HOMES LTD

Project Title:

SHIRE HILL HOSPITAL, GLOSSOP

Drawing Title:

PROPOSED SITE ACCESS
ARRANGEMENT

Drawn By:

LD

Date:

11.12.2024

Checked:

MD

Scale@A2:

1:200

Approved:

BB

Status:

PLANNING

Drawing No.

SCP/220138/D02

Rev.

-