




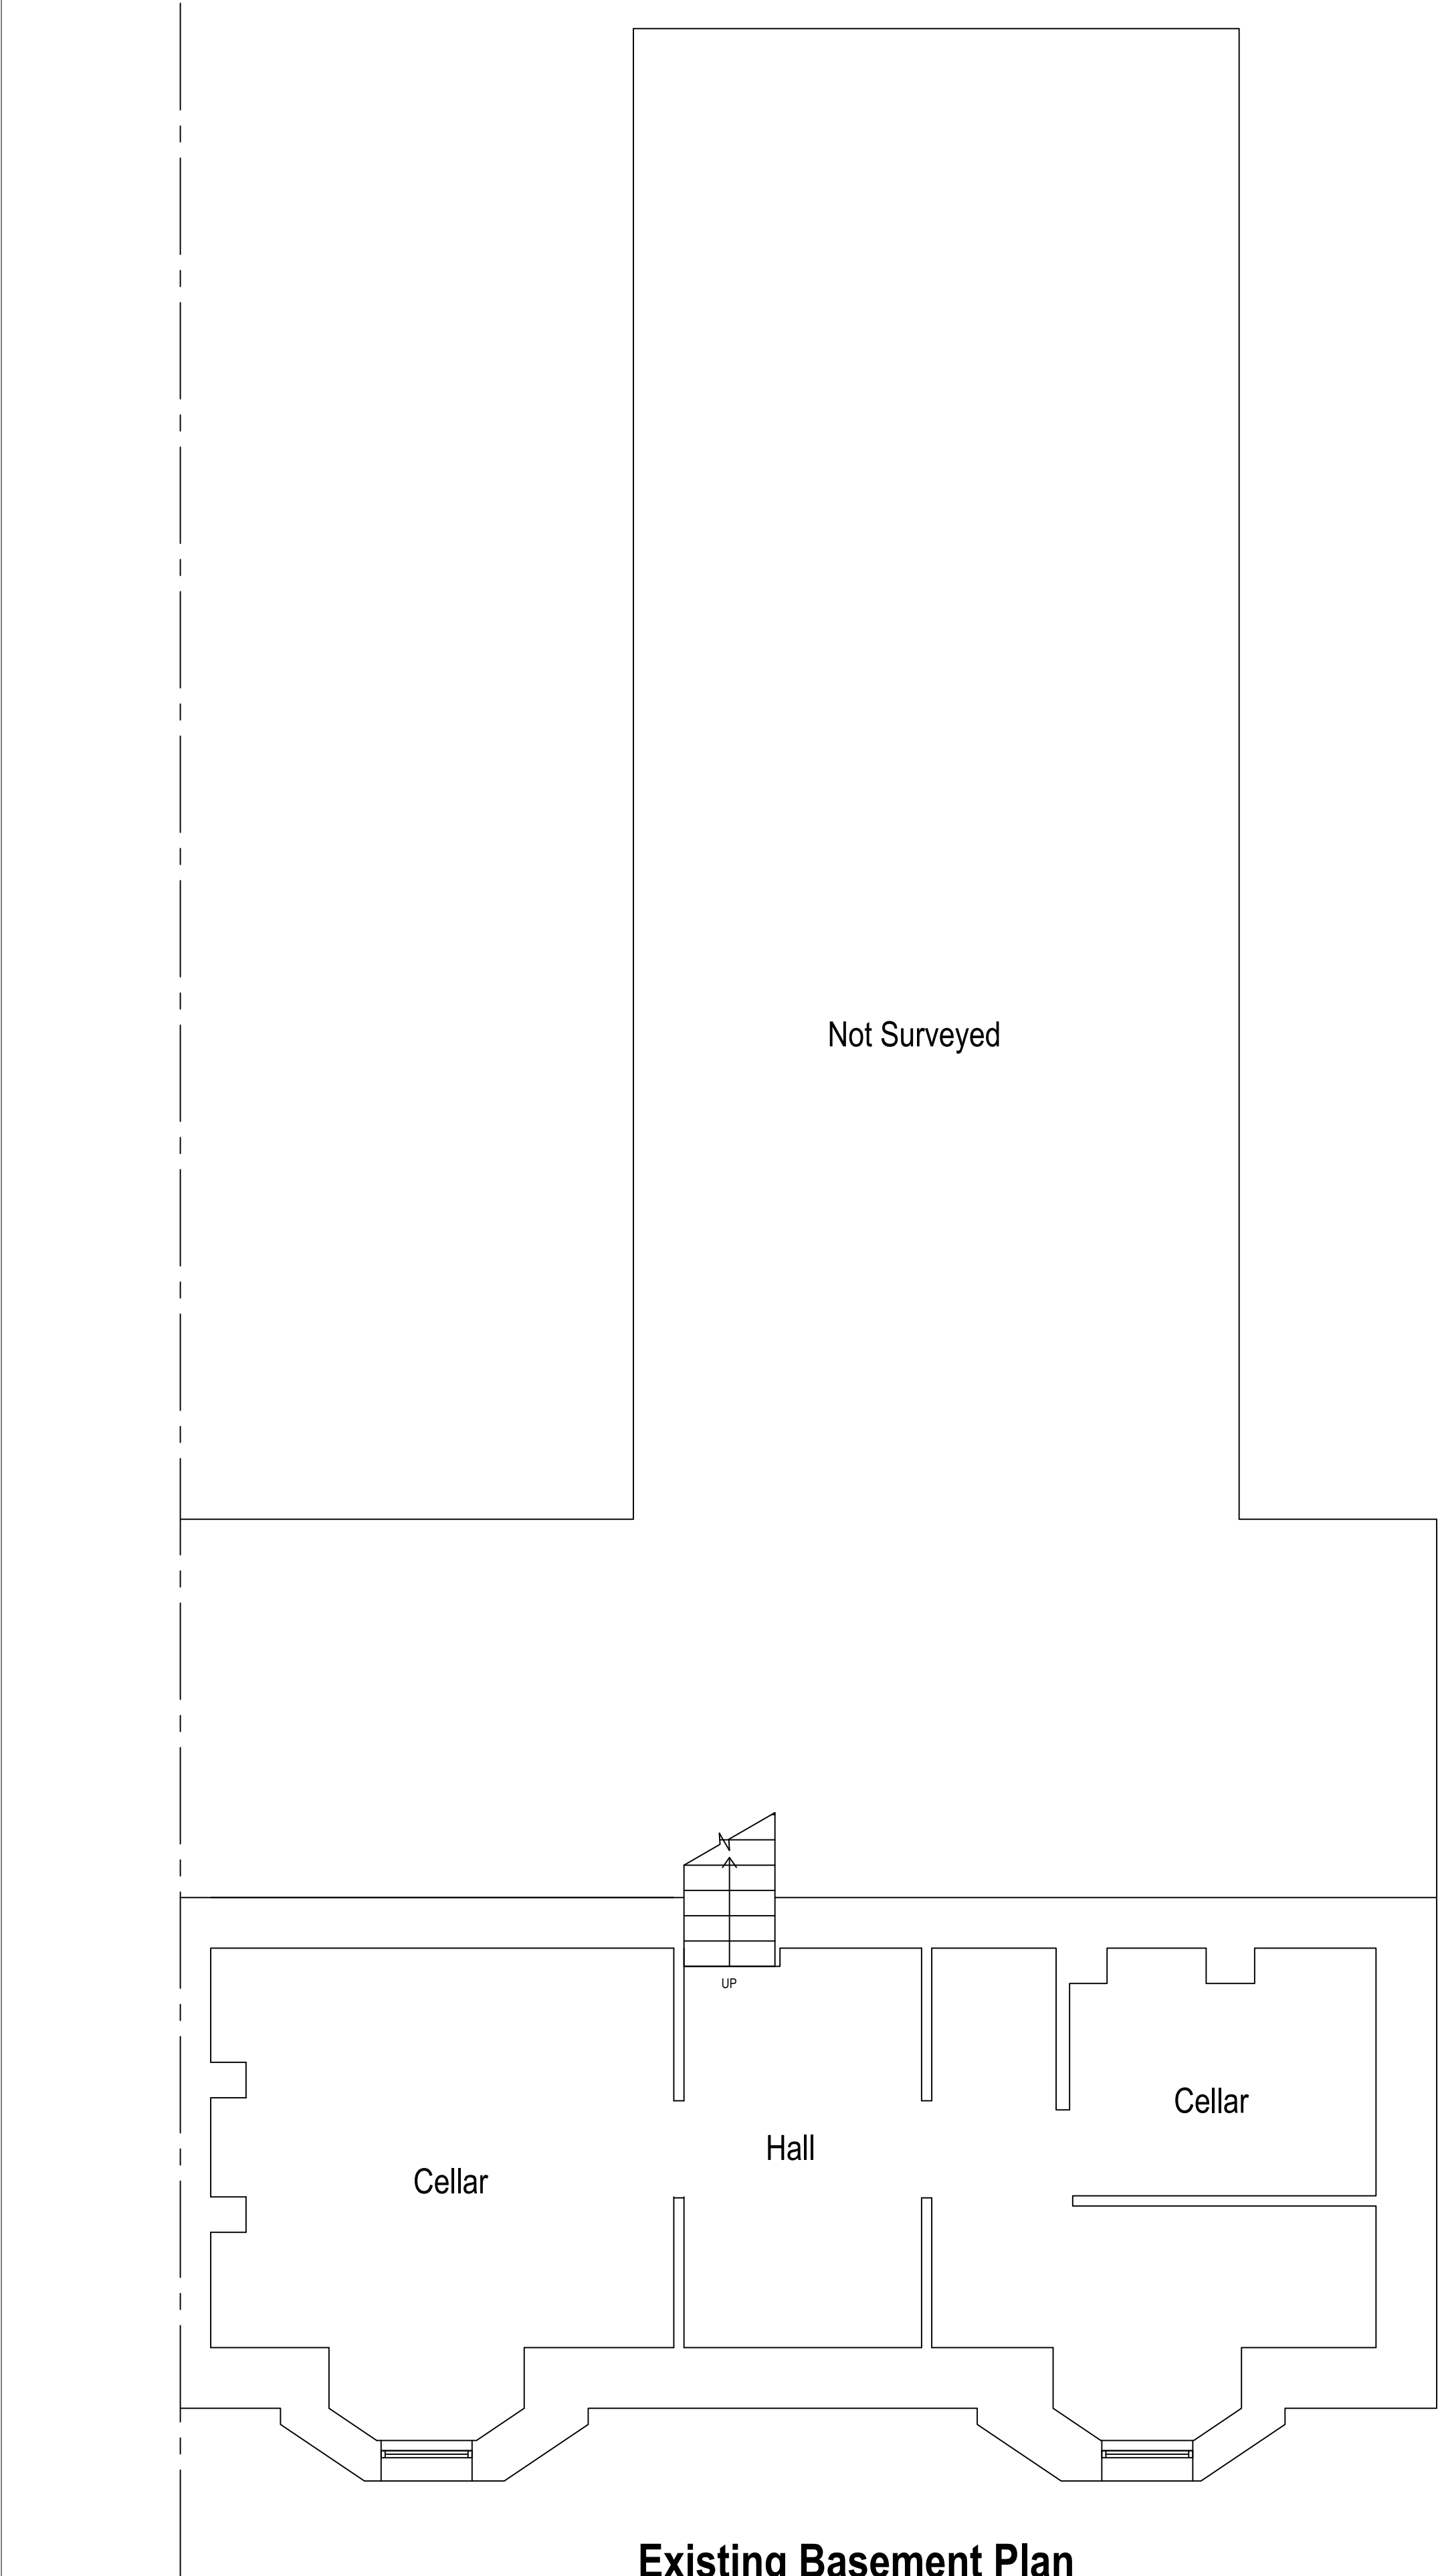

Existing Basement Plan

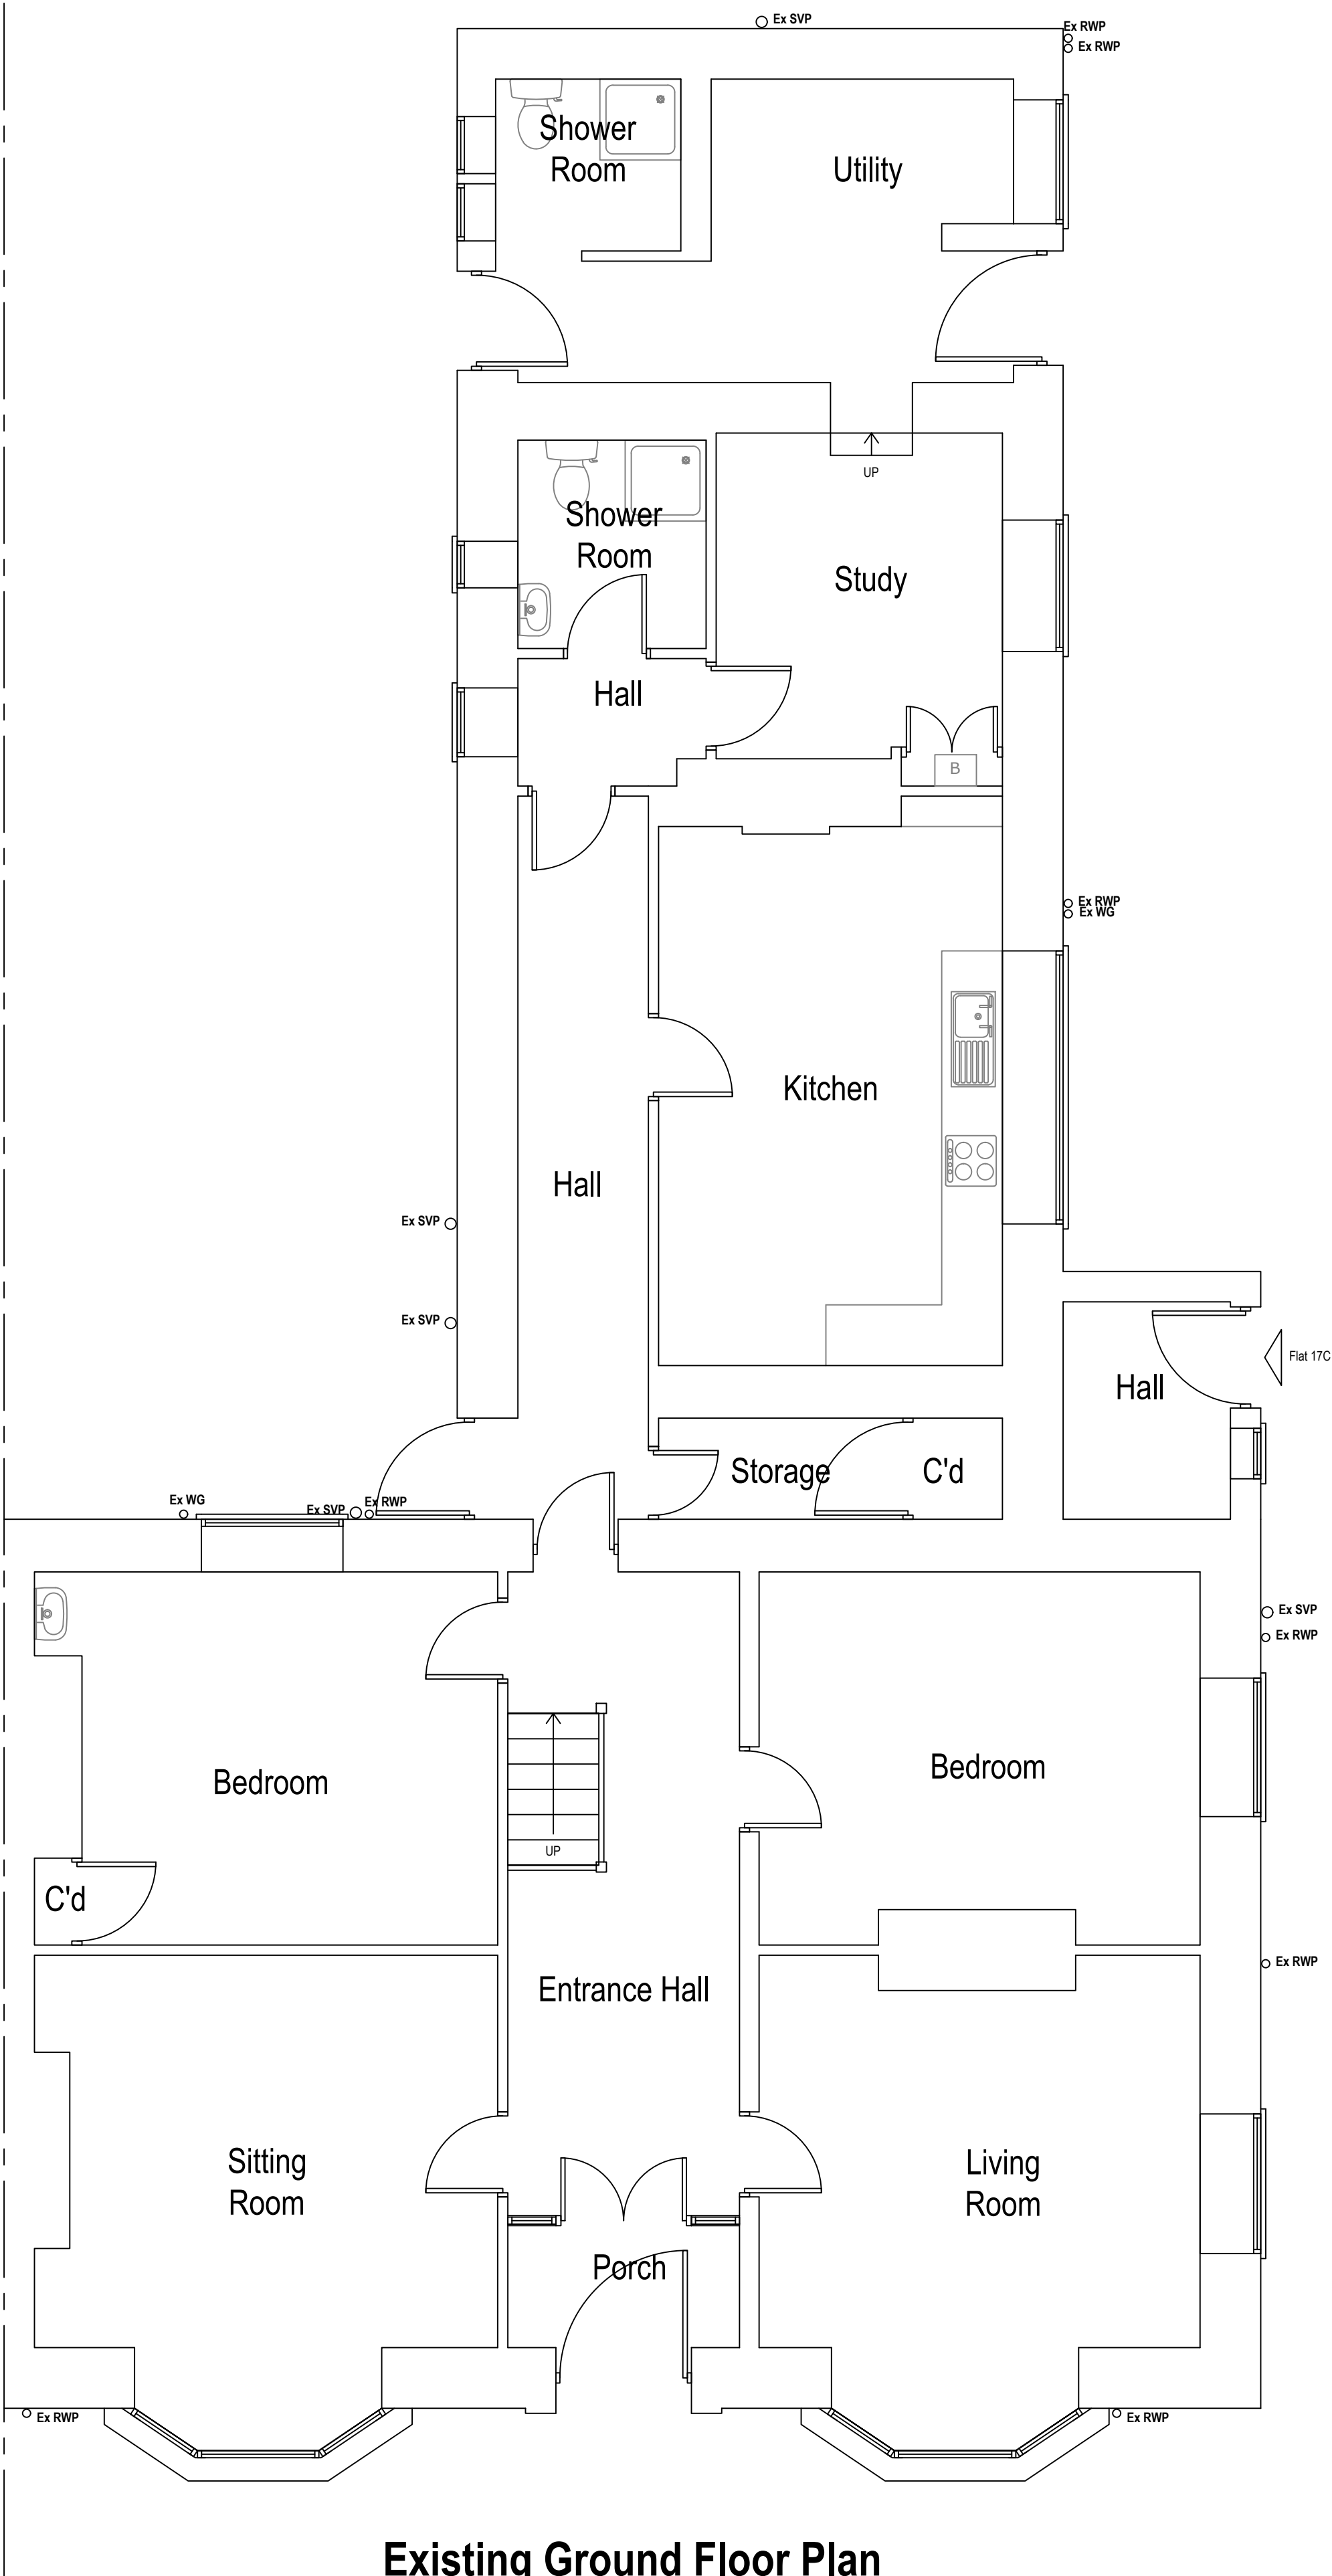

Existing Ground Floor Plan

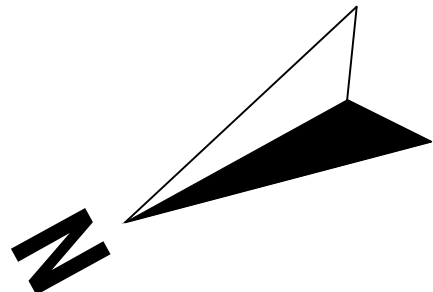

Arkiplan ArkiPlan Architectural Ltd • Enquiries@ArkiPlan.co.uk Lytchett House, 13 Freeland Park, Wareham Road, Poole, Dorset, BH16 6FA					
Site	17 Broad Walk, Buxton SK17 6JR	Date	07.01.2025		
		Sheet	24-2479	D02	REV 1
		Job	Internal Alterations		
Title Number	-	Scale	1:50 @A1, 1:100 @A3		
		Title	As Shown		

[illegible][illegible]

Symbol Key:

Boundary line

- - -

Demolished

- - -

Details above

Not Surveyed

CellarHallCellarUP

Proposed Basement Plan

Area ca. 48.70 m²
Additional Area: 0.00 m²

UtilityShower RoomHallBedroomShower RoomKitchenEn SuiteEntrance HallLiving RoomSitting RoomPorchC'd UP

Ex SVP
Ex RWP
Flat 17C

Proposed Ground Floor Plan

Area ca. 164.92 m²
Additional Area: 0.00 m²

N

Arkiplan

ArkiPlan Architectural Ltd • Enquiries@ArkiPlan.co.uk
Lytchett House, 13 Freeland Park, Wareham Road, Poole, Dorset, BH16 6FA

Site	17 Broad Walk, Buxton SK17 6JR	Date	07.01.2025		
		Sheet	24-2479	D03	REV 1
		Job	Internal Alterations		
		Scale	1:50 @A1, 1:100 @A3		
Title Number	-	Title	As Shown		

[illegible][illegible][illegible][illegible][illegible][illegible][illegible][illegible][illegible][illegible][illegible]